



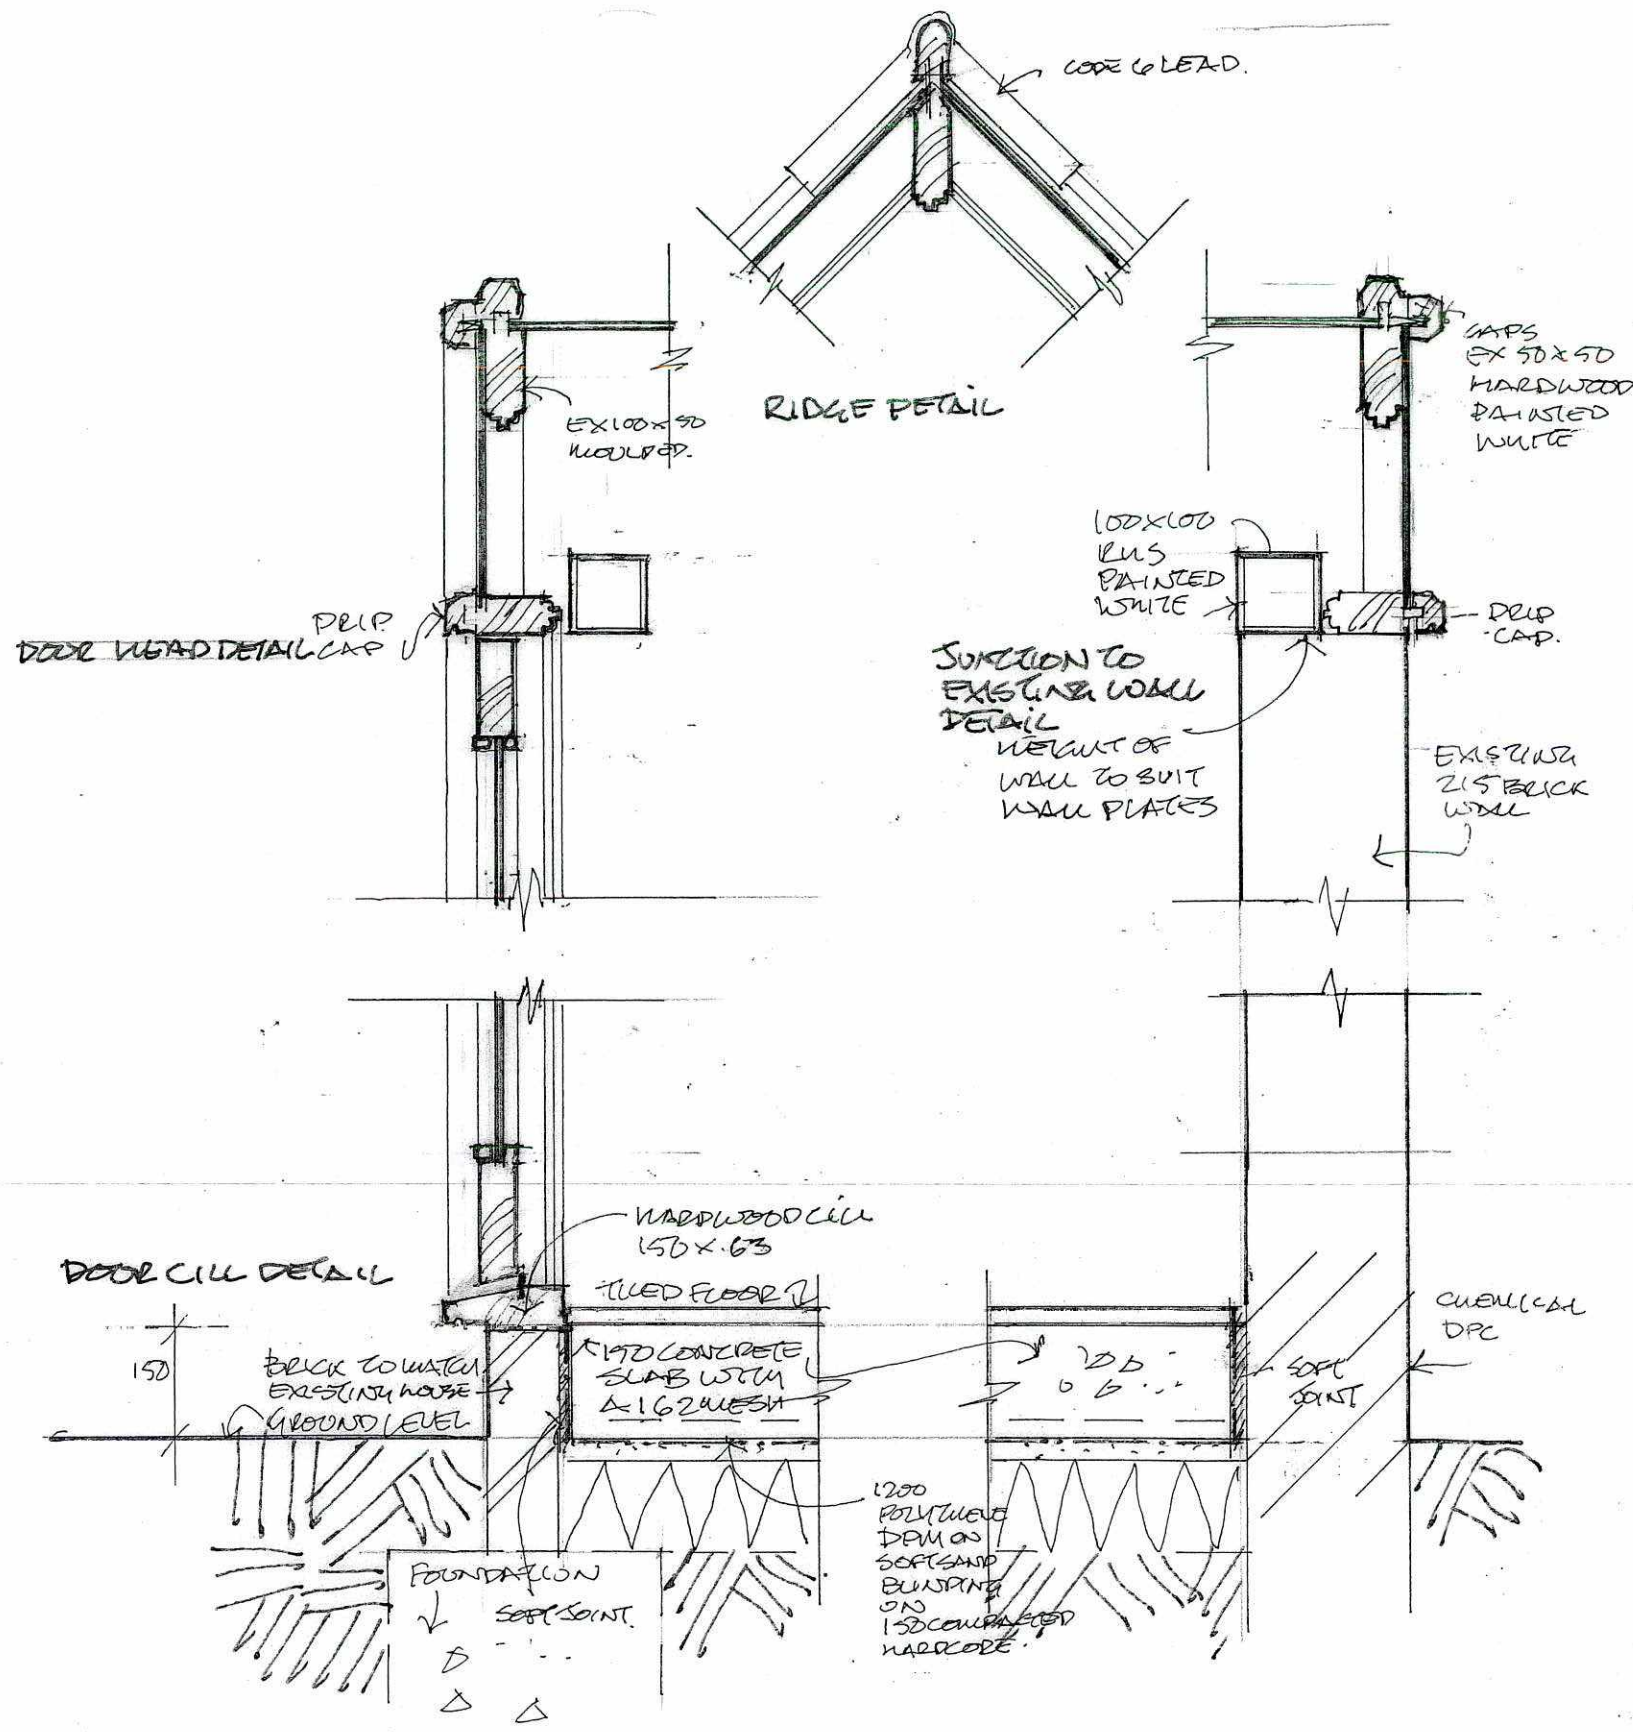

DETAILS OF CONSERVATORY WALLS 1:10
SCALE BAR 1:10

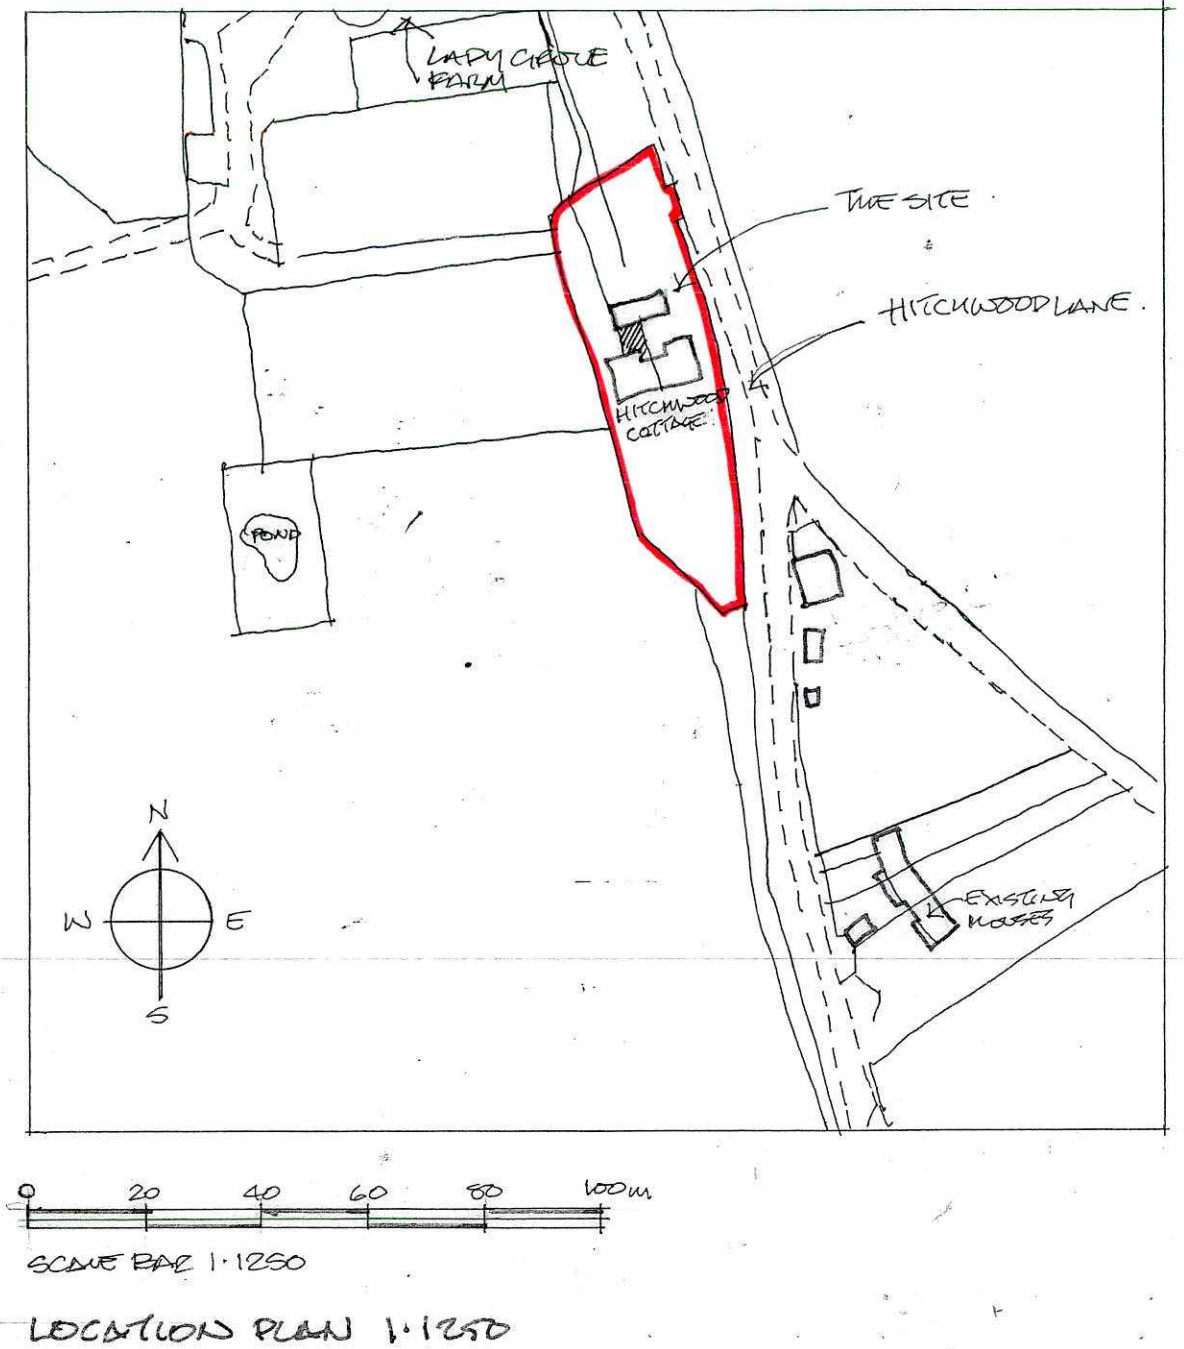

Revisions

 Edmund Wright Architect THE BARN • PRESTON ROAD GOSMERE • HERTFORDSHIRE • SG4 7QS TELEPHONE 01462 422334 EMAIL edmund@edmundwrightarchitect.co.uk PRINCIPAL - EDMUND WRIGHT, R.I.B.A.	Project HITCHWOOD COTTAGE CONSERVATORY	
	Client MR & MRS FINE MADDEN	
	Title LOCATION PLAN & DETAILS	
	Scale 1:1250 & 1:10 @ A3	Drawn by ELW
	Date AUG 2025	Drawing No. 02-363-05

DO NOT SCALE OFF THIS DRAWING

THIS DRAWING IS PROTECTED BY COPYRIGHT