


N.H.C.
17 SEP 2025
NORTHGATE




NORTH



EAST

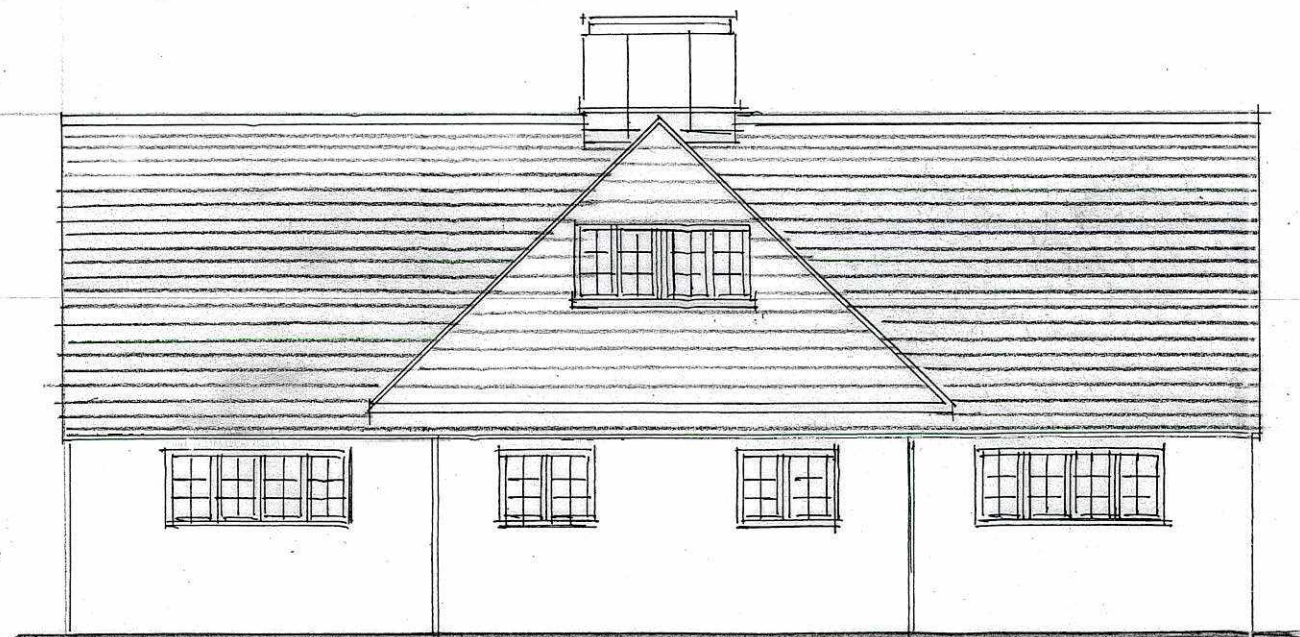

SOUTH

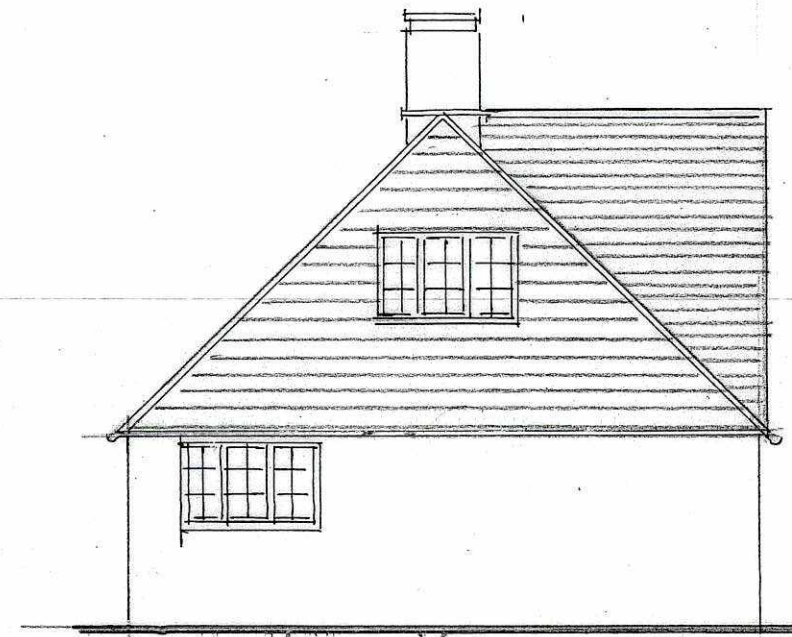

WEST



Revisions

 Edmund Wright Architect THE BARN • PRESTON ROAD GOSMORE • HERTFORDSHIRE • SG4 7QS TELEPHONE 01462 422334 EMAIL edmund@edmundwrightarchitect.co.uk PRINCIPAL - EDMUND WRIGHT, R.I.B.A.	Project HITCHWOOD COTTAGE	
	Client MR & MRS FINE-MADDEN	
	Title EXISTING ELEVATIONS MAIN HOUSE	
	Scale 1:100 @ A3	Drawn by ECW
	Date JULY 2025	Drawing No. 02-363-02

DO NOT SCALE OFF THIS DRAWING

THIS DRAWING IS PROTECTED BY COPYRIGHT