
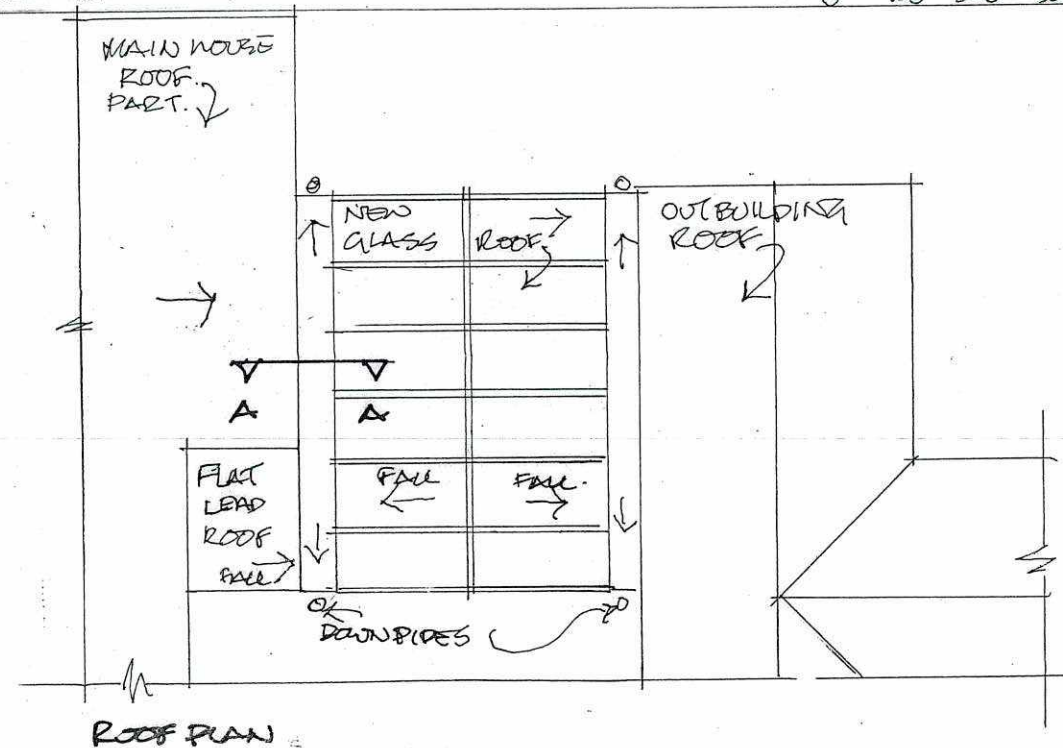
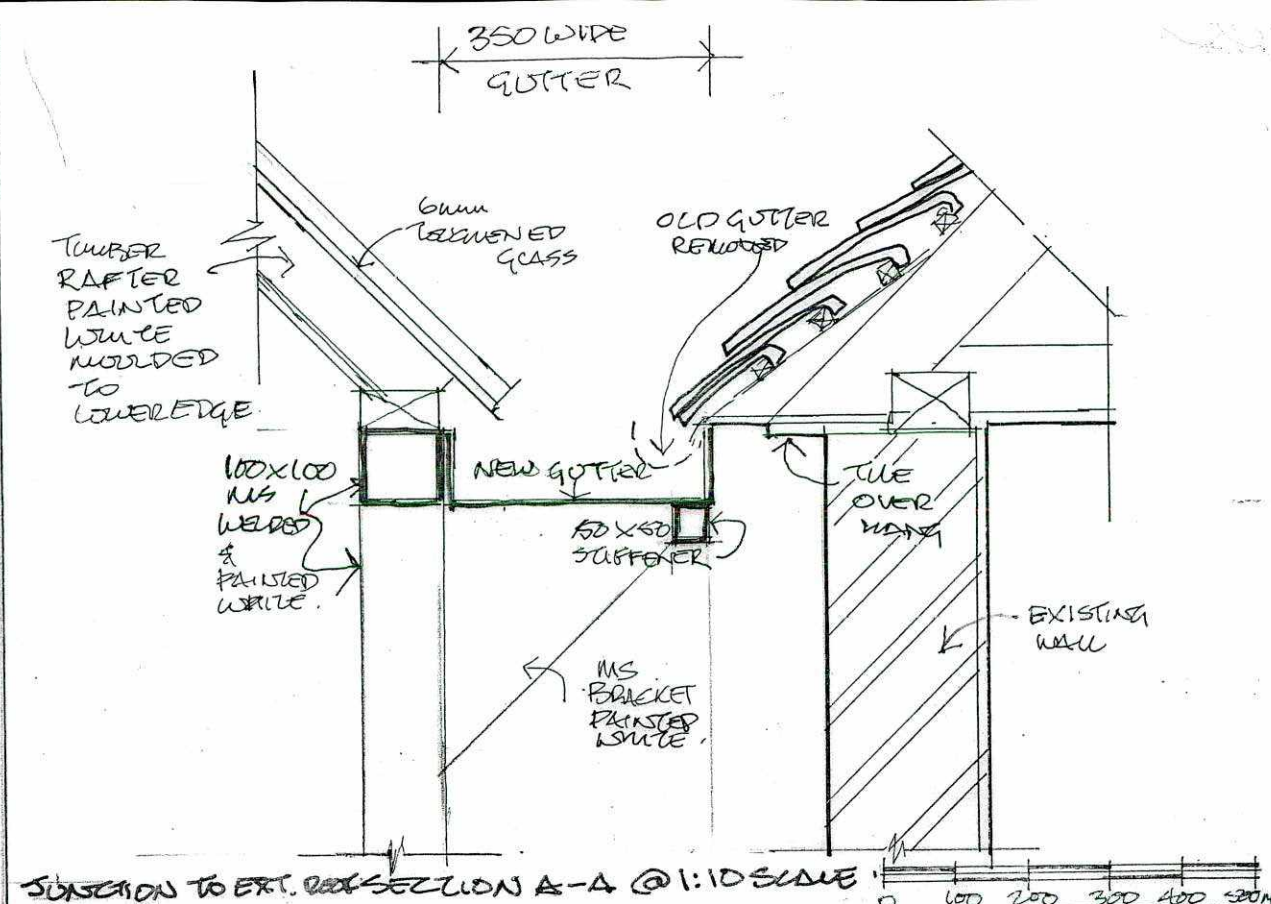
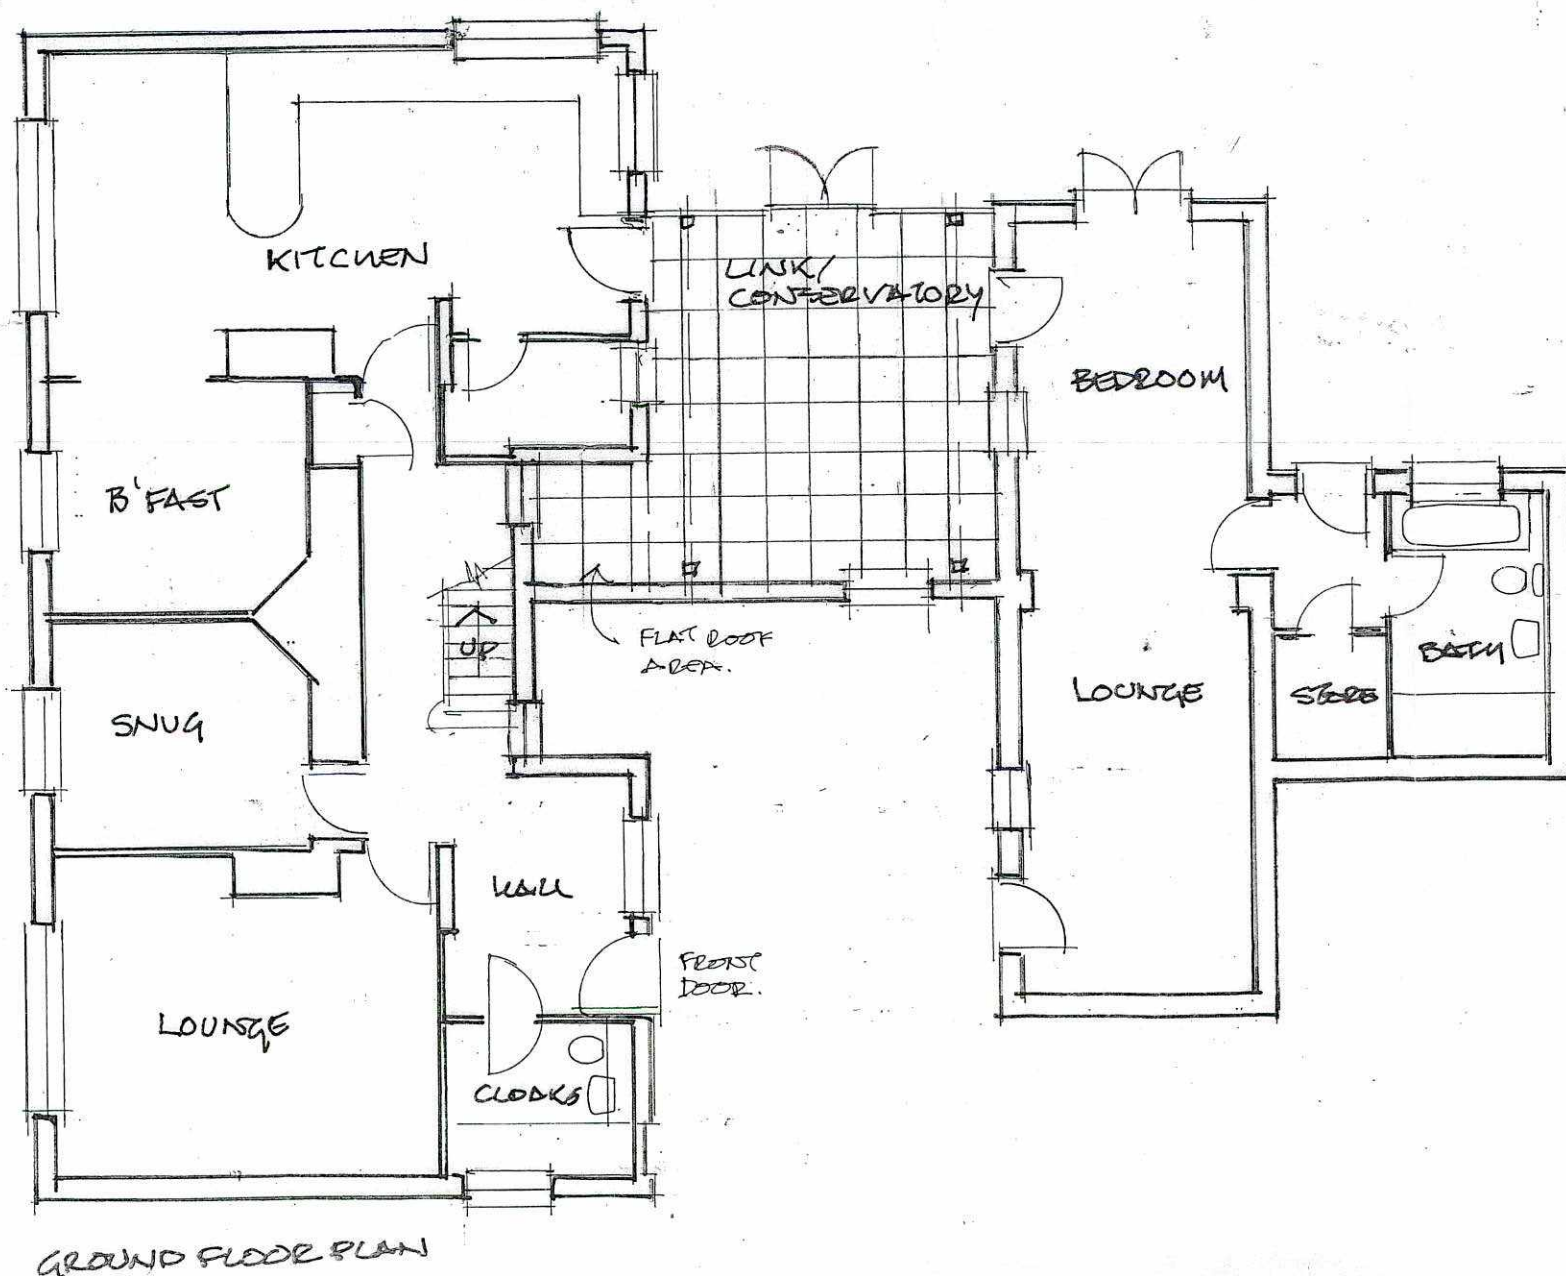


0 1 2 3 4 5m
SCALE BAR AT 1:100

N.H.C.
17 SEP 2025
NORTHGATE

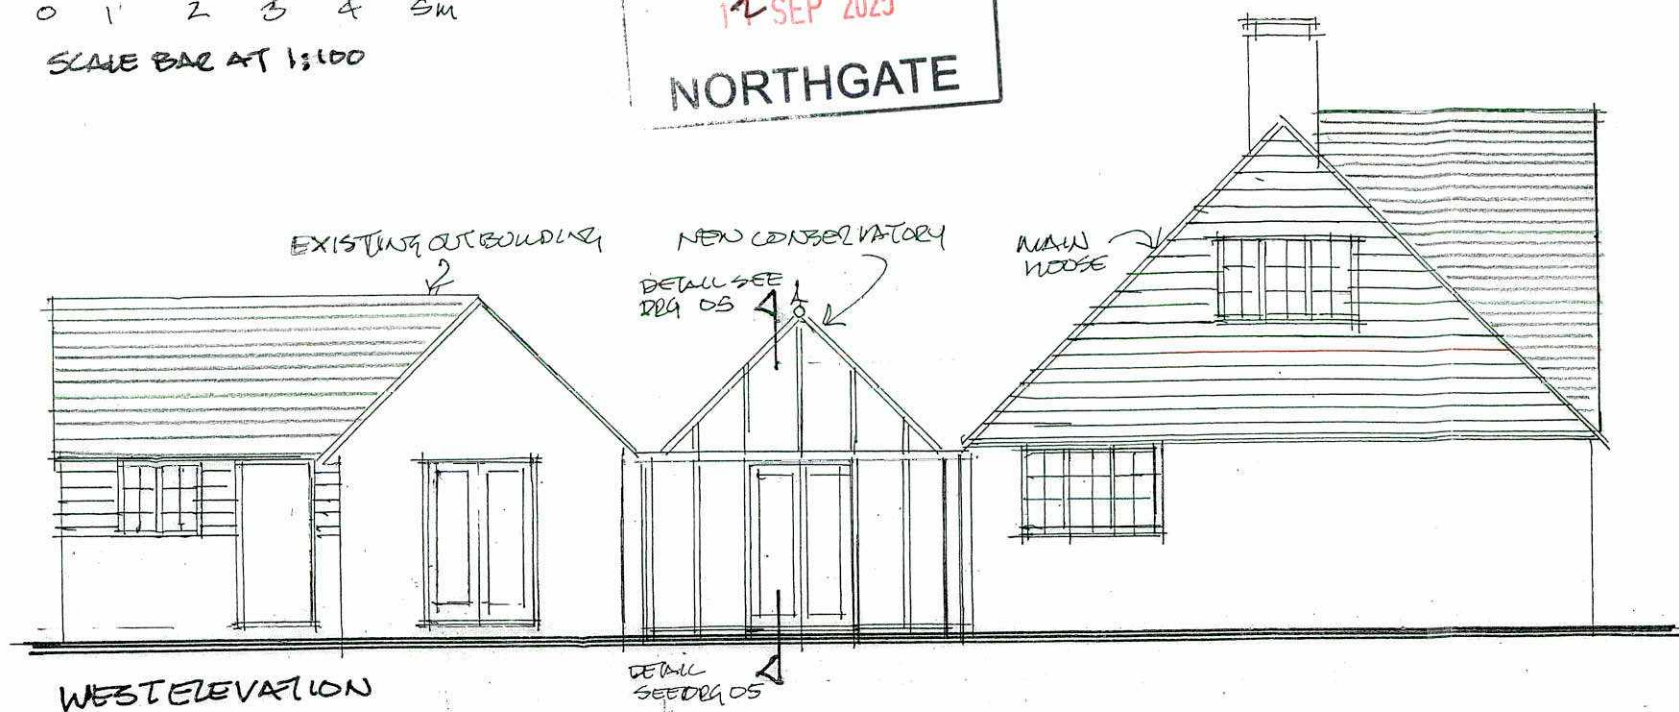

Revisions

 Edmund Wright Architect THE BARN • PRESTON ROAD GOSMERE • HERTFORDSHIRE • SG4 7QS TELEPHONE 01462 422334 EMAIL edmund@edmundwrightarchitect.co.uk PRINCIPAL - EDMUND WRIGHT, R.I.B.A.	Project HITCHWOOD COTTAGE	
	Client MRS MRS PYSE MADDEN	
	Title PROPOSED CONSERVATORY	
	Scale 1:100 + 1:10 @ A3	Drawn by ECW
	Date JUNE 2025	Drawing No. 02-363-01

DO NOT SCALE OFF THIS DRAWING

THIS DRAWING IS PROTECTED BY COPYRIGHT