


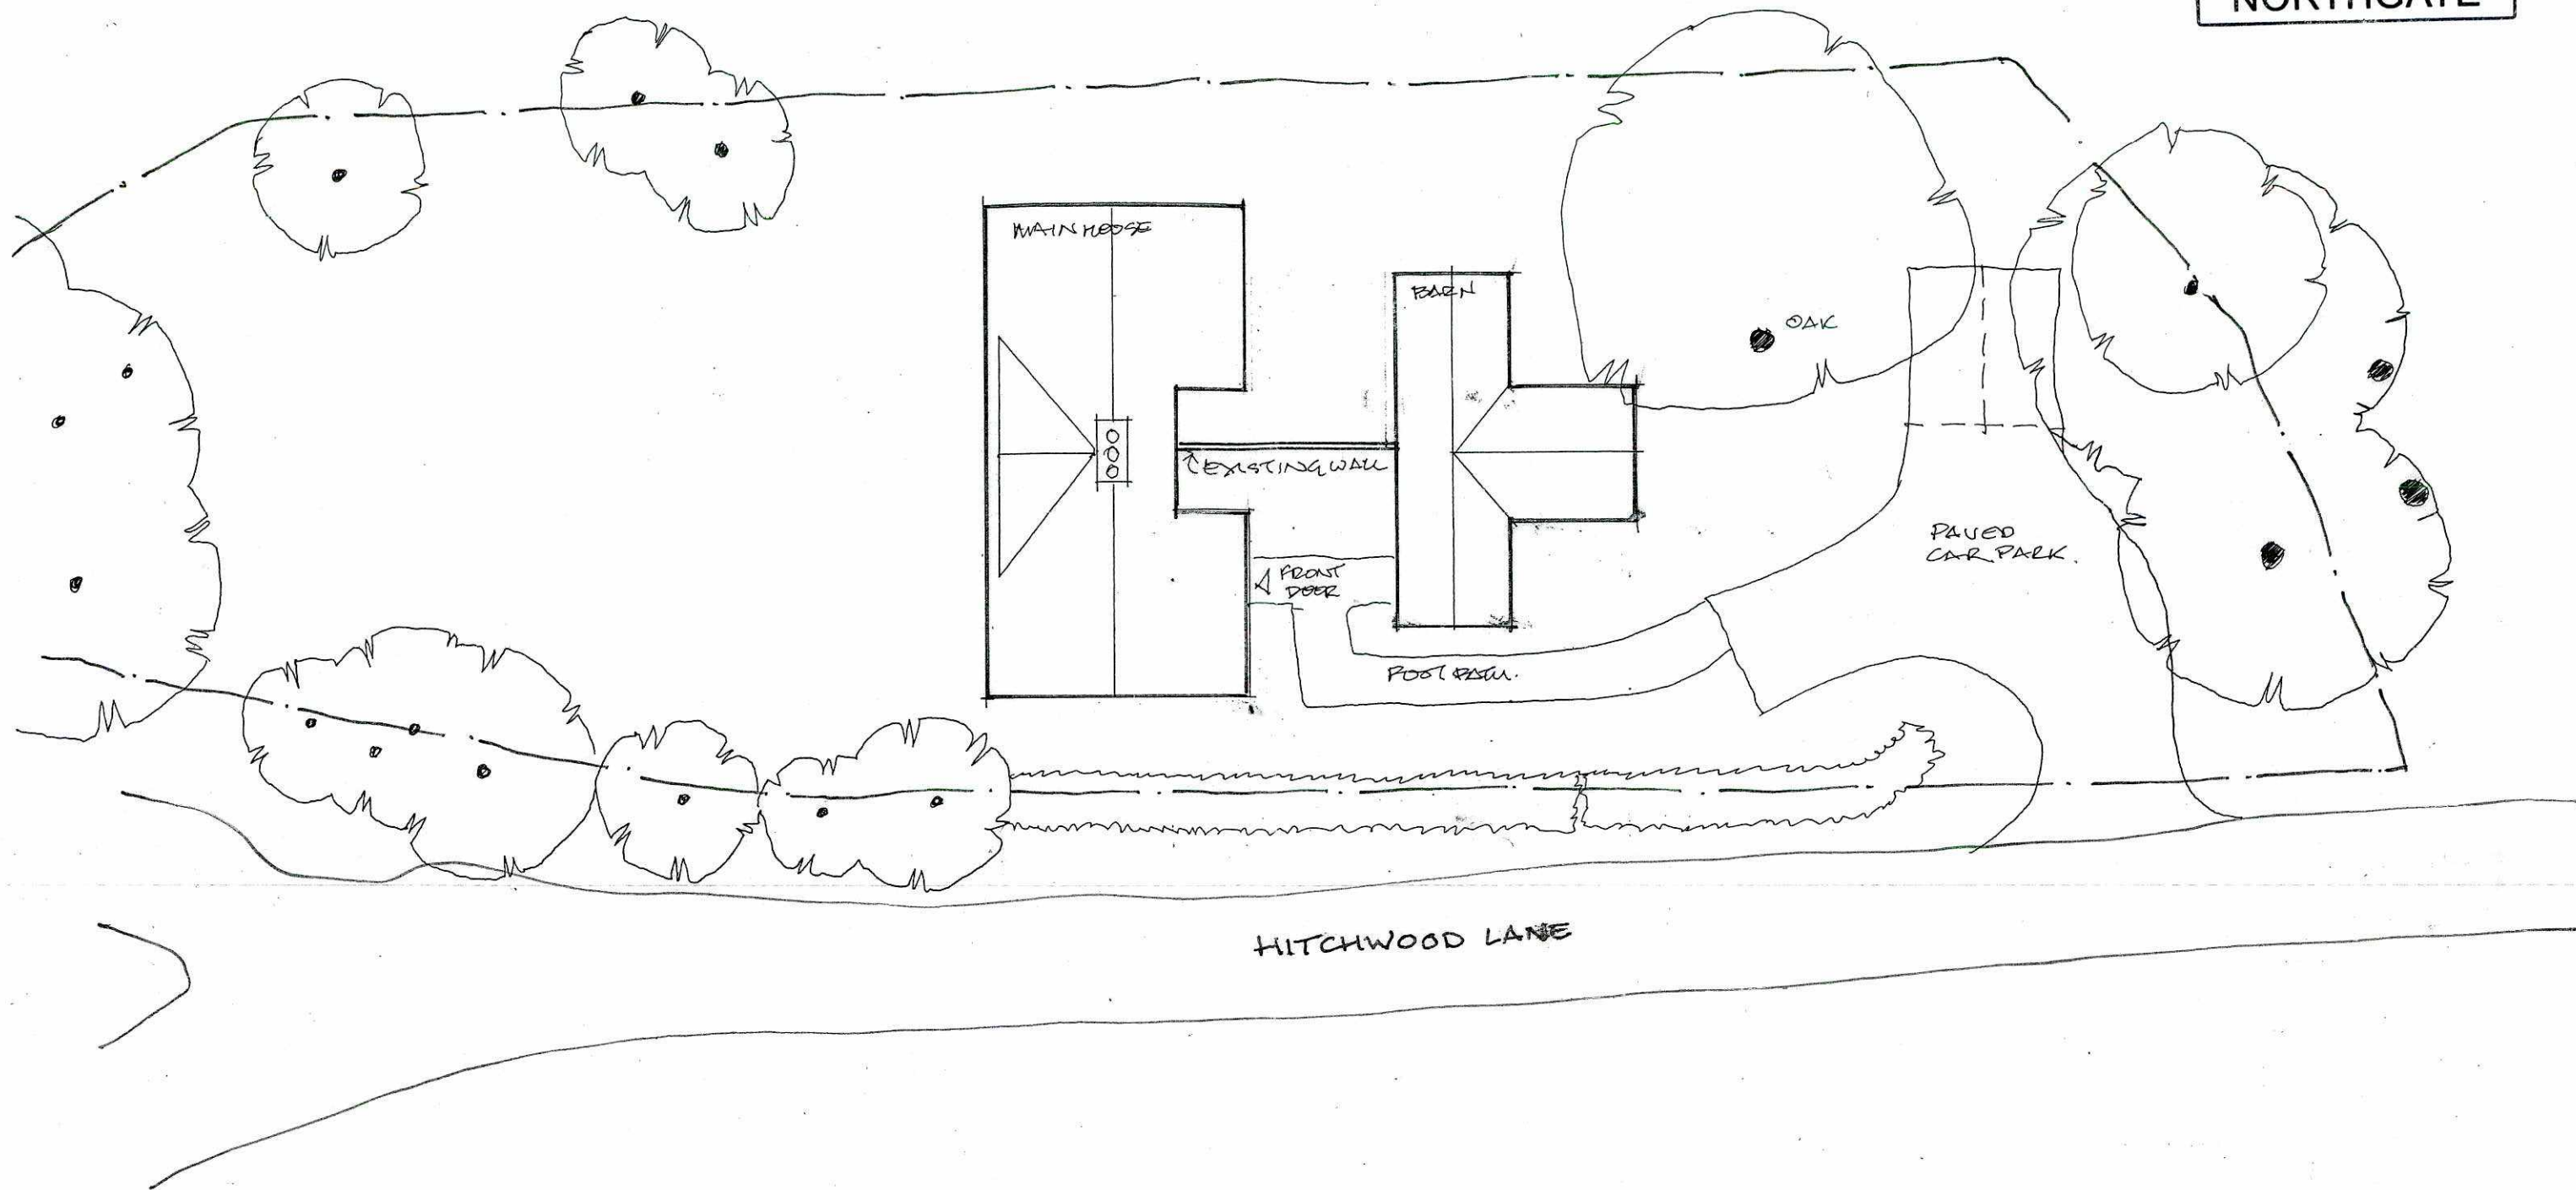

Revisions

 Edmund Wright Architect THE BARN • PRESTON ROAD GOSMORE • HERTFORDSHIRE • SG4 7QS TELEPHONE 01462 422334 EMAIL edmund@edmundwrightarchitect.co.uk PRINCIPAL - EDMUND WRIGHT, R.I.B.A.	Project	HITCHWOOD COTTAGE	
	Client	MR & MRS PYNE-MADDEN	
	Title	SITE LAYOUT EXISTING	
	Scale	1:250 @ A3	Drawn by EW
	Date	SEPT 2025	Drawing No. 02-363-06