


ANY QUERIES REGARDING DIMENSIONS TO BE TAKEN UP WITH
PENTANGLE DESIGN GROUP.

ALL DIMENSIONS OF EXISTING BUILDINGS TO BE VERIFIED ON SITE.

THIS DRAWING IS THE COPYRIGHT OF PENTANGLE DESIGN GROUP
AND SHALL NOT BE IN ANY WAY USED OR REPRODUCED WITHOUT
THEIR PRIOR WRITTEN CONSENT.

NOTES

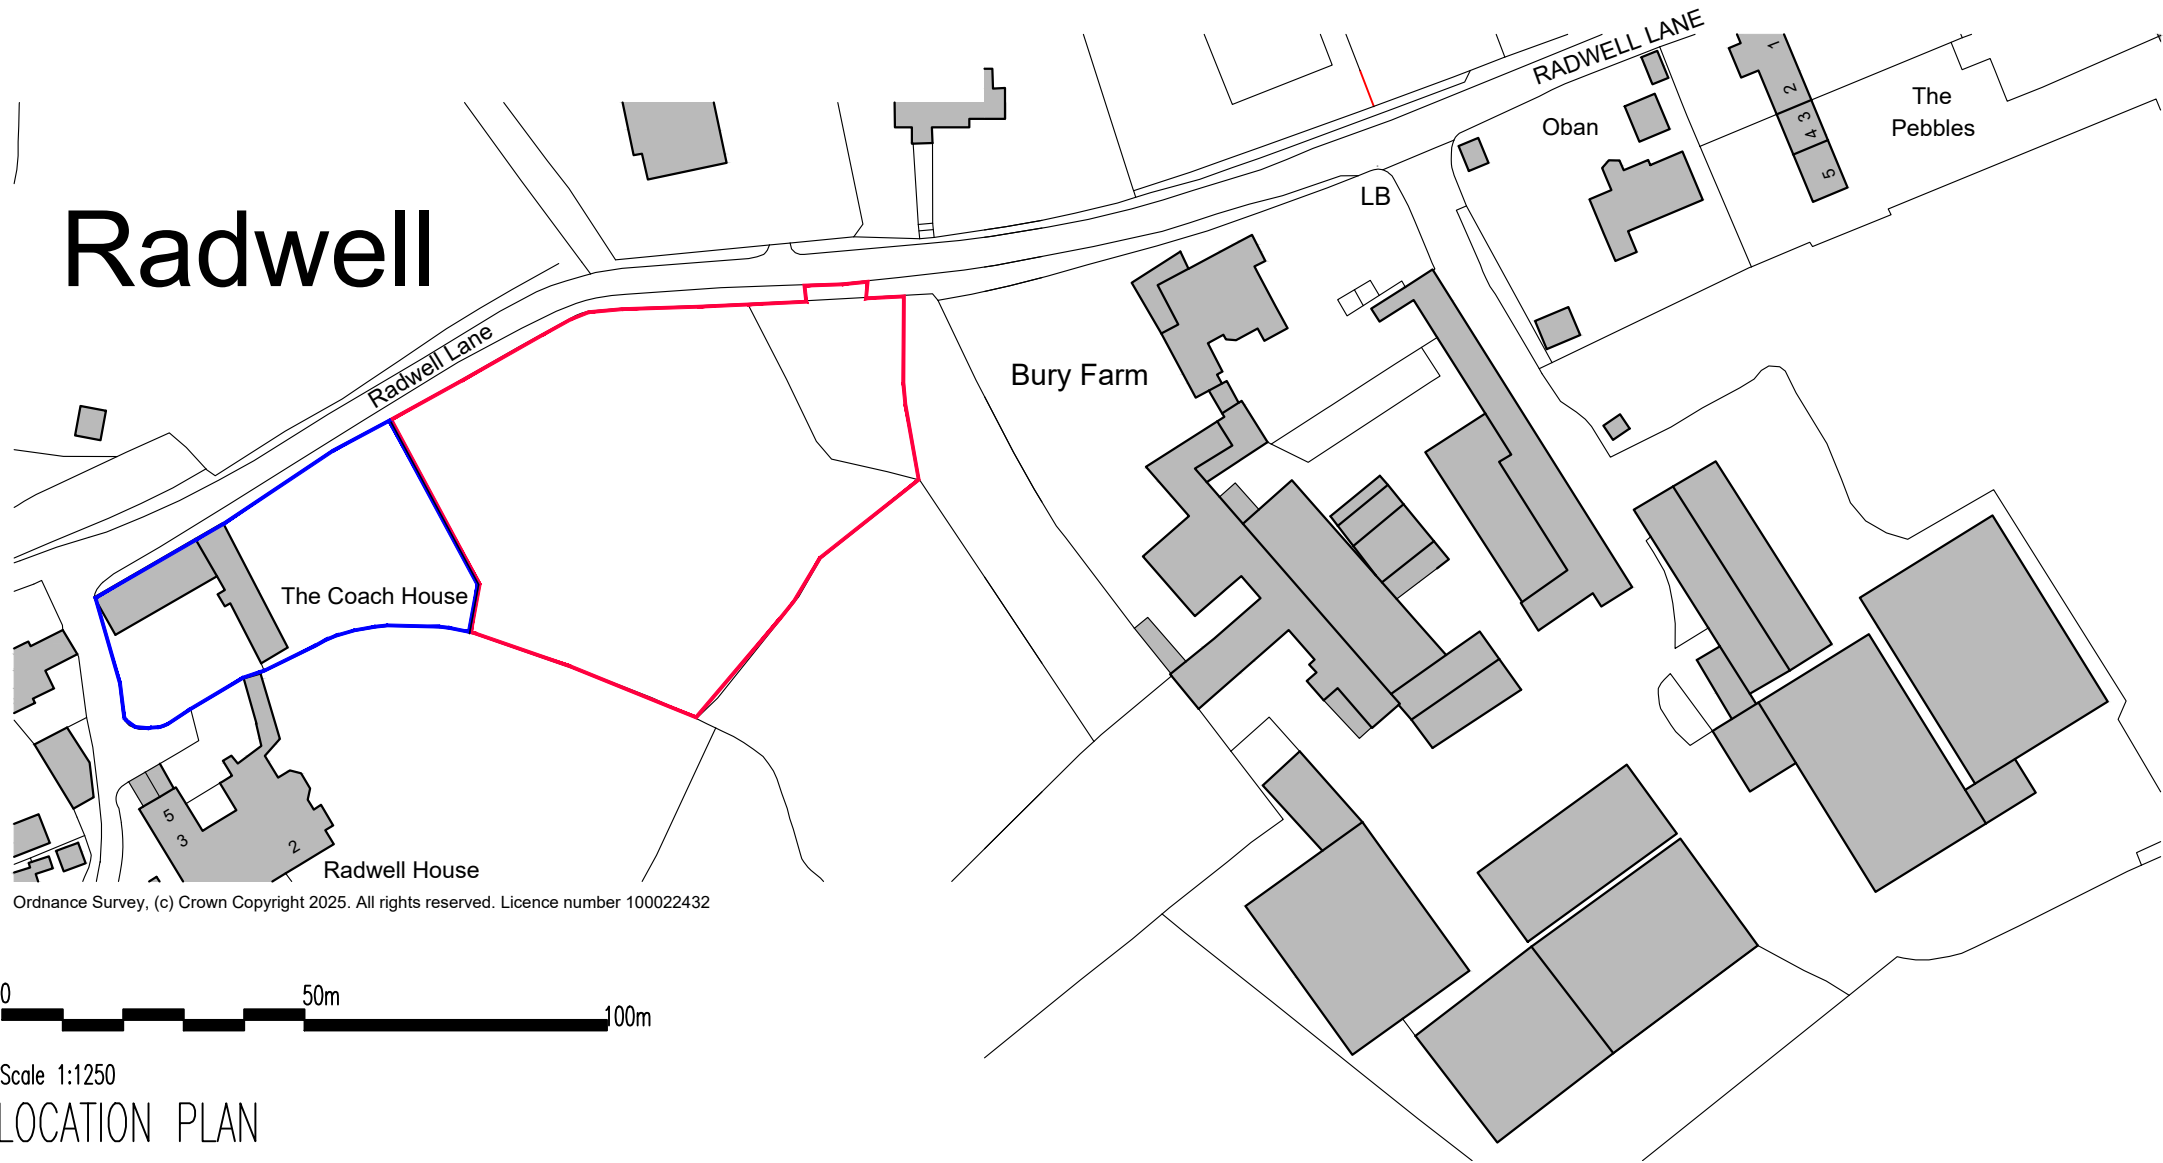

Scale 1:1250
LOCATION PLAN

PLANNING

PENTANGLE
DESIGN GROUP

SUITE 1, 21 BANCROFT HITCHIN HERTS SG5 1JW
TEL(01462) 431133 E:PDG@PENTANGLEDESIGN.CO.UK

JOB TITLE

Land at Coach House
Radwell Lane, Baldock

DRAWING TITLE

Location Plan

SCALE	DRAWING NUMBER	REVISION
1:1250	01 D	
DATE Jan '25		
Sheet A3		
JOB NUMBER 3907		

ARCHITECTS & INTERIOR DESIGNERS