
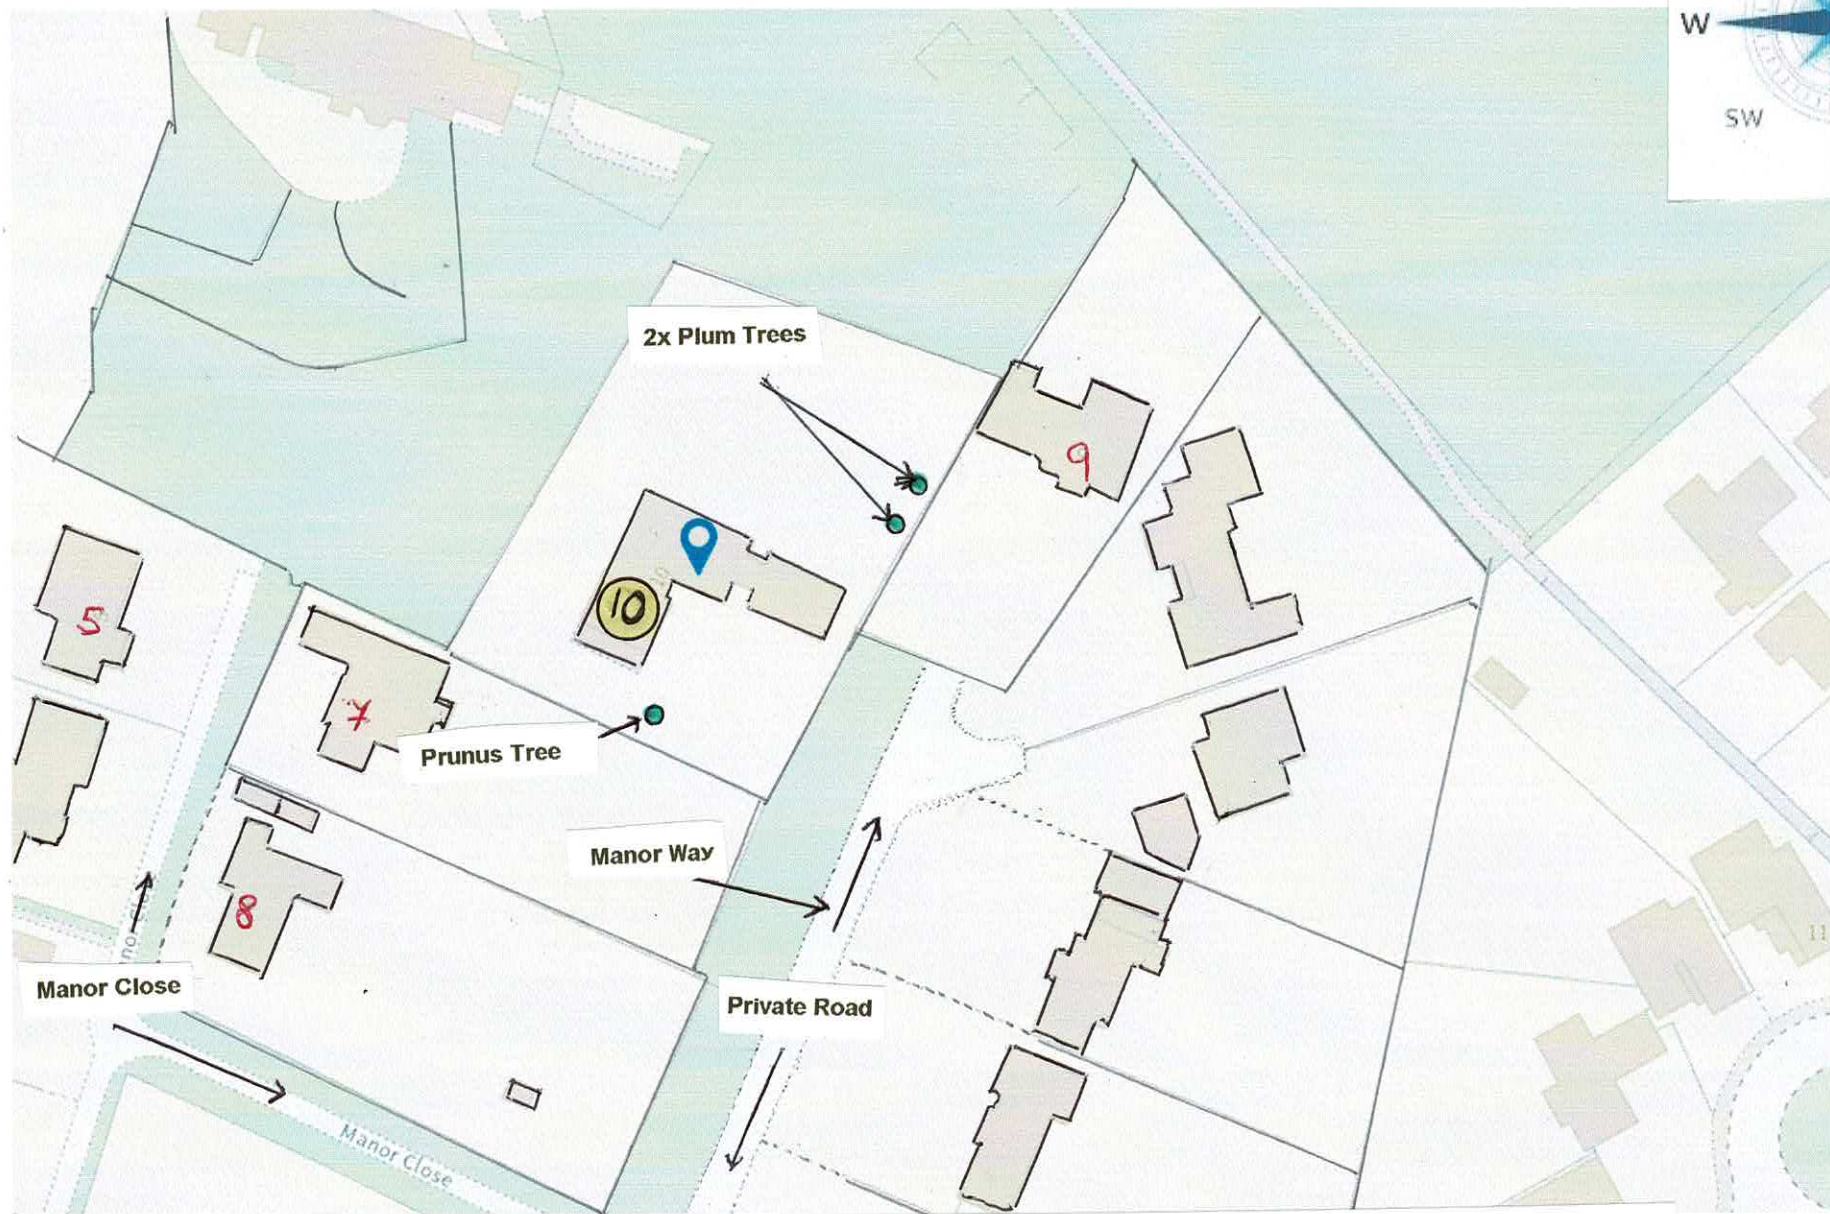


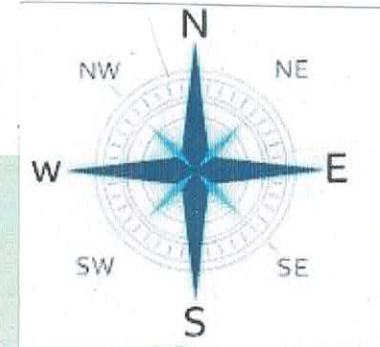

Conservation planning for 10, Manor Way, Letchworth SG6 3NJ