





GOOGLE PHOTO OF AUGUST 2020 SHOWING AIR BRICKS

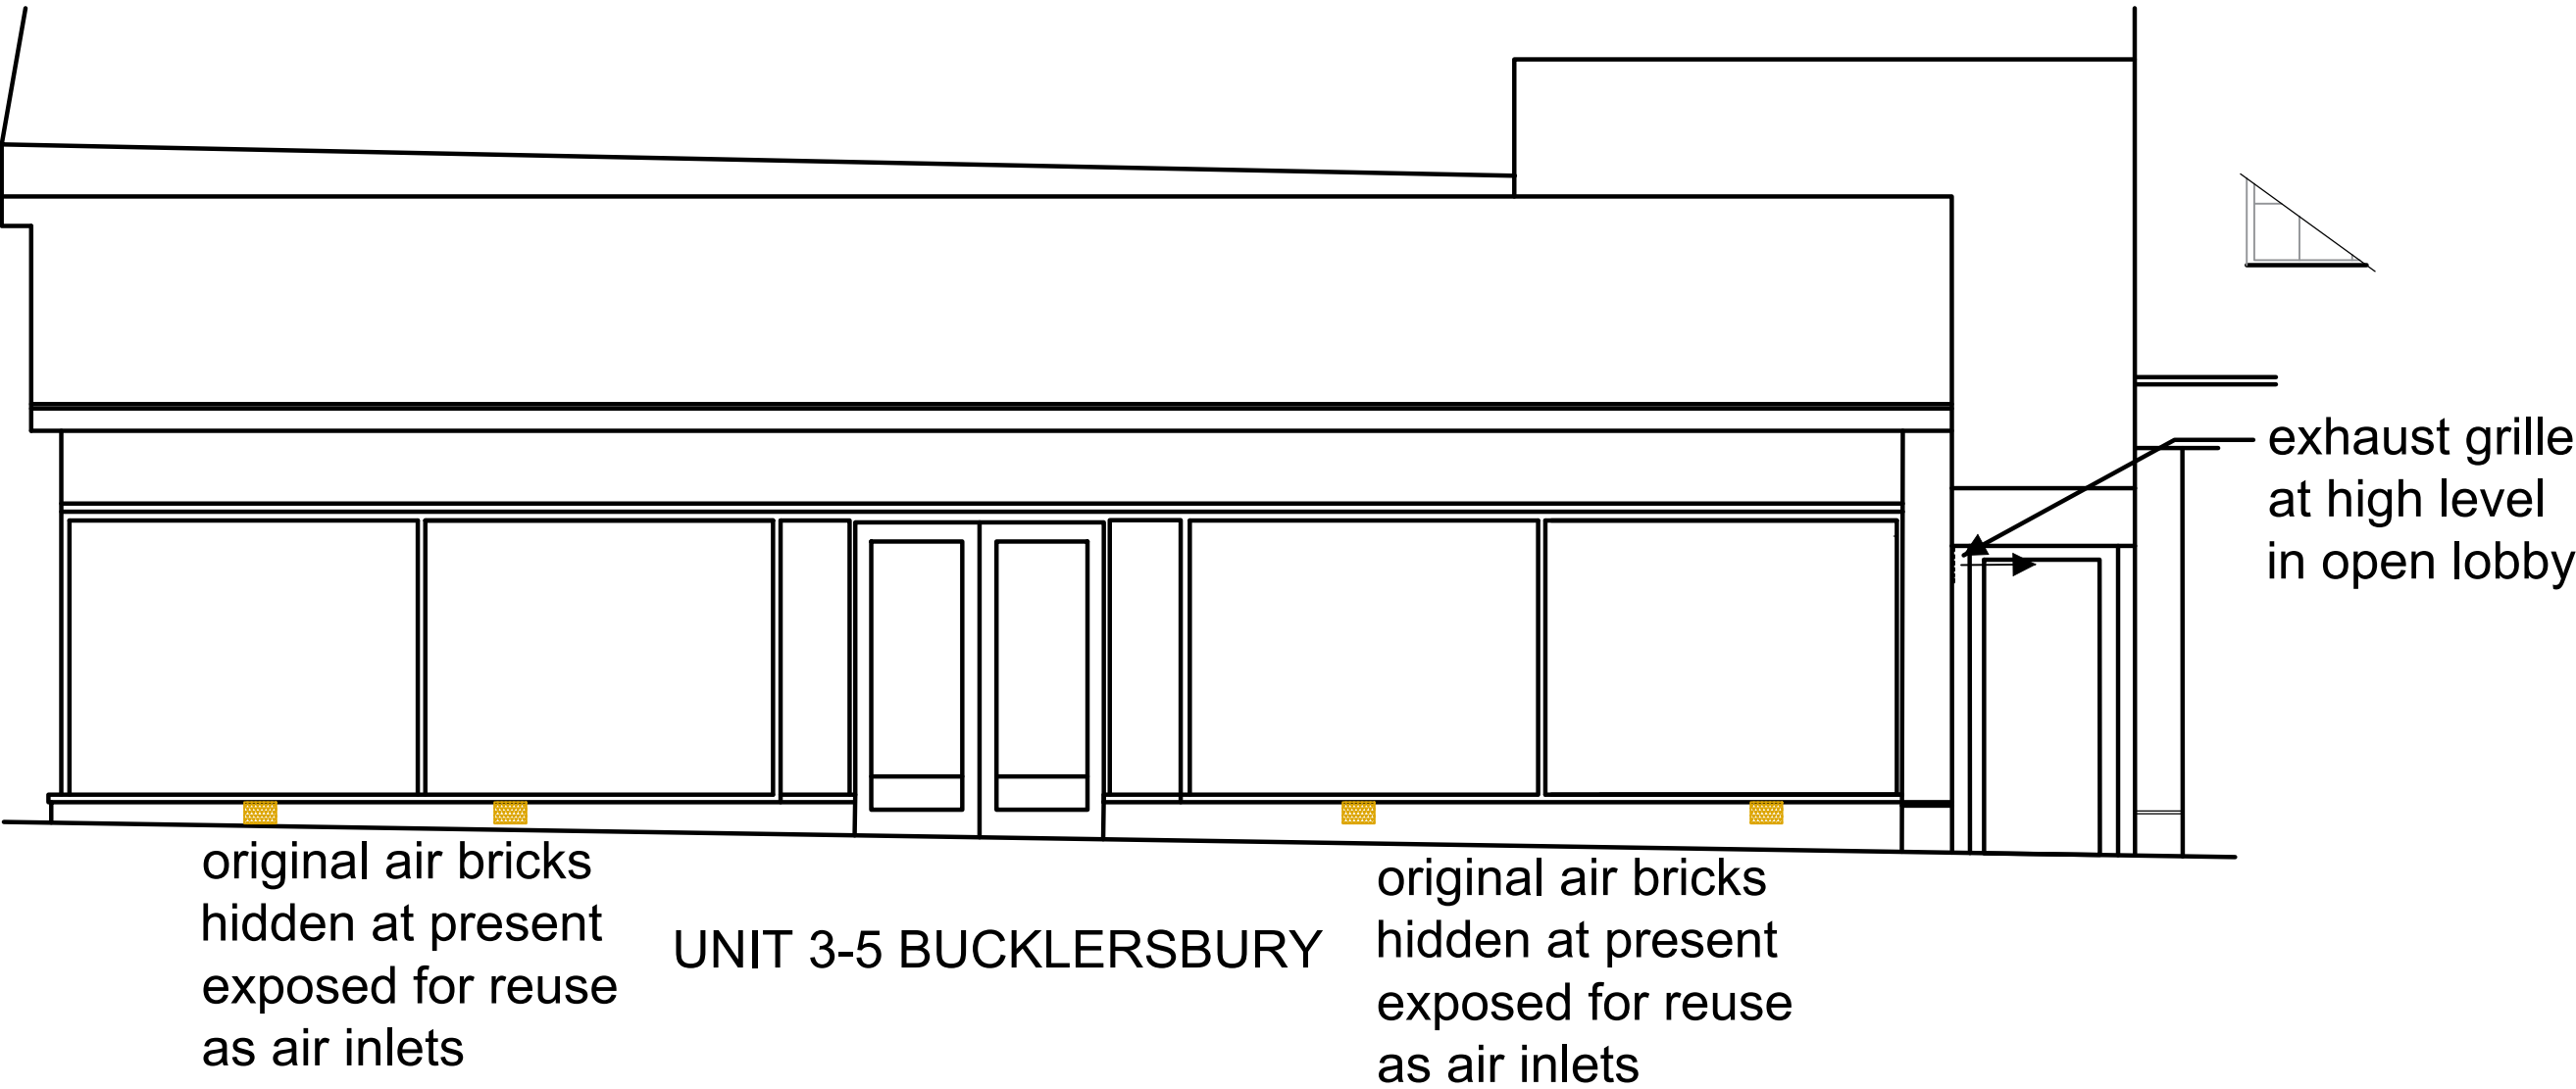


UNIT 3-5 BUCKLERSBURY

PART ELEVATION - STREET

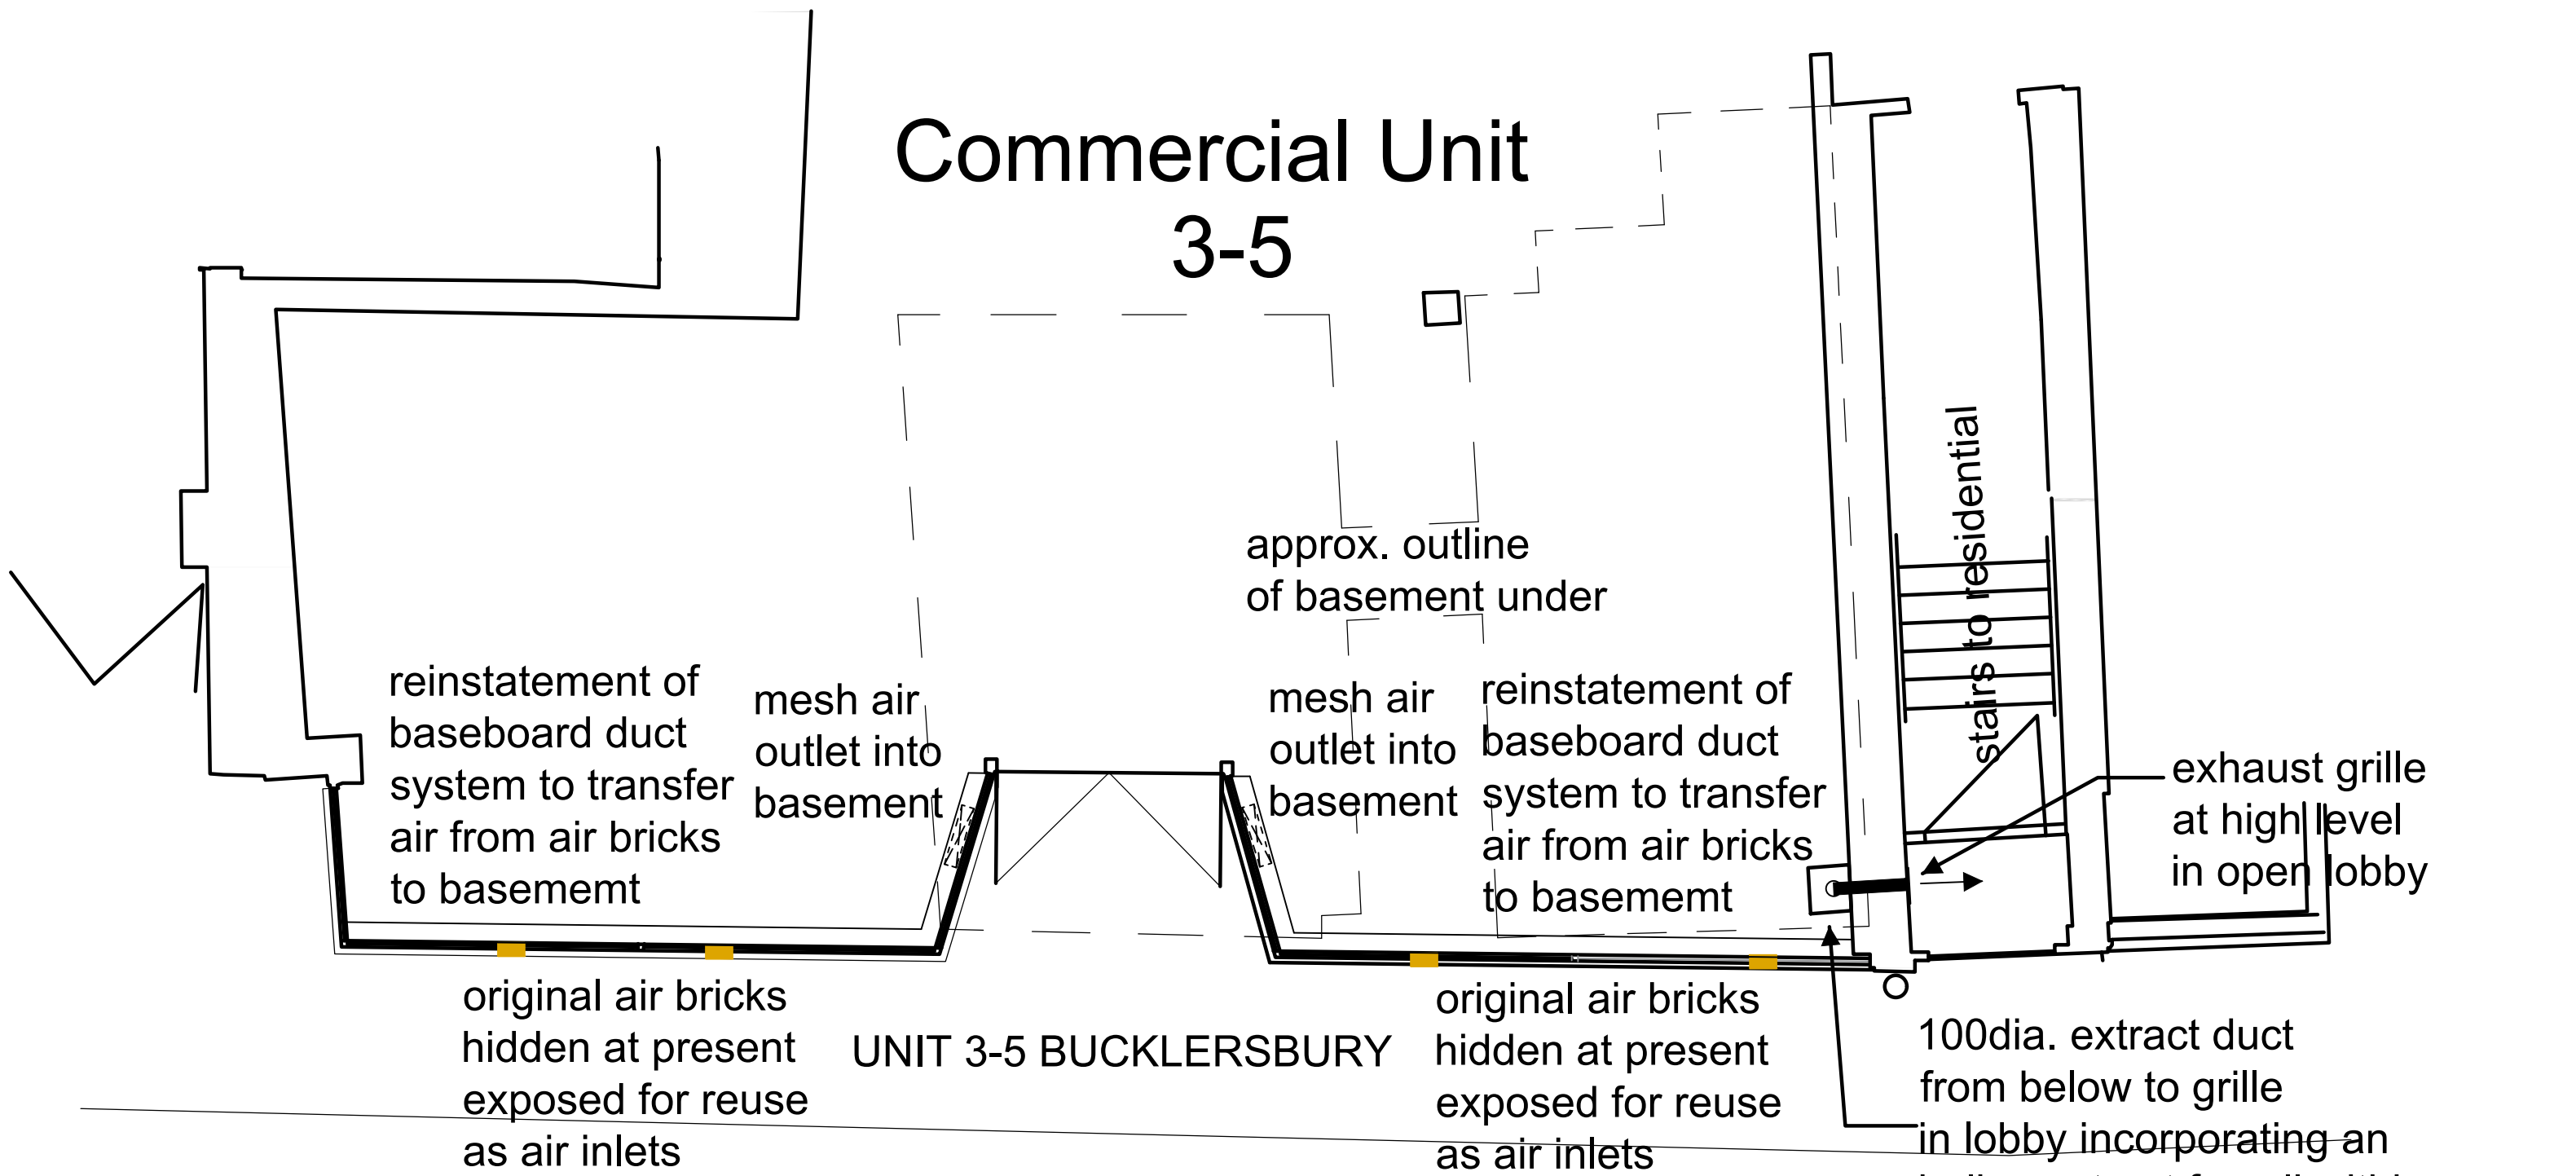

UNIT 3-5 BUCKLERSBURY

PART PLAN - GROUND

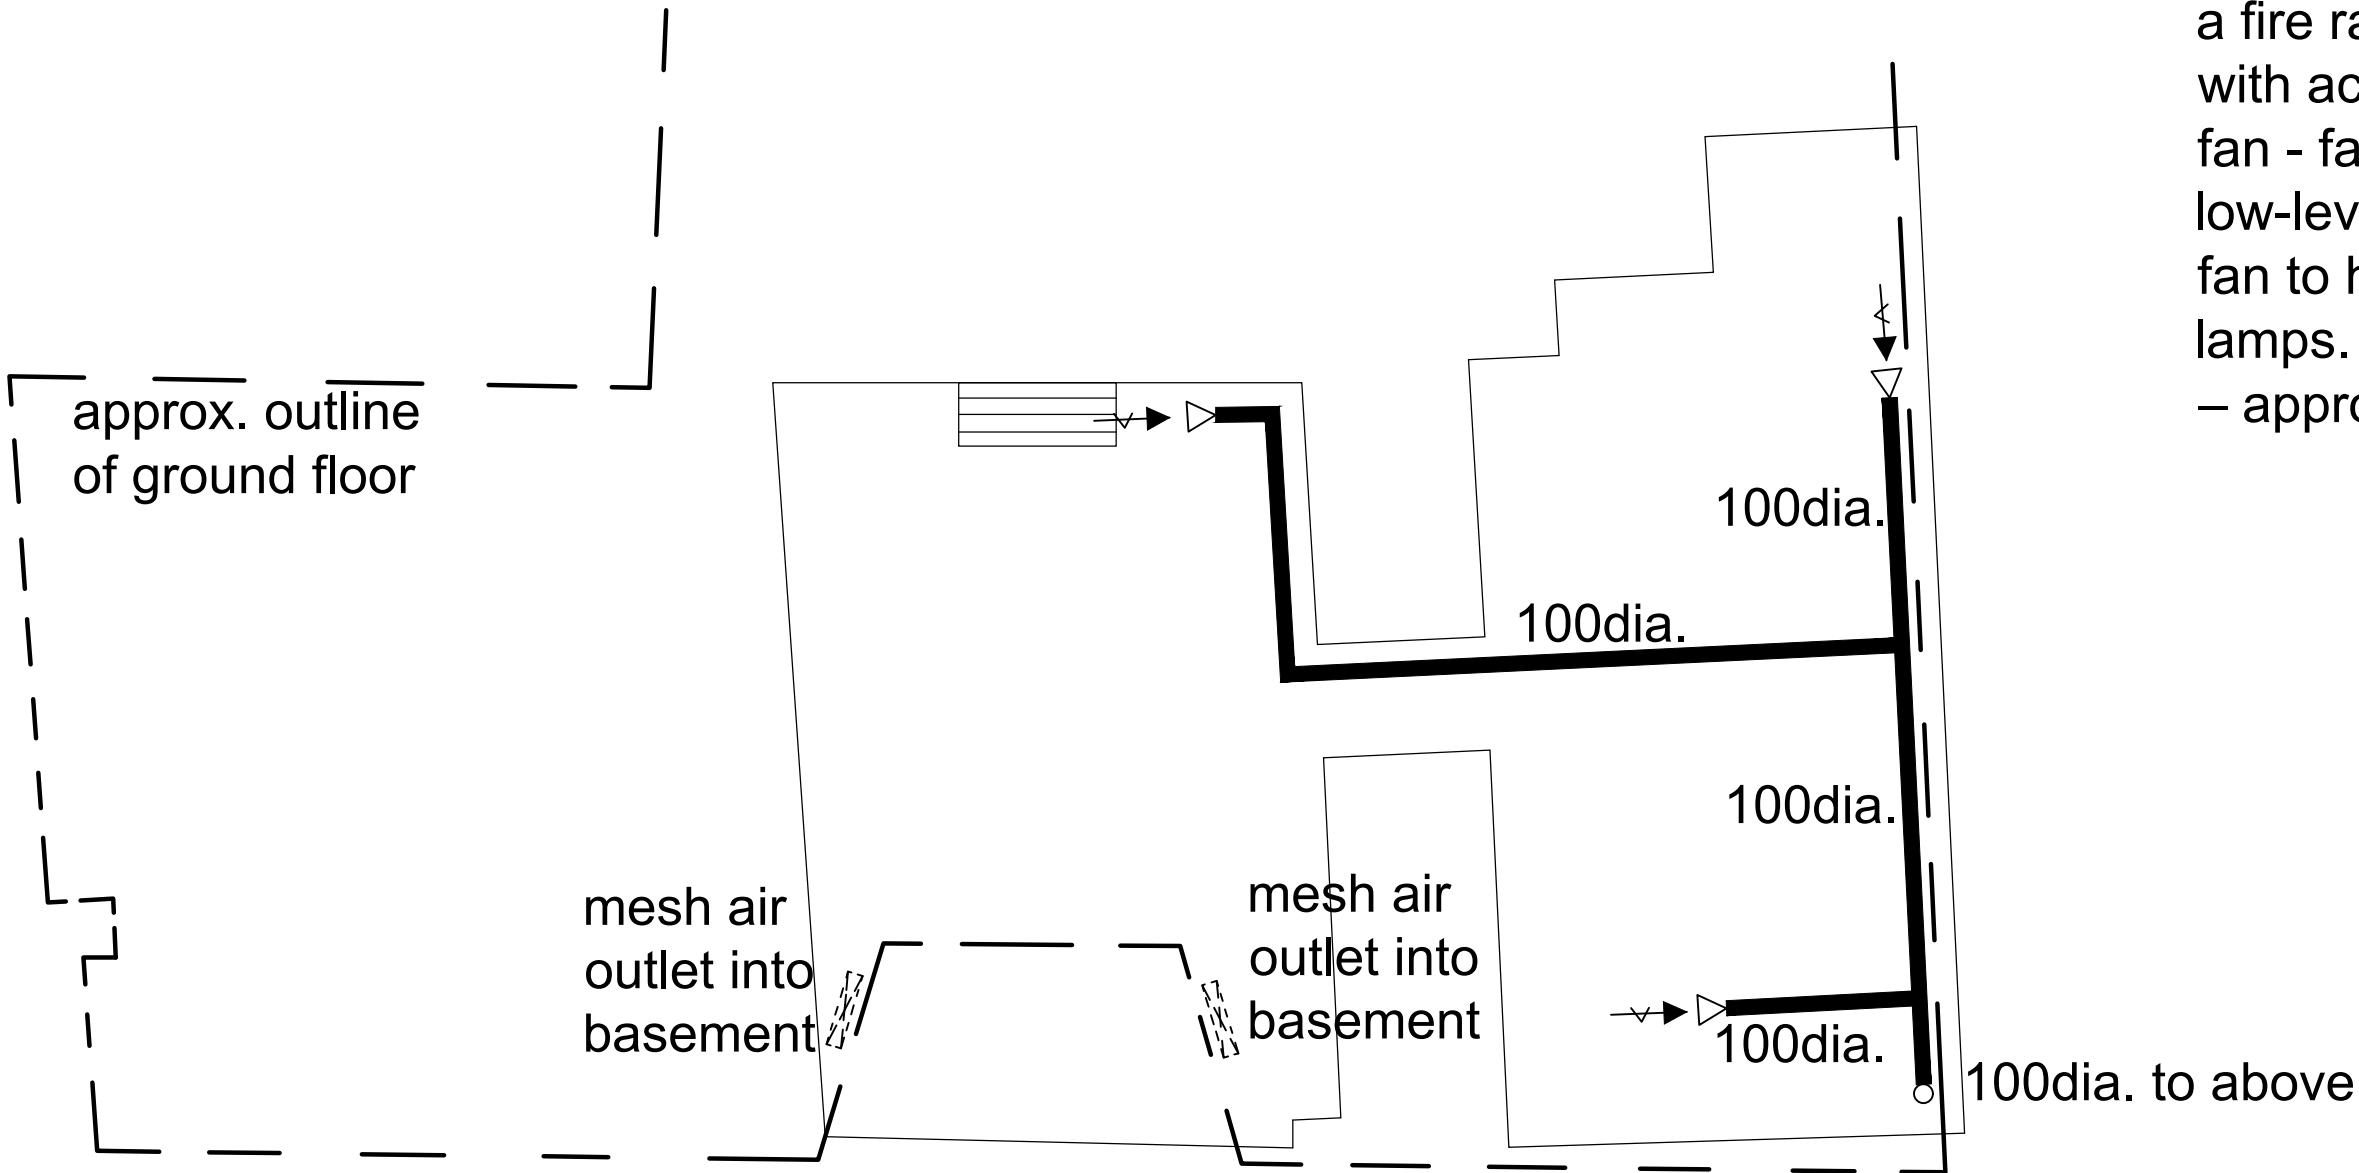

PART PLAN - BASEMENT

NOTES:

Basement ventilation shown to satisfy Condition 2 of Listed Building Consent 21/01164/LBC.

DATE	REVISIONS	REV
------	-----------	-----

THIS DRAWING IS THE COPYRIGHT OF THE ARCHITECT AND SHOULD NOT BE REPRODUCED WITHOUT WRITTEN CONSENT.

PROJECT

UNIT 3-5 BUCKLERSBURY
HITCHIN
HERTFORDSHIRE
SG5 1BB

DRAWING

PROPOSED
VENTILATION SYSTEM

DATE	JULY '25		
DELT.	EC		
COMPUTER	1220-01		
SCALE	1:50		
DWG. No.	1255 • 001		REV. No.