

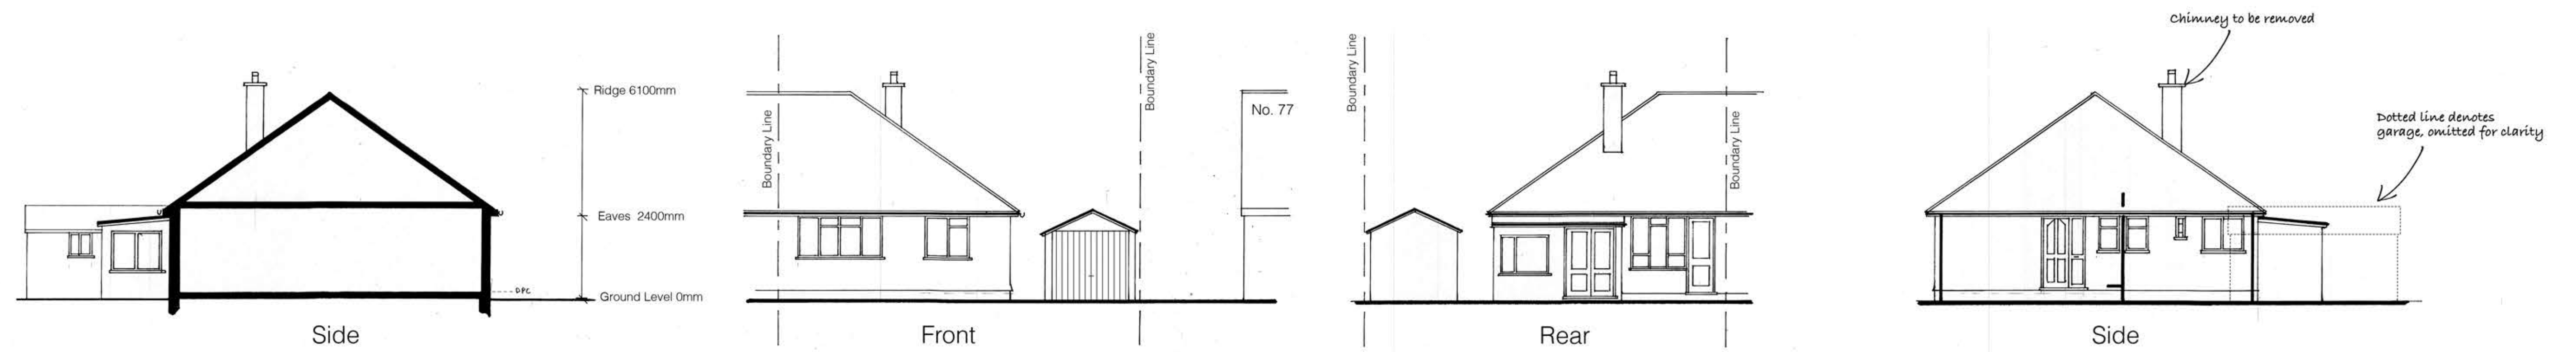
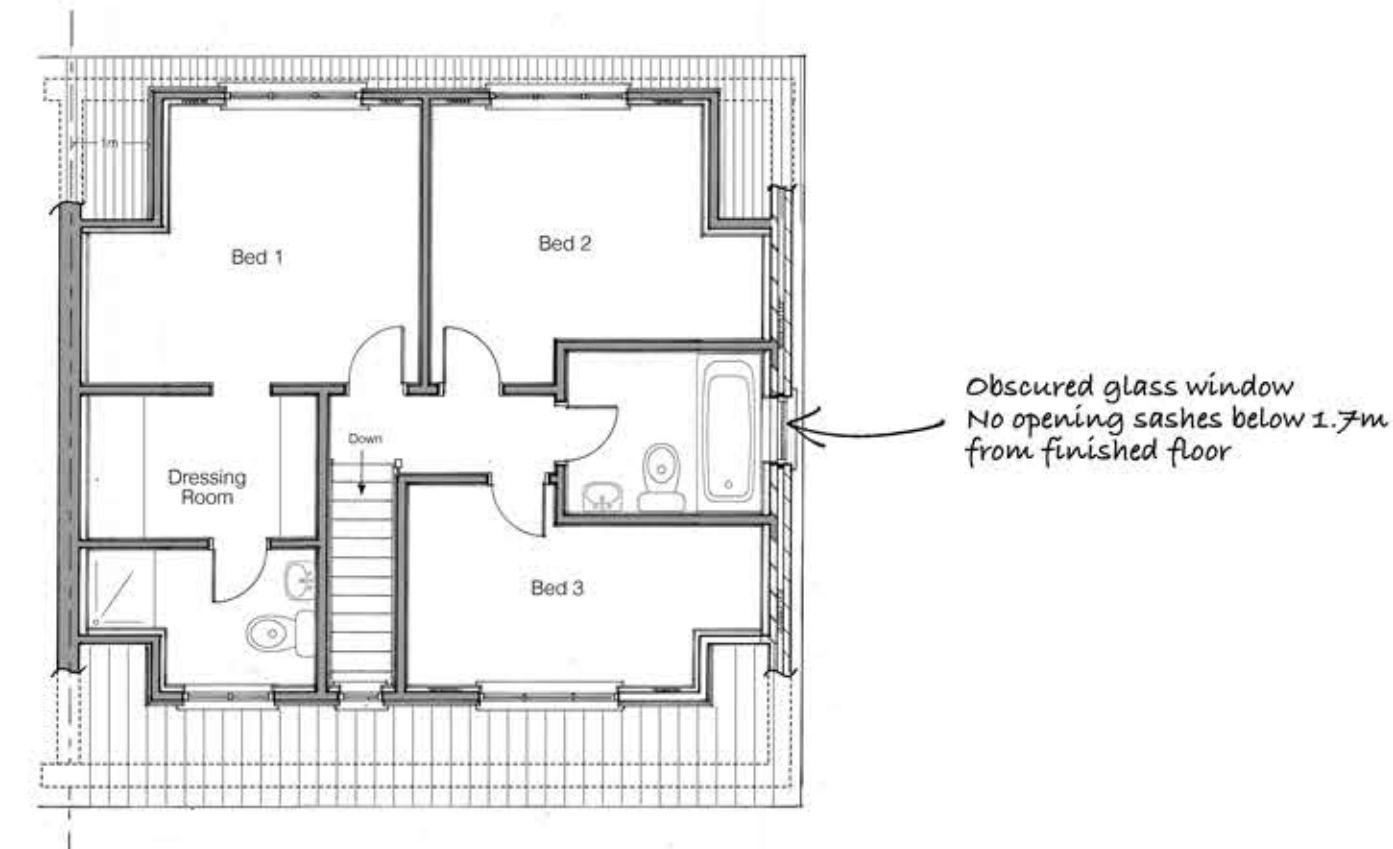
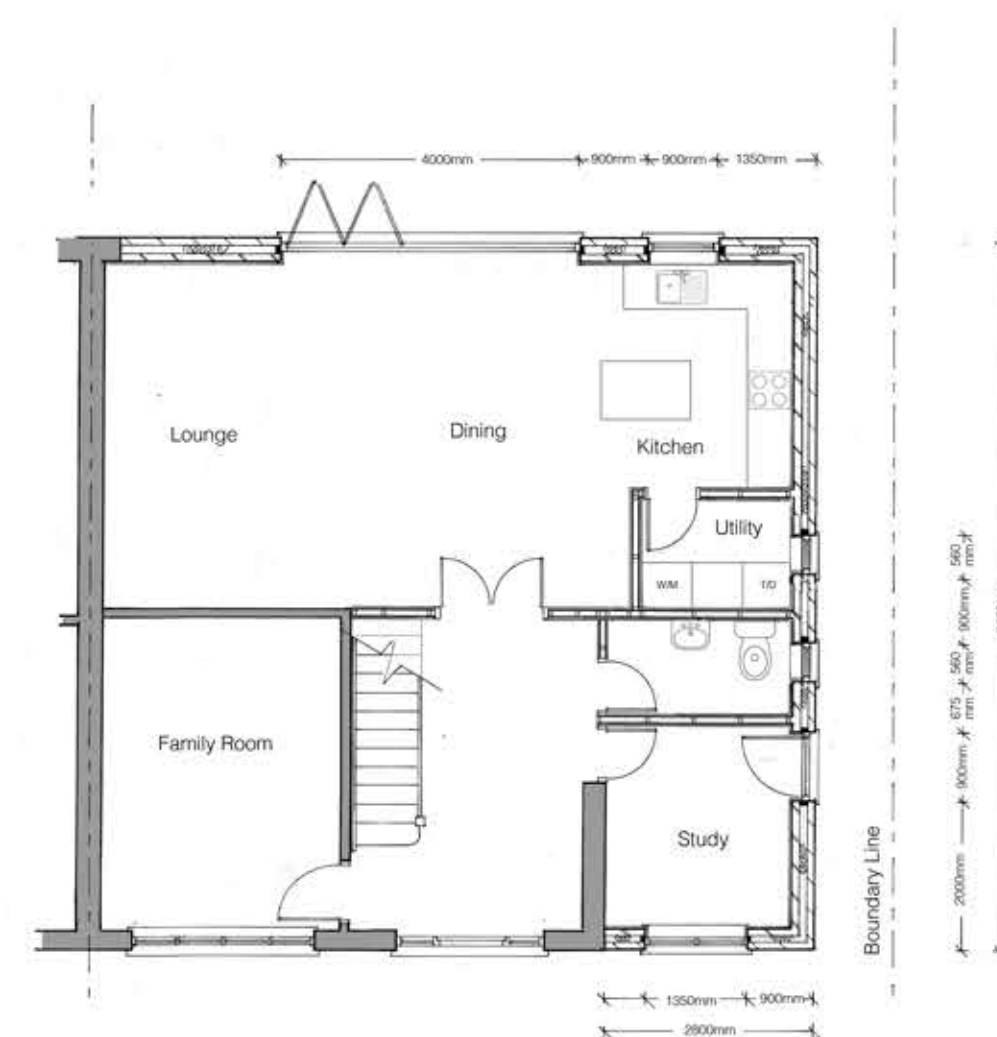


EXISTING ELEVATIONS

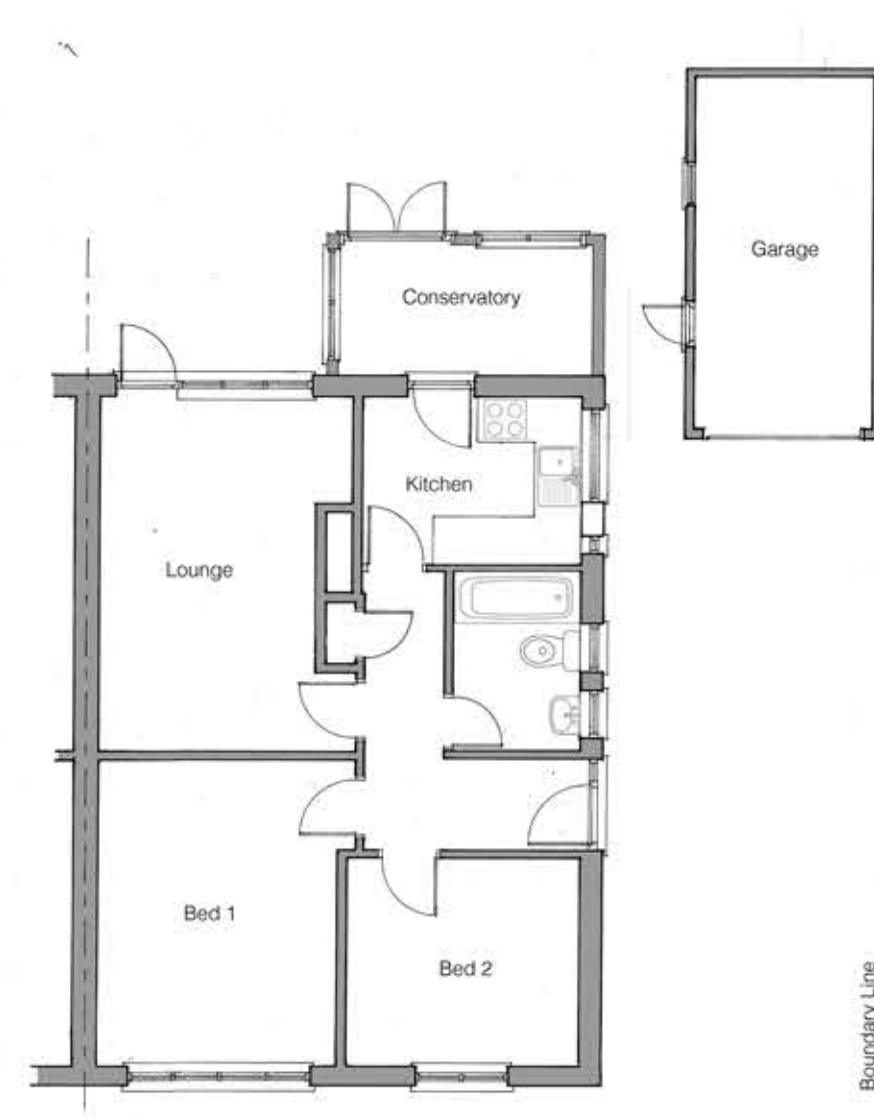

PROPOSED ELEVATIONS

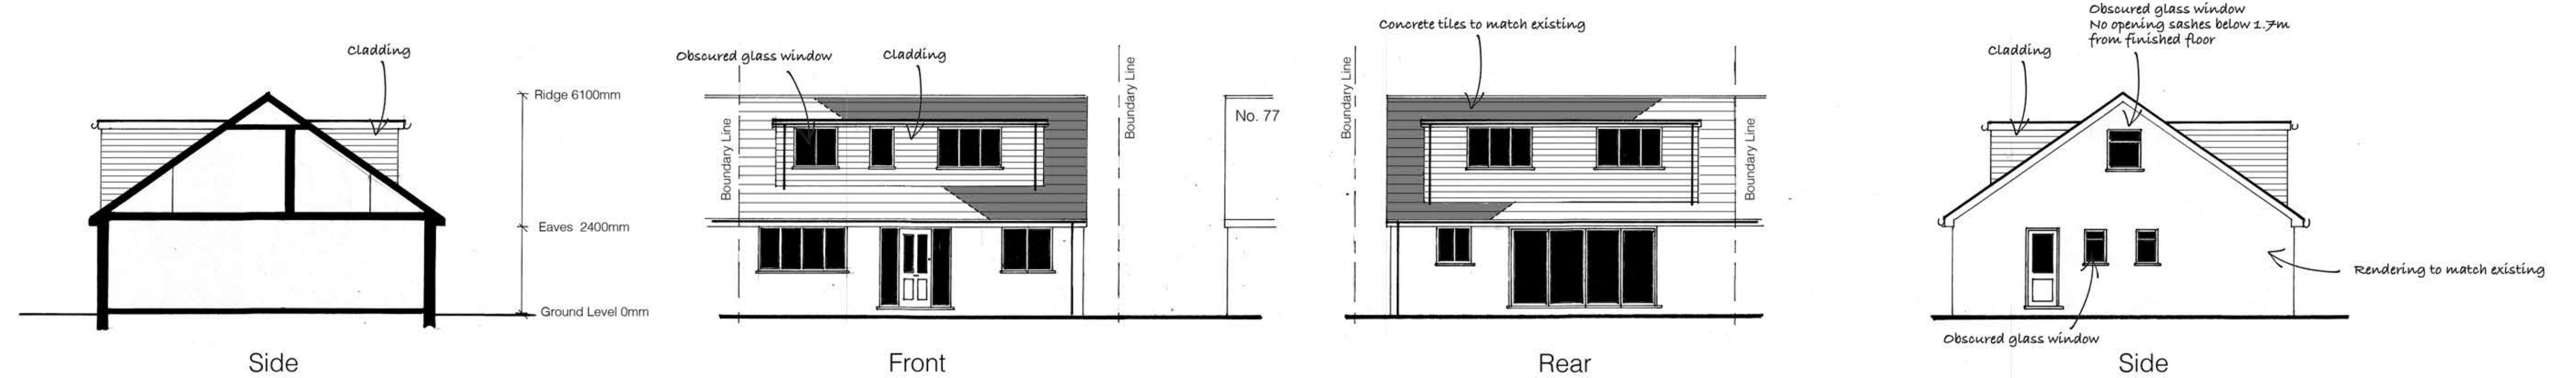

Elevations & Plans

Client
Mr & Mrs Jordan
75 Ninesprings Way
Hitchin
Herts
SG49 NR

RPB Planning Services
Management
Development
52 Windmill Road
Fitzwick
Beds
MK45 1AU
01525754037
07702401498
rpbuckingham@hotmail.co.uk

Scale 1:100 @ A1

Date 10/02/26 Drawn by

Org. No. LJ/26/206-01 Rev.