
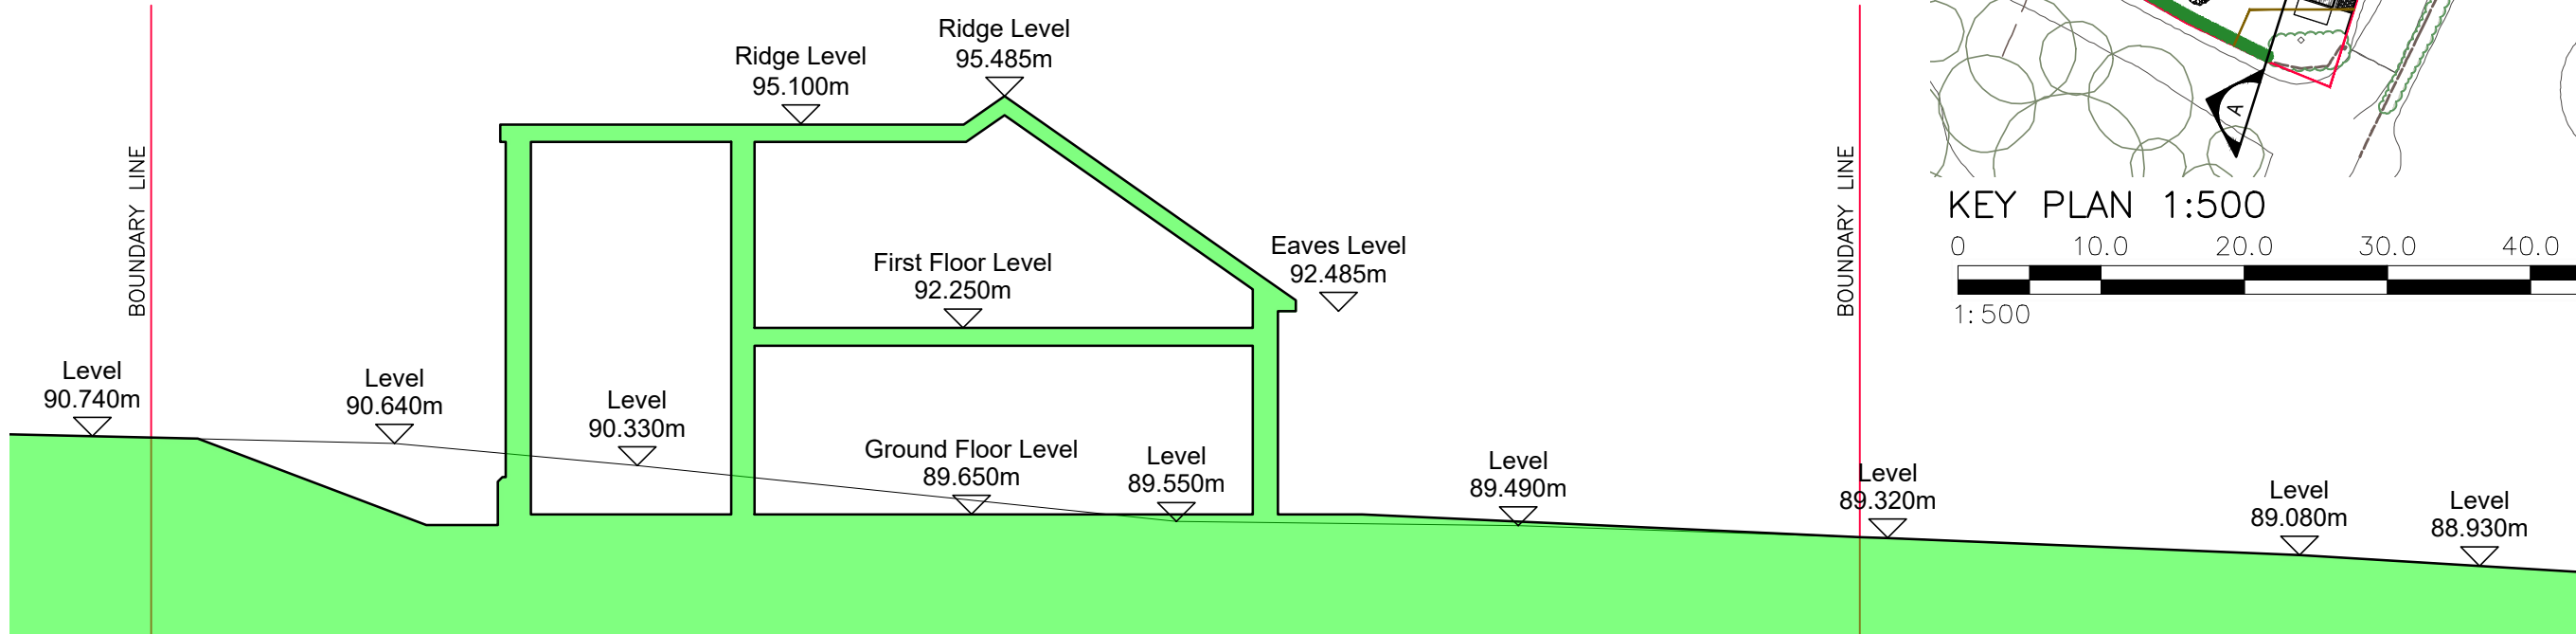
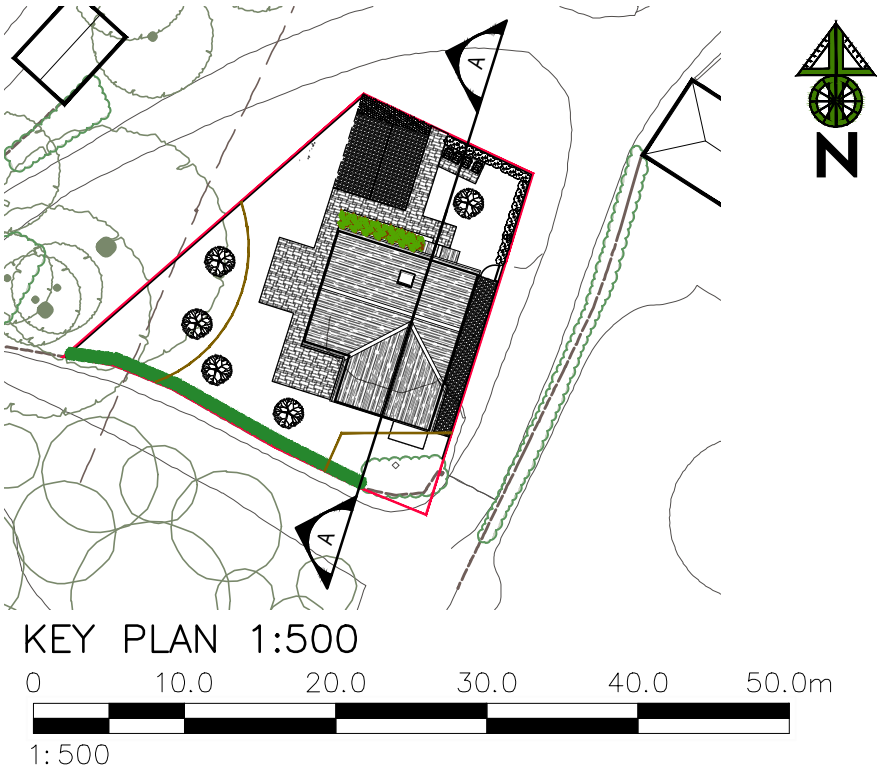


SECTION A-A (EXISTING) 1:100

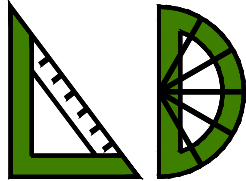

SECTION A-A (PROPOSED) 1:100

NOTES AND REVISIONS No dimensions are to be scaled from this drawing. All stated dimensions must be verified on site. Lobs Design must be advised of any discrepancies. This drawing must be read together with the specification/Bill of Quantities and related drawings. This drawing is for the purpose of obtaining Planning & Building Regulations Approval only. Should the contractor use them to build from then they assume full responsibility for the design.					Client Land Adjacent Wymondley Bury Lodge St Marys Church Road, Little Wymondley, Herts, SG4 7JN		Drawing Title Levels – Section Proposed Discharge Condition 10		 LGCHF Garden City Heritage Awards Winning Designer Lobs Design Architectural Services Devonshire B.C. Works Road, Letchworth Garden City Hertfordshire, SG6 1GJ T: 01462 488212 M: 07960 006077 E: info@lobs-design.co.uk								
	REV		DESCRIPTION		DRWN		DATE			REV		DESCRIPTION		DRWN		DATE	
	0 2.0 4.0 6.0 8.0 10.0m																
	1:100																
Project Erection of One Detached 3–Bed Dwelling Including Associated Access, Parking & Landscaping						Scale As Shown		Date Mar 2026		Drawn KRL		Checked					
Project No LD763						Drawing No P07		Revision									