



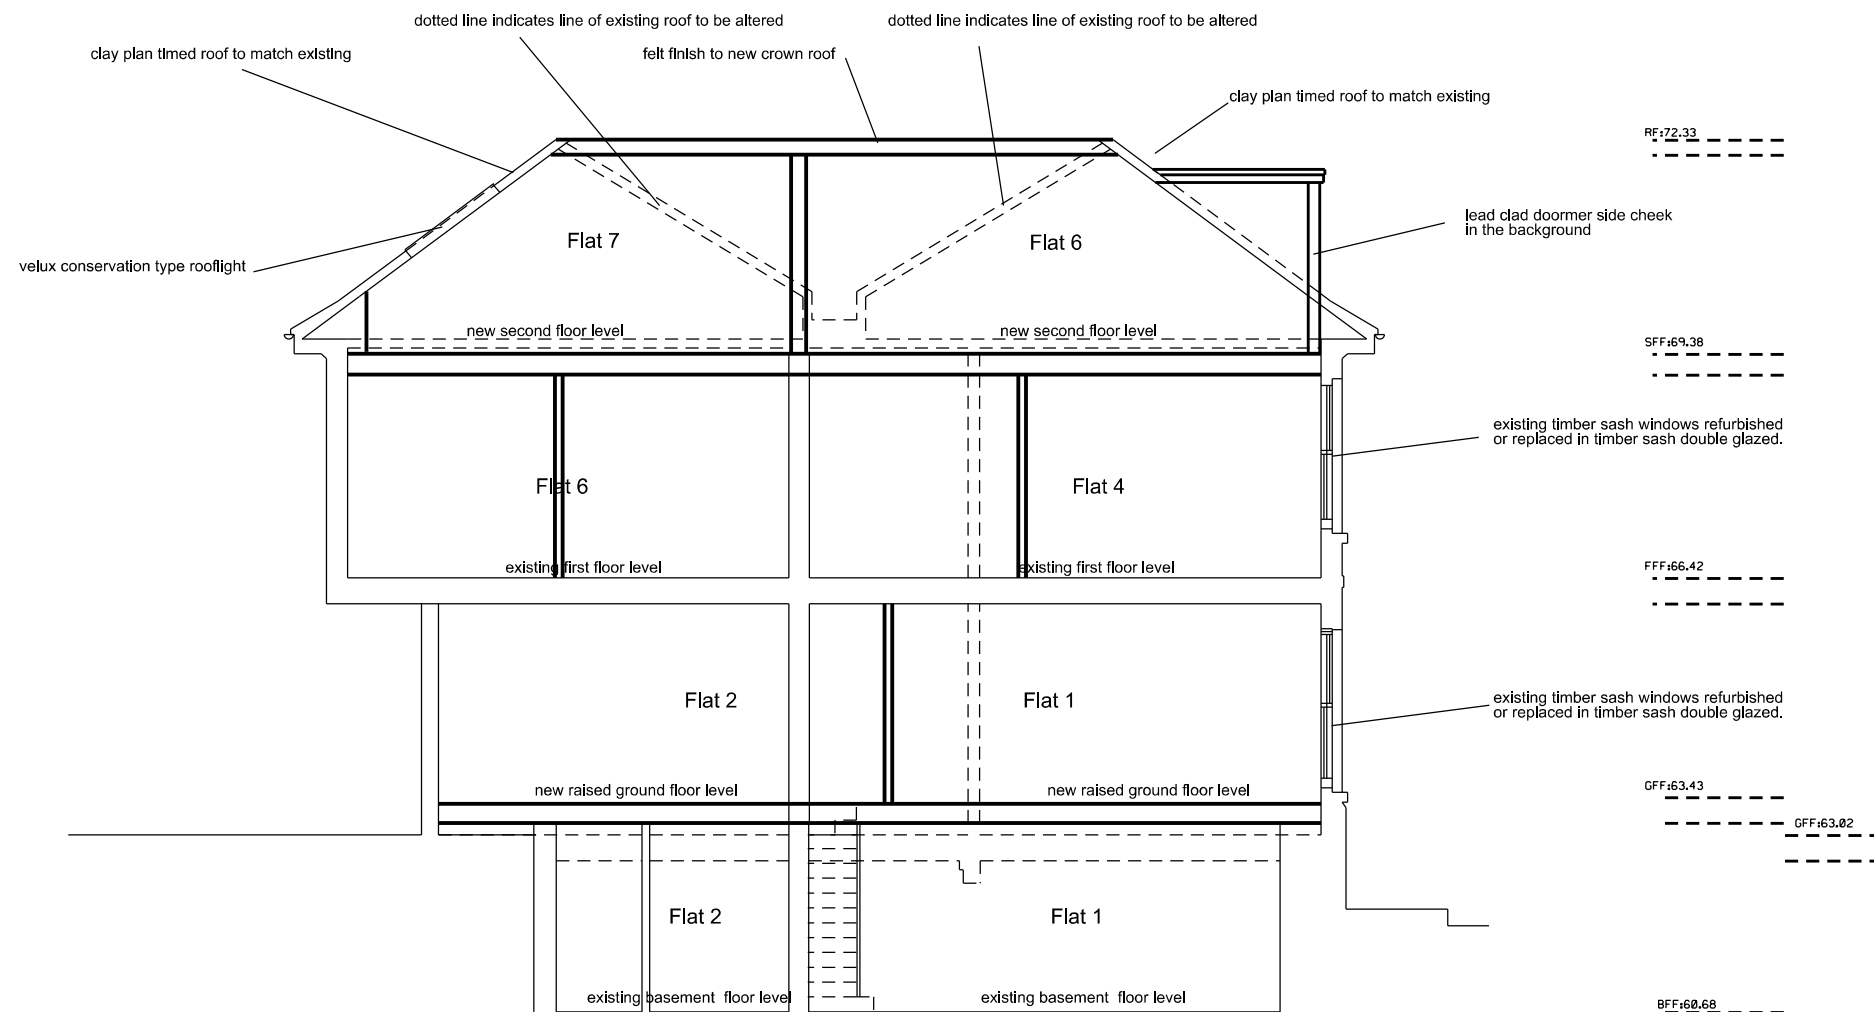

ARCHITECTS

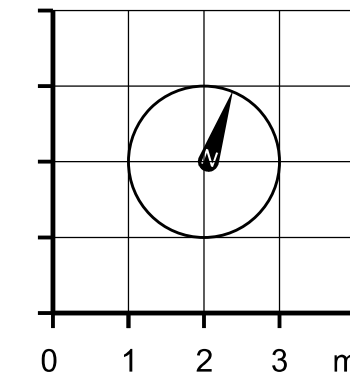

Datum: 60.00m.

Section B-B.

Proposed Section BB

Revision

Project Title
46 Kneesworth Street
Royston
SG8 5AQ

Drawing Title

Proposed Section BB

Client
Ressa Ltd

Scale

1:100@A3

Date
Sept 2025

Drg. No.
0656_00_112

Notes

All dimensions must be checked and NEO Architects are to be informed of any discrepancies prior to construction. This drawing and any of the details therein remain the copyright of NEO Architects.

NEO Architects
105a Park Road
New Barnet
EN4 9QR

Phone +44 (0) 20 33040480
Mobile 07802 237666

michael@neoarchitects.co.uk