


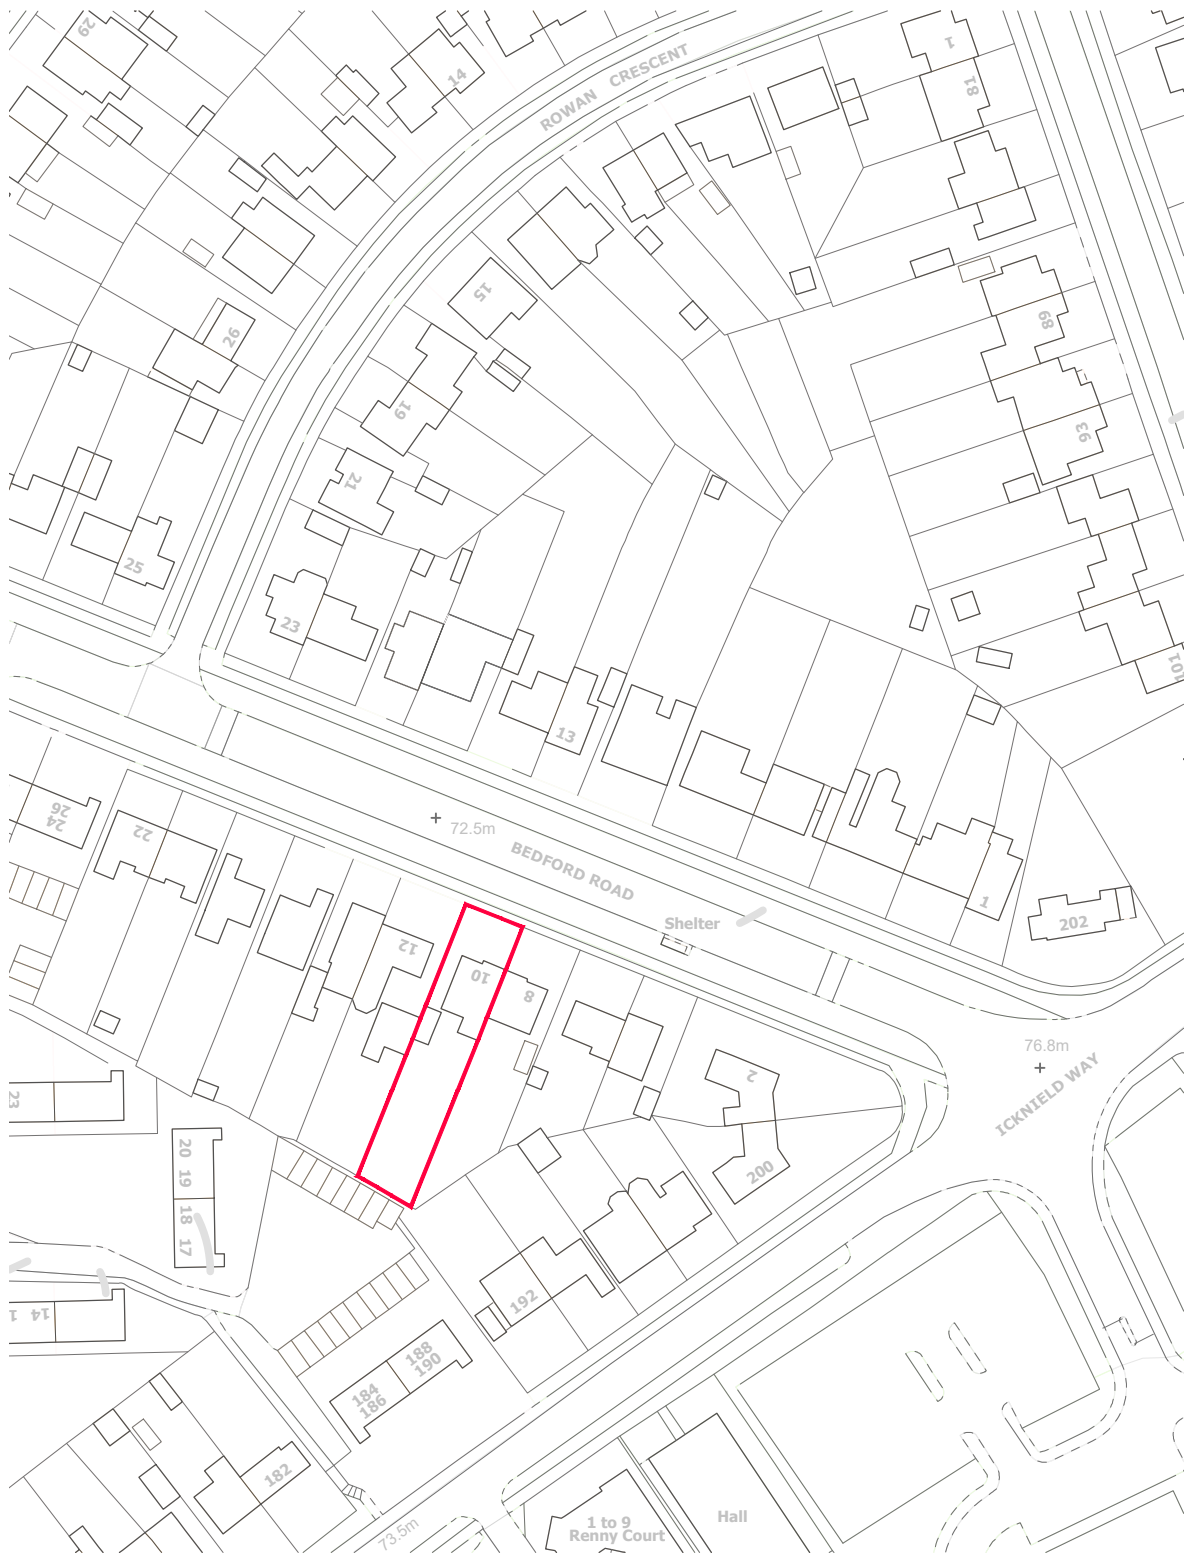
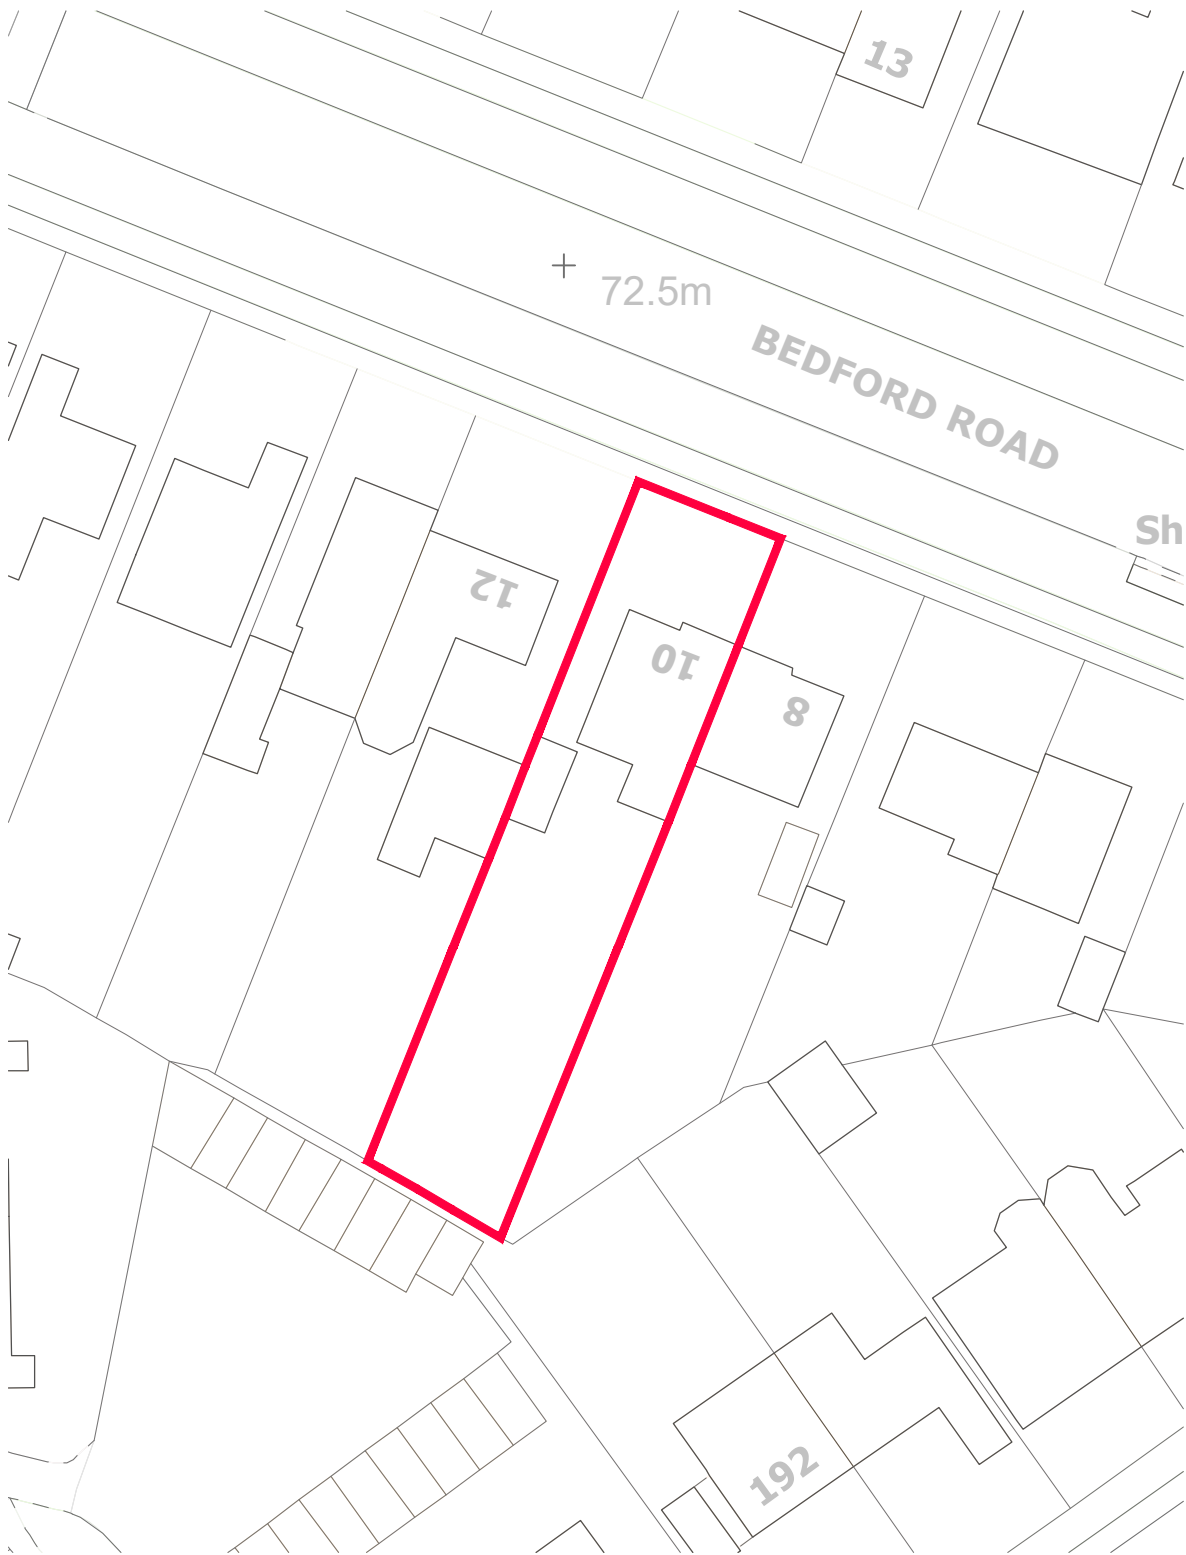


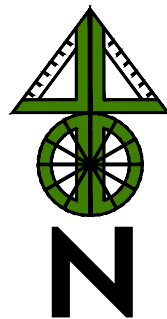

LOCATION PLAN (1:1250)

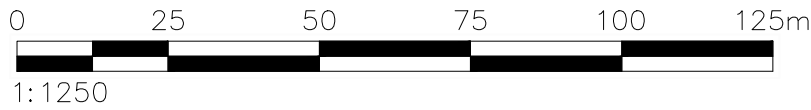

BLOCK PLAN (1:500)

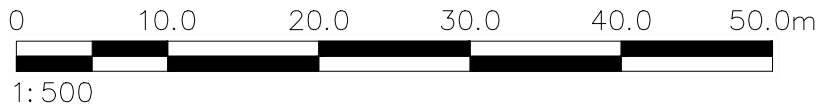

NOTES AND REVISIONS No dimensions are to be scaled from this drawing. All stated dimensions must be verified on site. Lobs Design must be advised of any discrepancies. This drawing must be read together with the specification/Bill of Quantities and related drawings. This drawing is for the purpose of obtaining Planning & Building Regulations Approval only. Should the contractor use them to build from then they assume full responsibility for the design.					Client 10 Bedford Road Letchworth Garden City Herts, SG6 4DJ				Drawing Title Site Location & Block Plans Existing				 LGCHF Garden City Heritage Awards Winning Designer Lobs Design Architectural Services Devonshire B.C. Works Road, Letchworth Garden City Hertfordshire, SG6 1GJ T: 01462 488212 M: 07960 006077 E: info@lobs-design.co.uk				
	REV		DESCRIPTION		DRWN		DATE		REV		DESCRIPTION			DRWN		DATE	
	020406080100mm  1:1																
	Project Two Story Rear Extension & Internal Alterations								Scale As Shown		Date Oct 2025			Drawn ipl		Checked	
	Project No LD793				Drawing No E01				Revision —								