



MATERIALS

Walls

Existing Red Face Brick & Render
Proposed Red Face Brick with Soldier Course
Black Aluminium Fascia & Soffits to Rear Extension
White PVC Fascia & Soffits to Porch

Roof

Existing Concrete Plain Tile
Proposed Concrete Plain Tile & GRP Resin Flat
Roof

Windows

Existing White UPVC Windows with Lead Detailing
Proposed Black Aluminium Windows & Roof Lights

Doors

Existing White UPVC Doors
Proposed Black Aluminium Sliding Door

KEY PLAN

Site Boundary




Landscaping

Proposed Brick


Proposed Roof Tiles

Proposed Flat Roof

Proposed Driveway

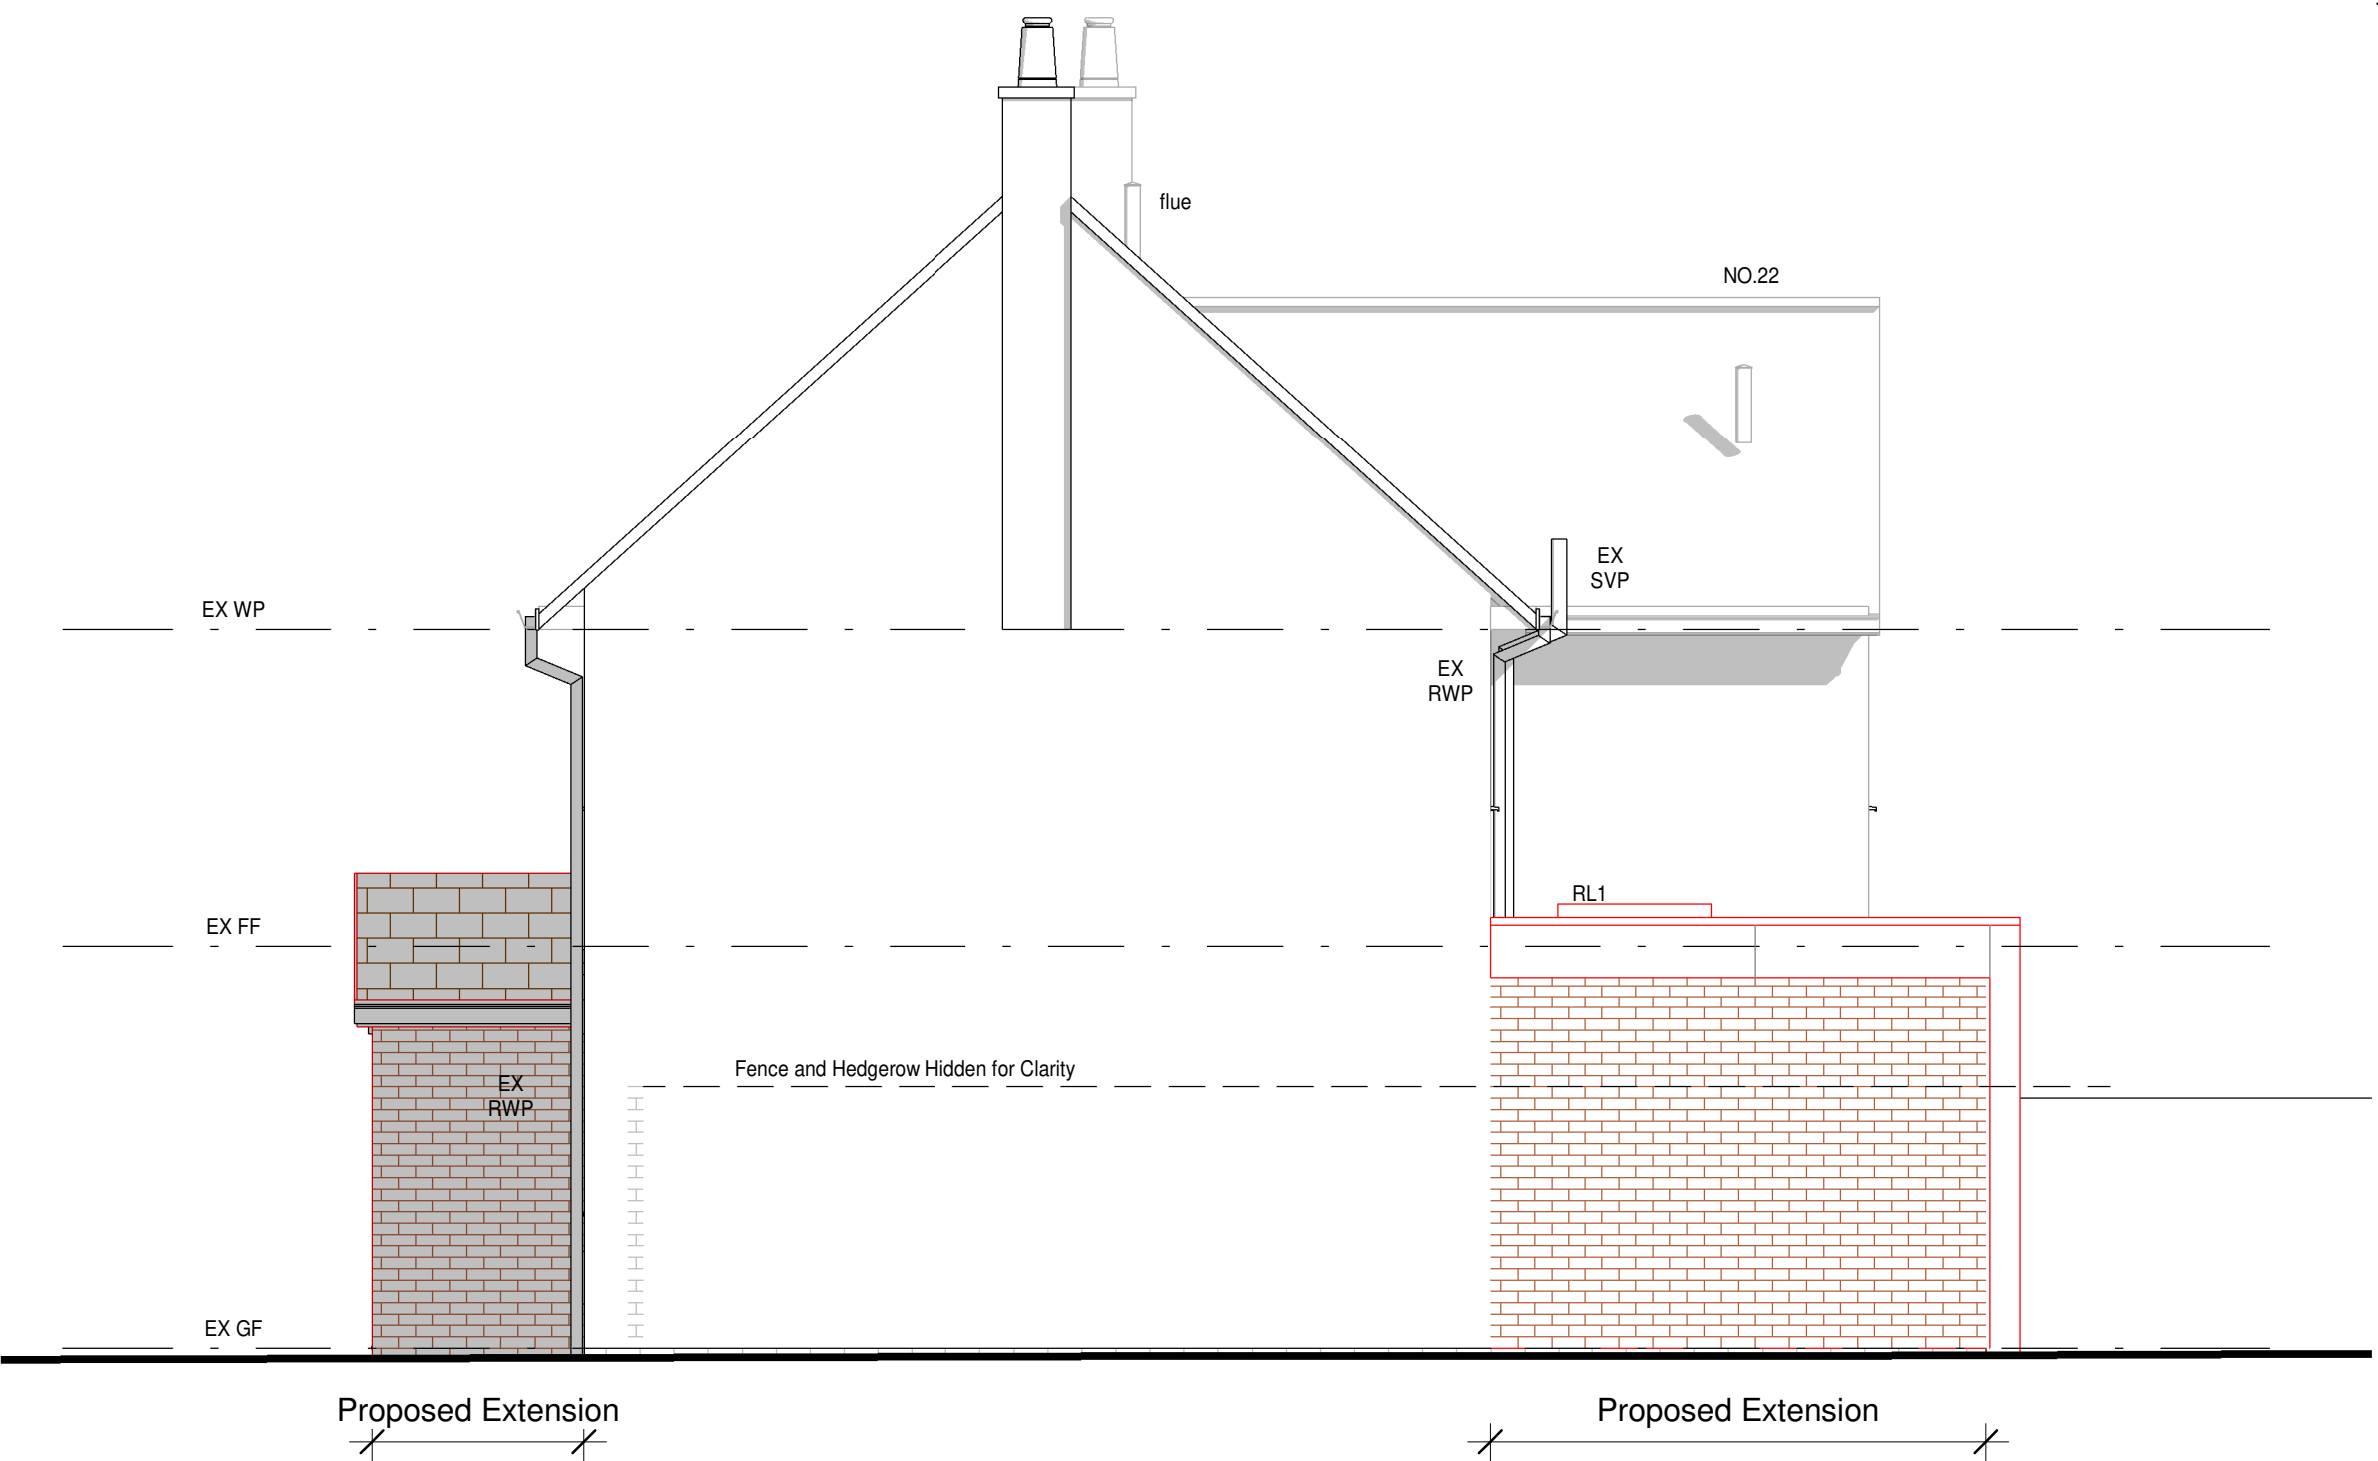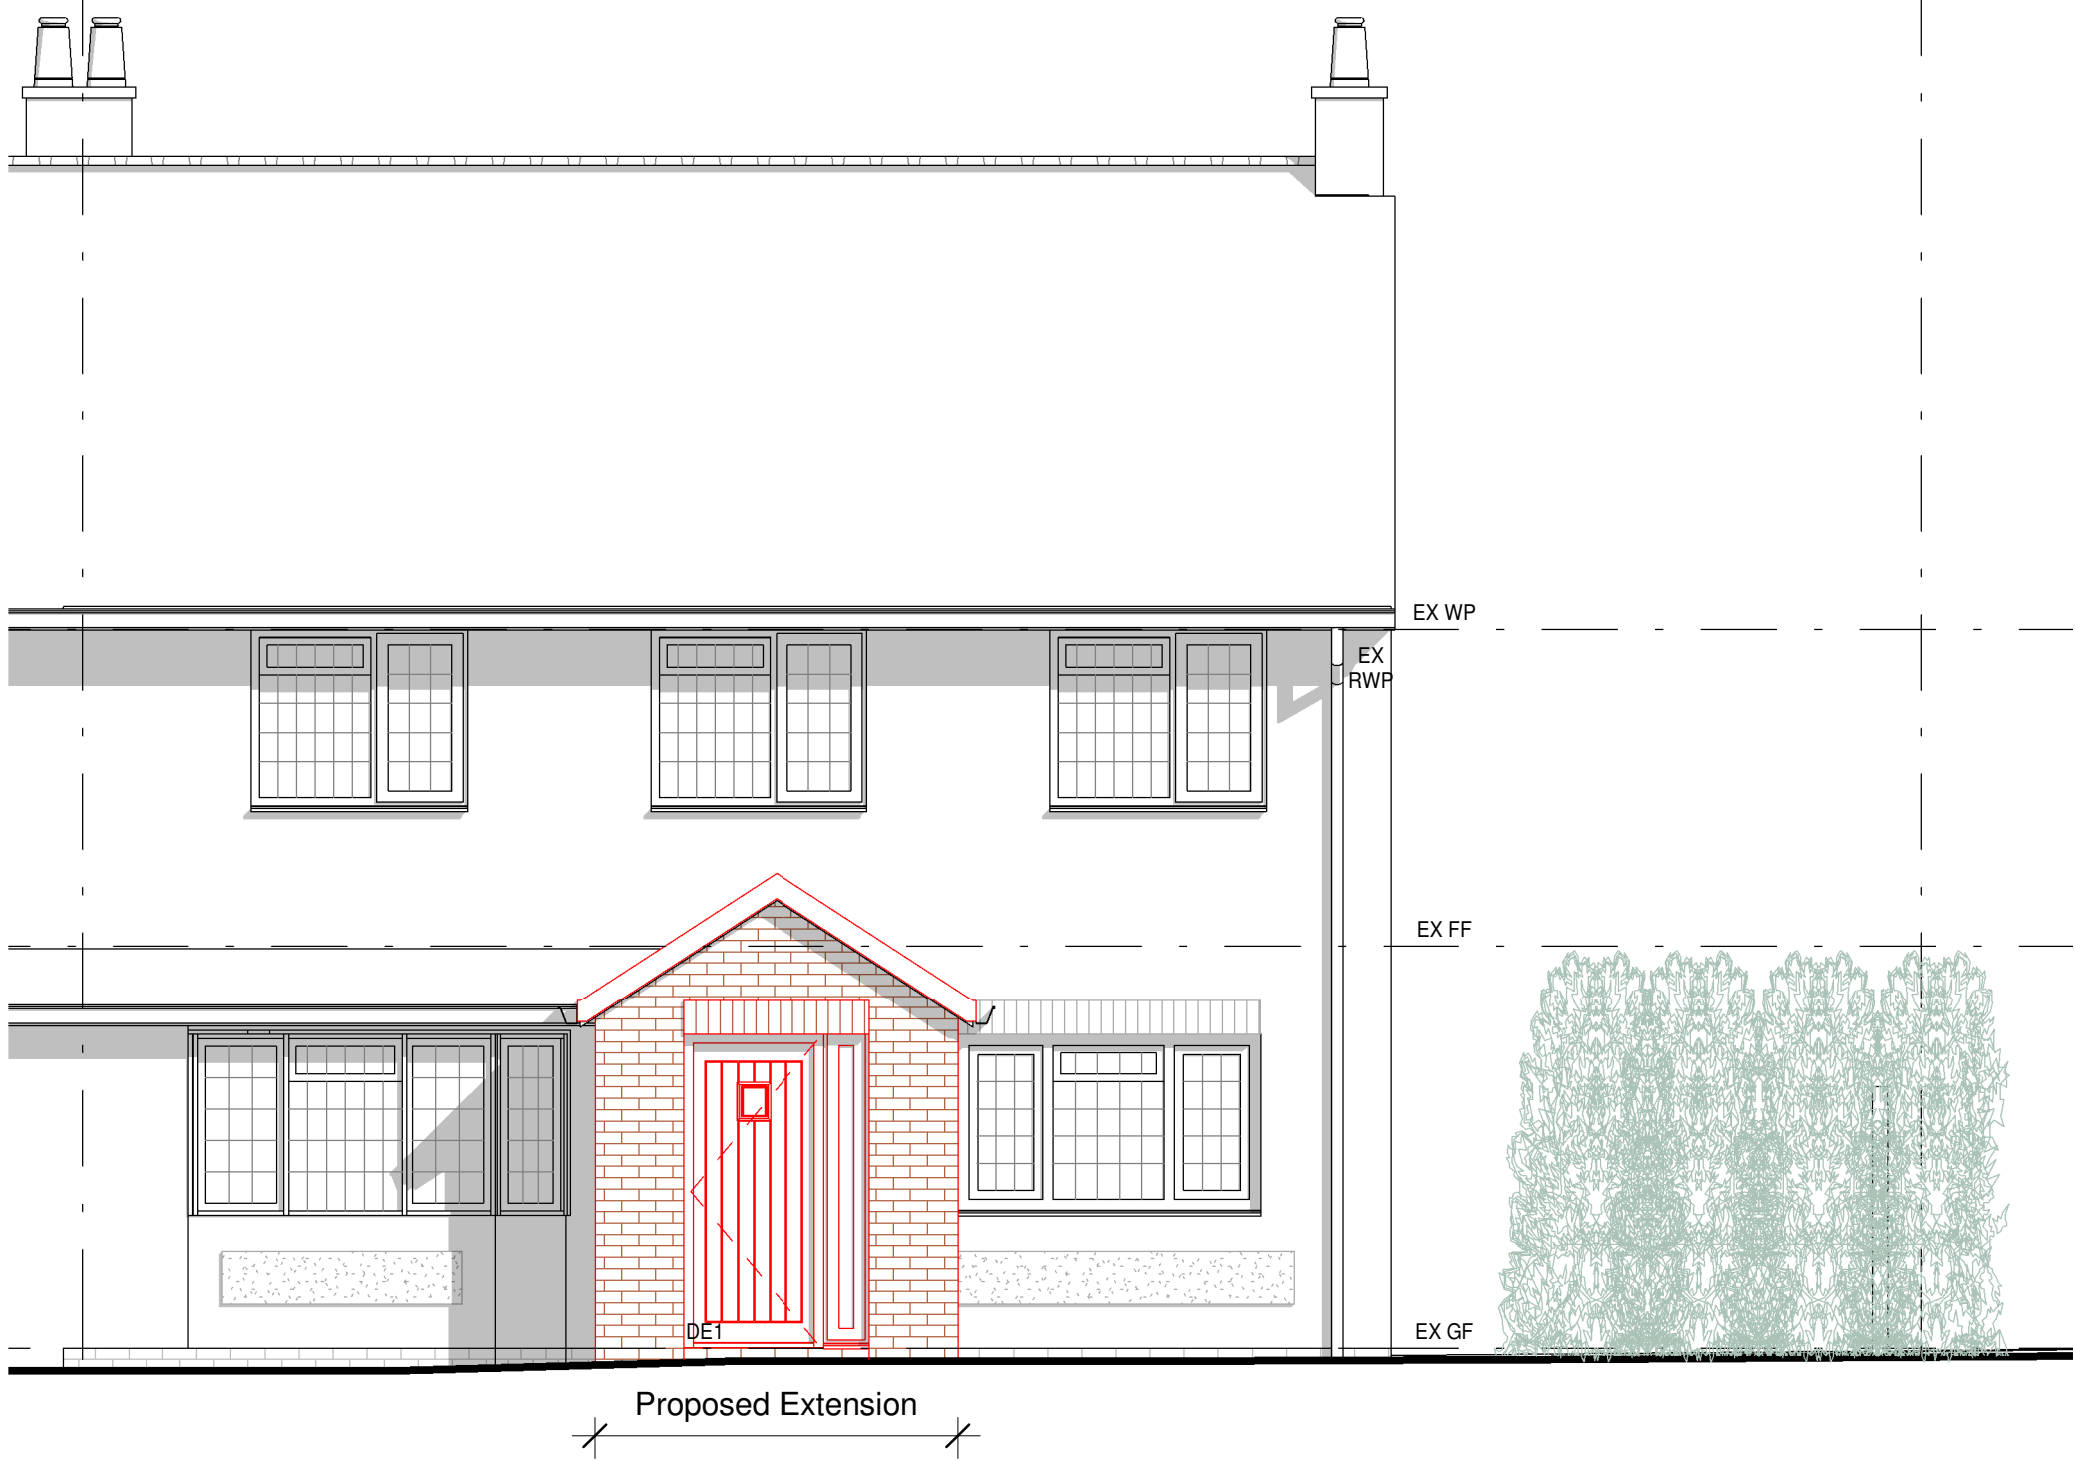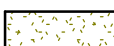

4 Proposed East Elevation
1 : 50

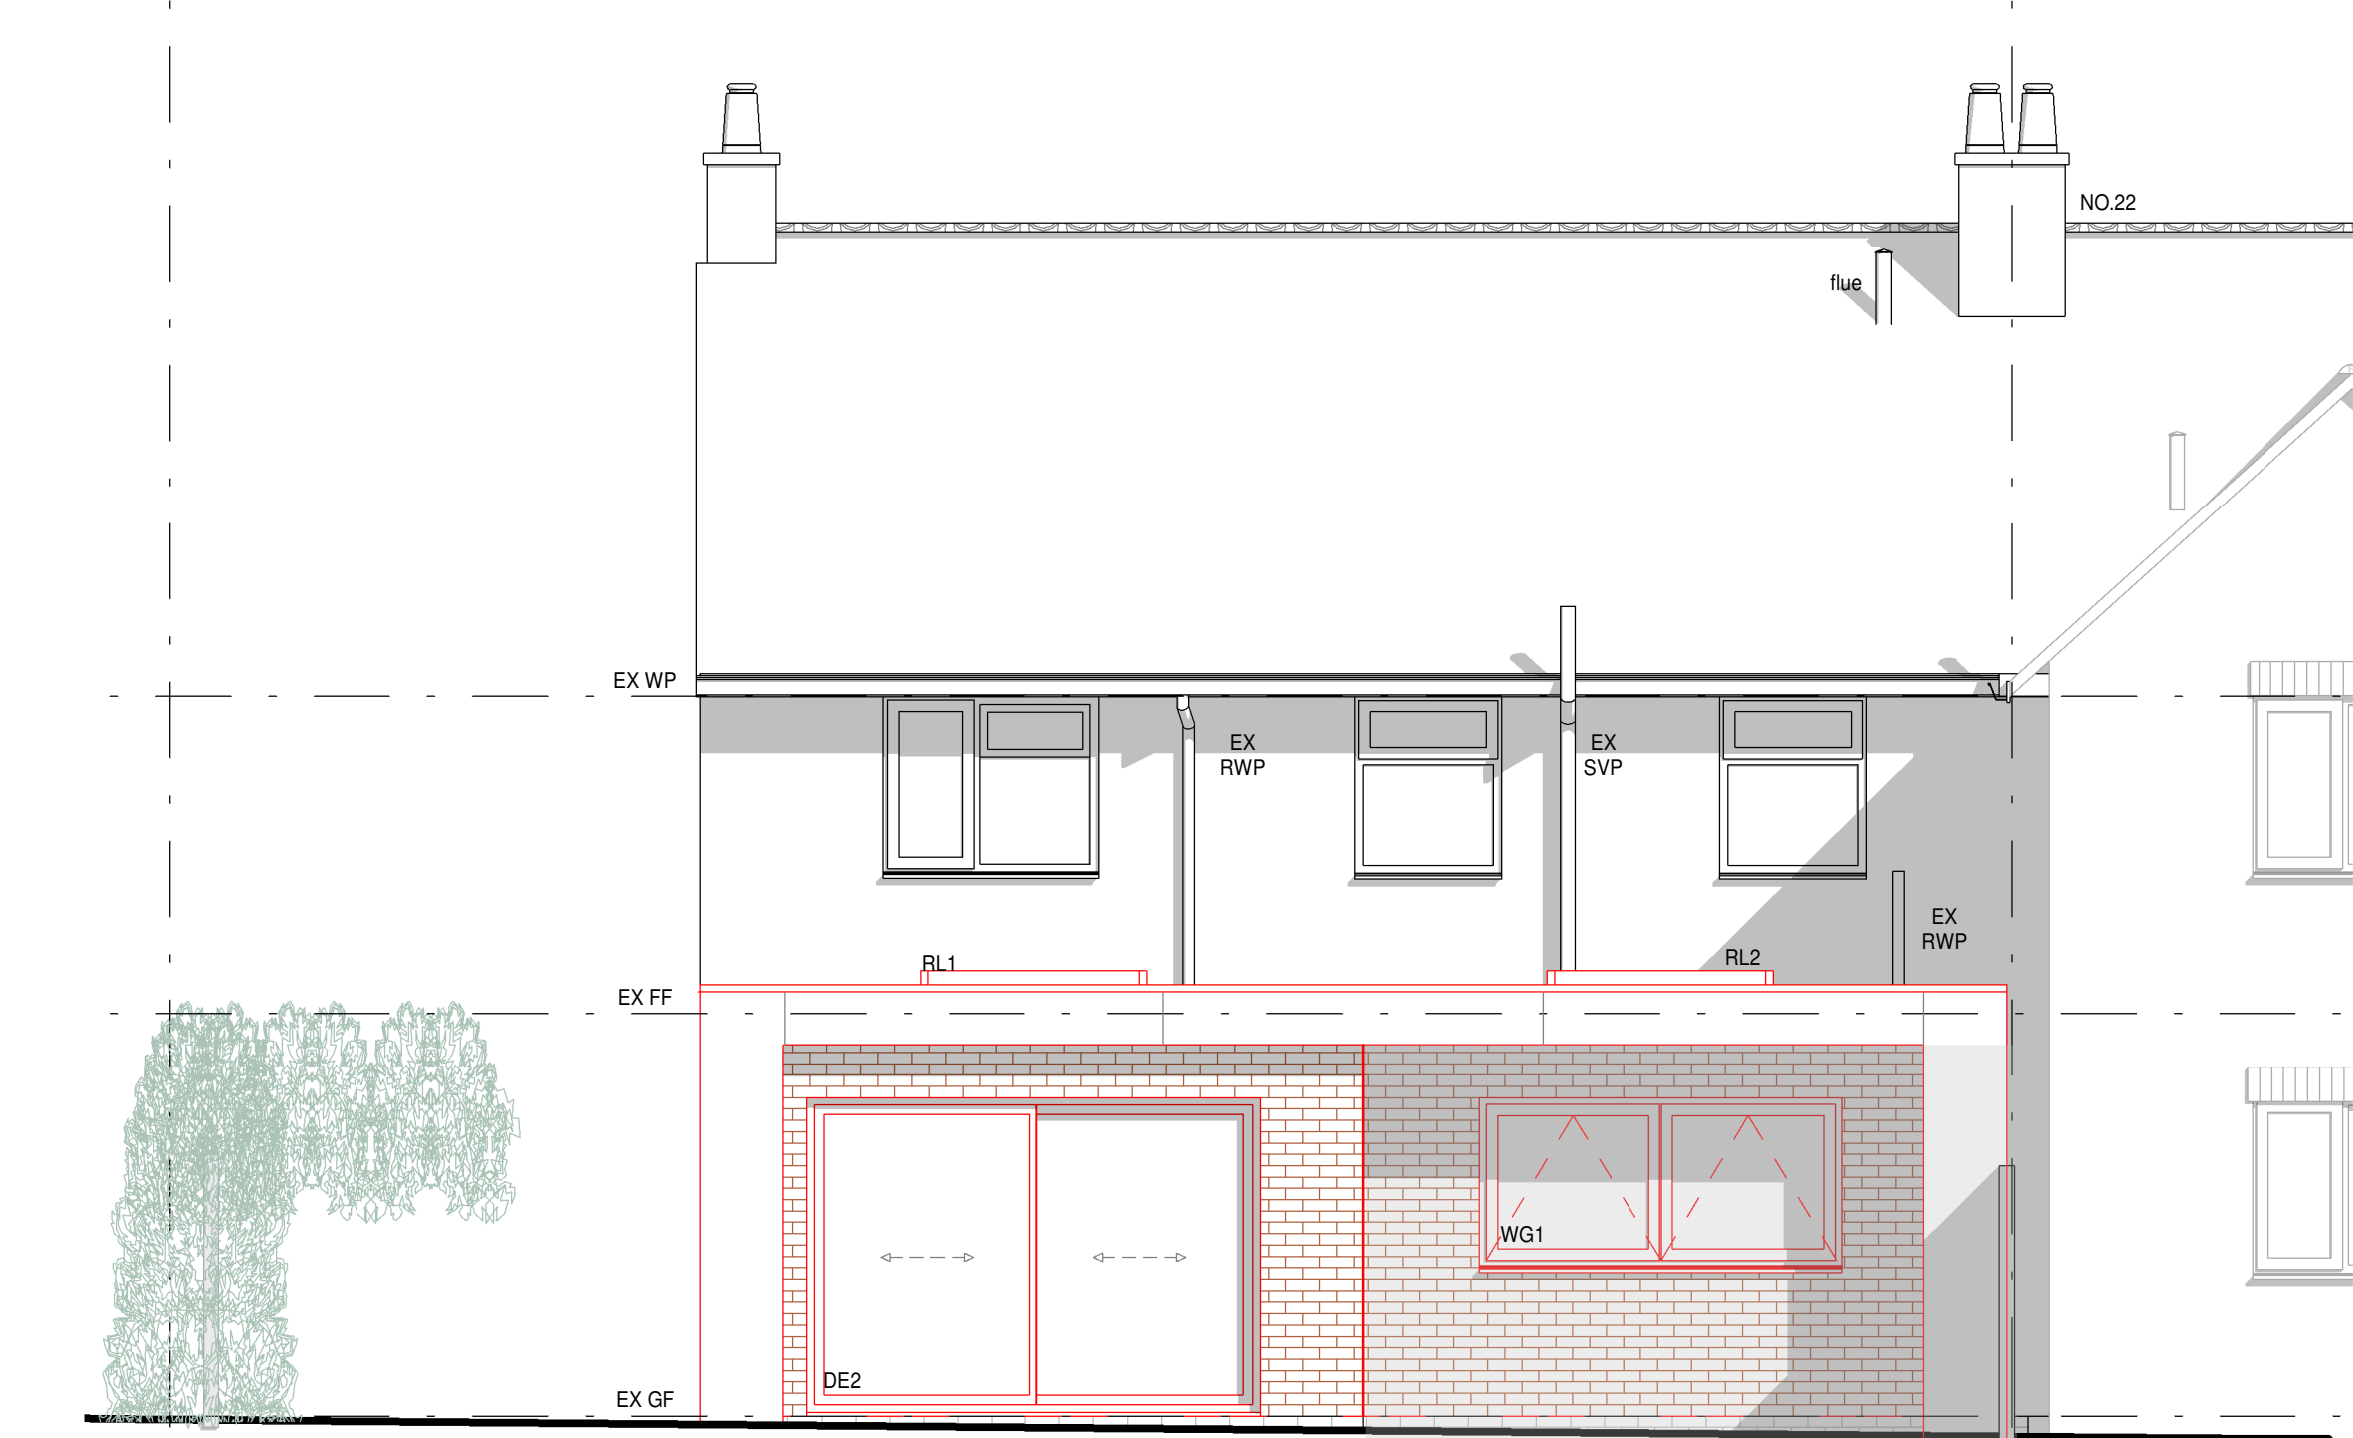

1 Proposed West Elevation
1 : 50