



NOTES
THIS DRAWING IS A PRINT
ANY QUERIES REGARDING DIMENSIONS TO BE REFERRED
TO THE ARCHITECT OR ENGINEER
ALL DIMENSIONS OF EXISTING BUILDINGS TO BE VERTICAL ON SITE
THIS DRAWING IS THE PROPERTY OF THE ARCHITECTURAL FIRM
AND SHALL NOT BE LOANED, REPRODUCED, COPIED, OR
FOR ANY OTHER PURPOSES WITHOUT THE WRITTEN CONSENT
OF THE ARCHITECTURAL FIRM

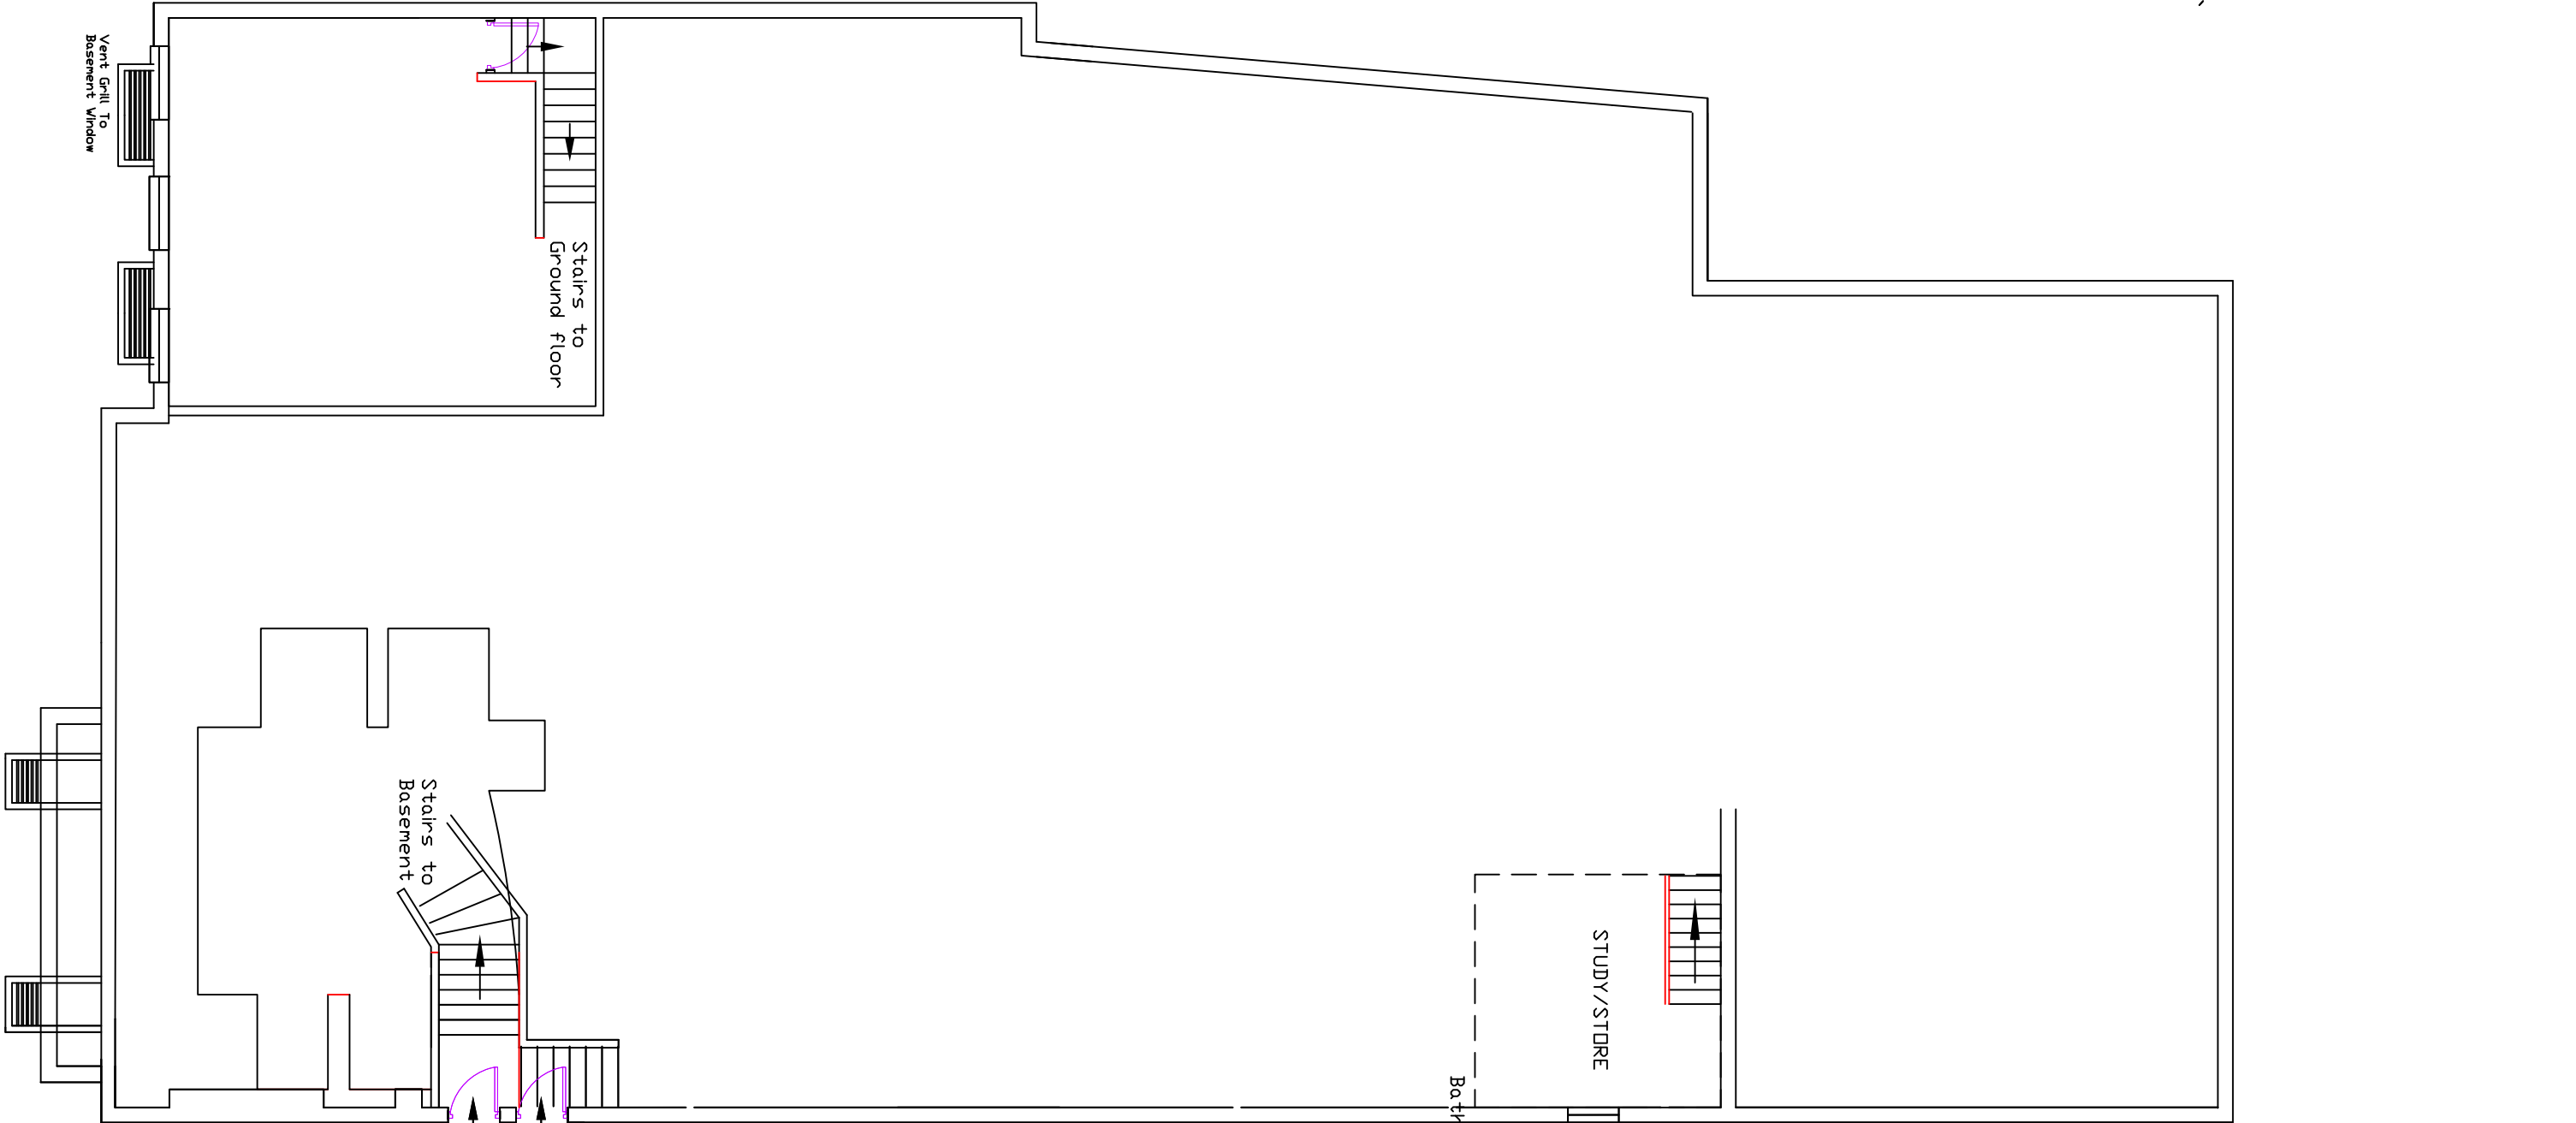


PROPOSED BASEMENT
ND CHANGES

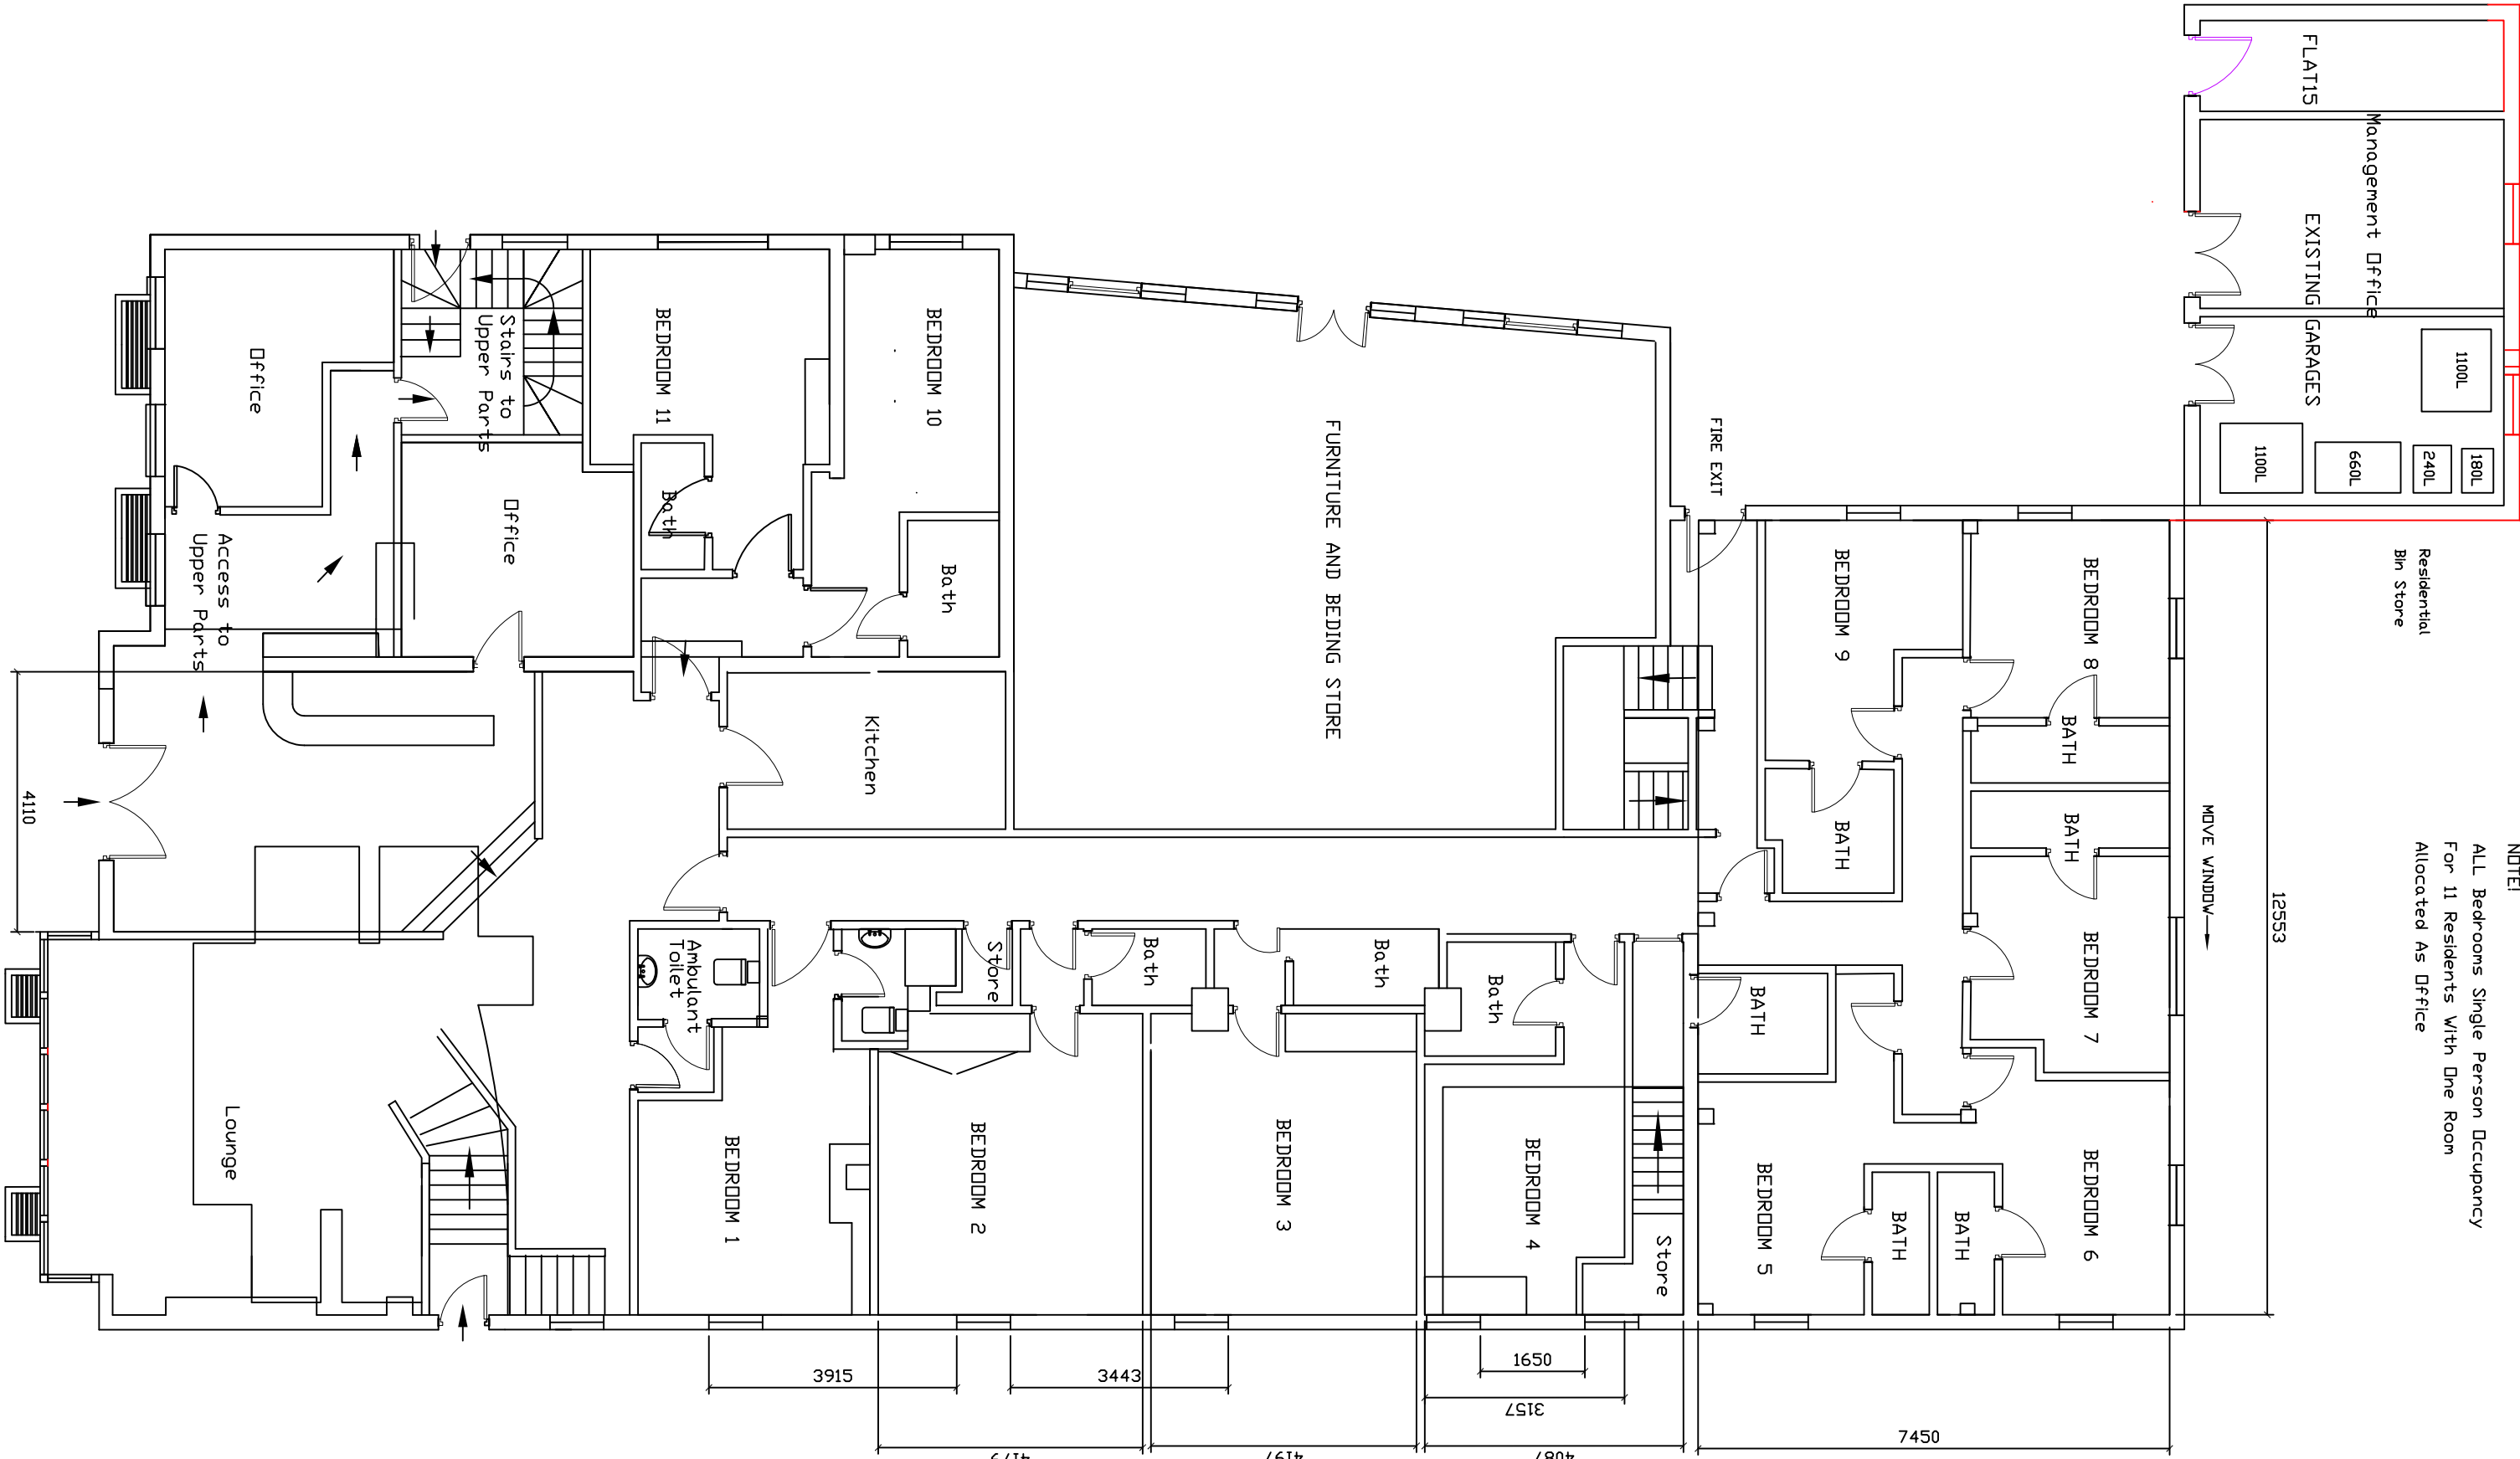

PROPOSED GROUND FLOOR
ND CHANGES



PROPOSED FIRST FLOOR
ND CHANGES

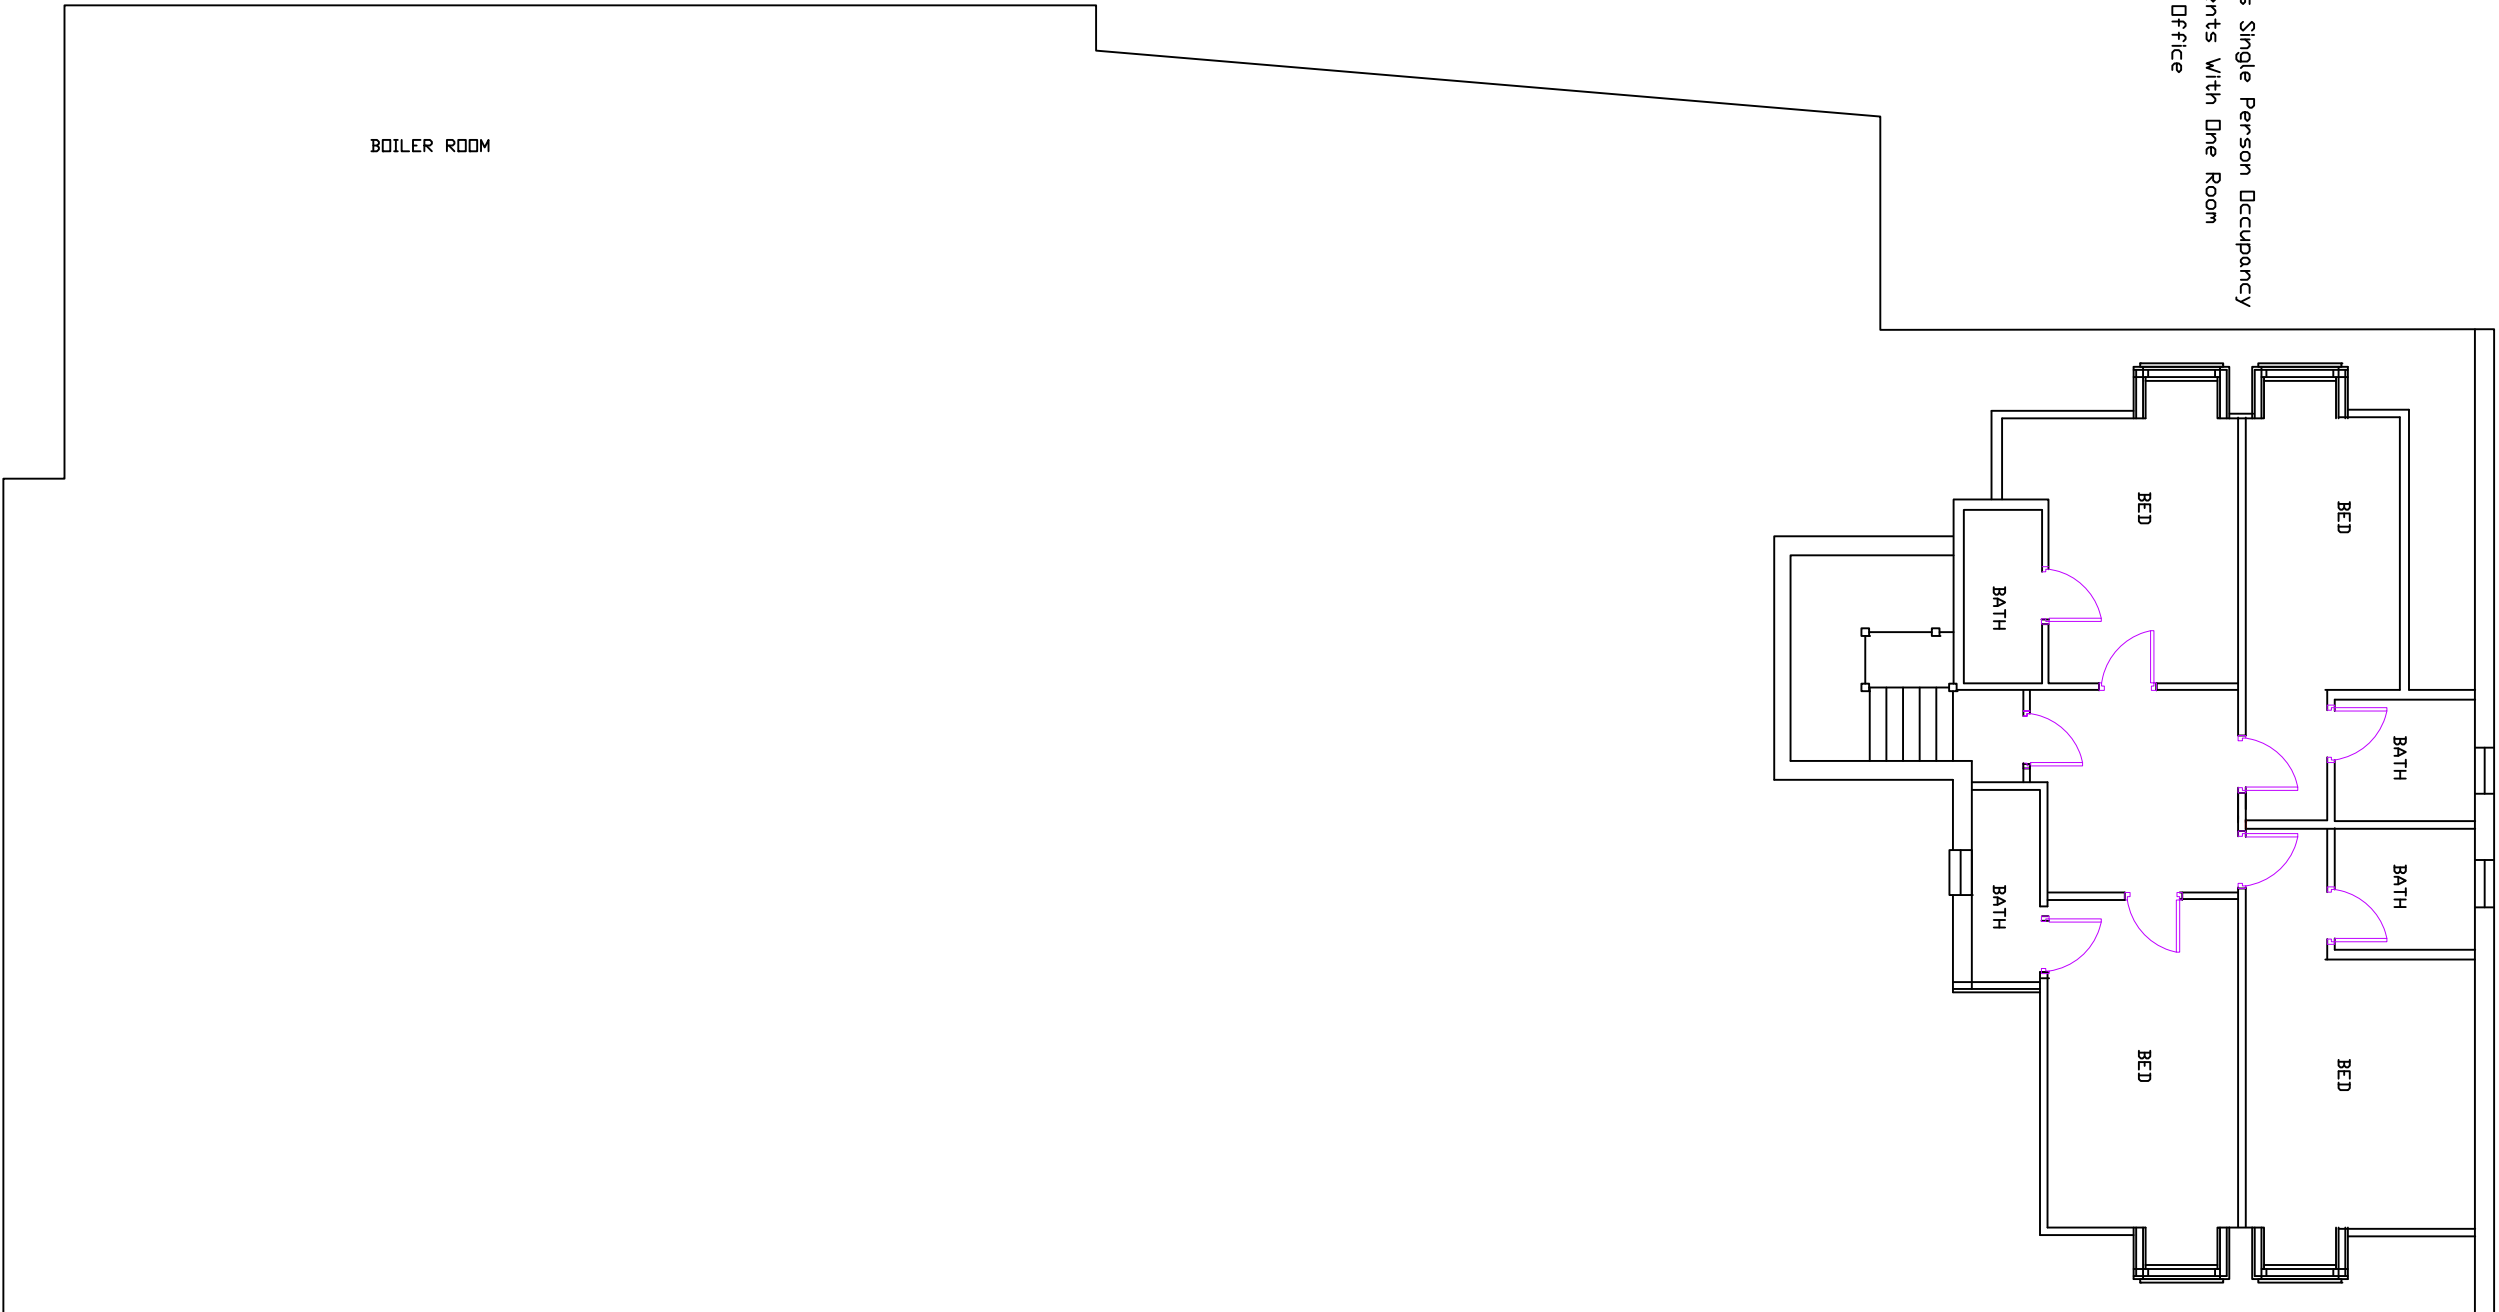

PROPOSED SECOND FLOOR
ND CHANGES

Project/Site Location

Templers
20/22, High Street
Baldock
Hertfordshire

Drawing Title

Temporary change of use for three
residential units to provide II
housing accommodation to provide II
facilities, with internal and external
alterations

Drawn By

Mark Ganger

Scale

@ A1

Checked

Date

Sept 2019

Project No.

2019-03

Rev.

H

Rev.

H

H	Oct 20	Revised drawing added to show of change	MC
G	Nov 20	Revised drawing added to show of change	MC
F	Nov 20	Revised drawing added to show of change	MC
E	Nov 20	Revised drawing added to show of change	MC
D	Nov 20	Revised drawing added to show of change	MC
C	Nov 20	Revised drawing added to show of change	MC
B	Nov 20	Revised drawing added to show of change	MC
A	Nov 20	Revised drawing added to show of change	MC
Rev.	0001	0001/0001	0001