




SECTION AA 1:200

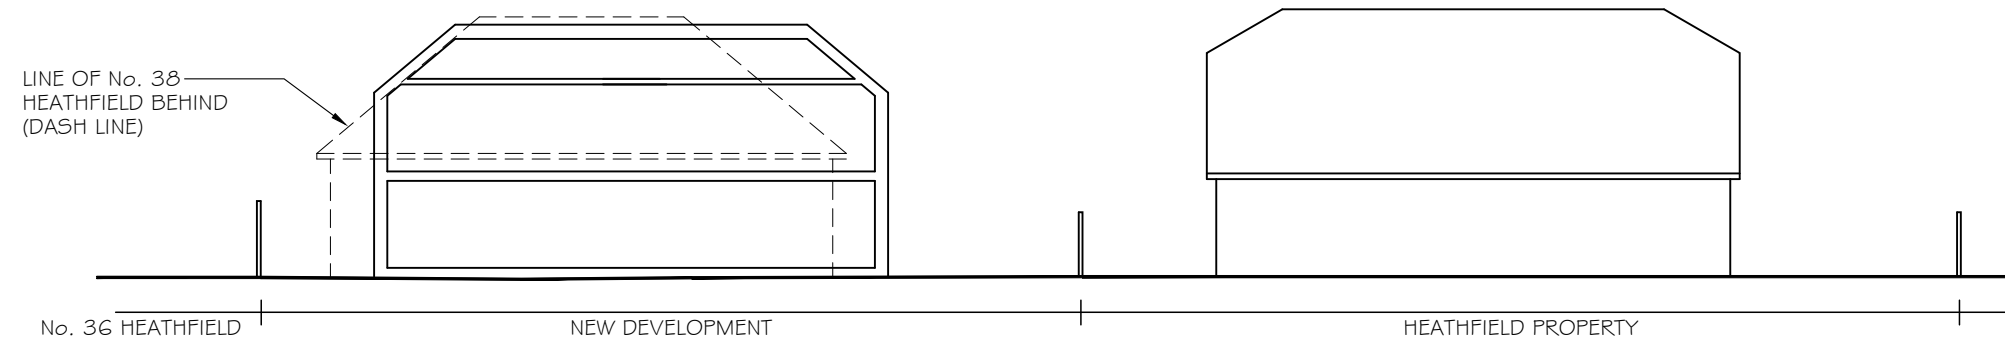

SECTION BB 1:200

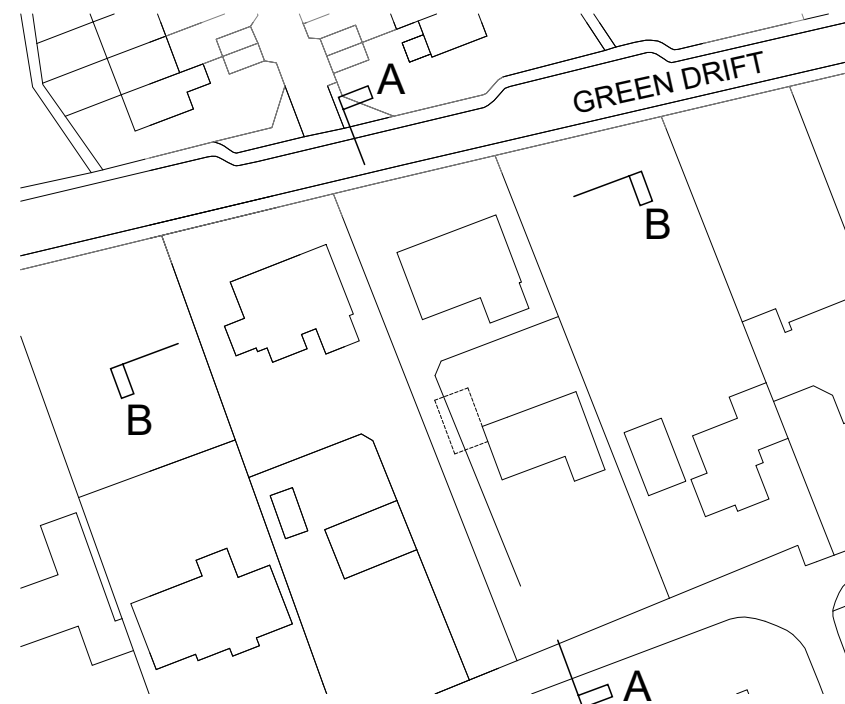

SECTION KEY

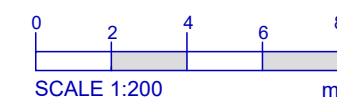

A	07-03-23	NOTES AMENDED
REV:	DATE:	DESCRIPTION:
DO NOT SCALE THESE DRAWINGS. USE WRITTEN DIMENSIONS ONLY. ALL DIMENSIONS TO BE CHECKED ON SITE PRIOR TO COMMENCEMENT OF WORK.		
		
SITE SECTIONS		
38 HEATHFIELD ROYSTON SG8 BN		
DATE: FEB 23	SCALE @ A3: 1:200	REVISION
DRAWING NO.	481.06	A