




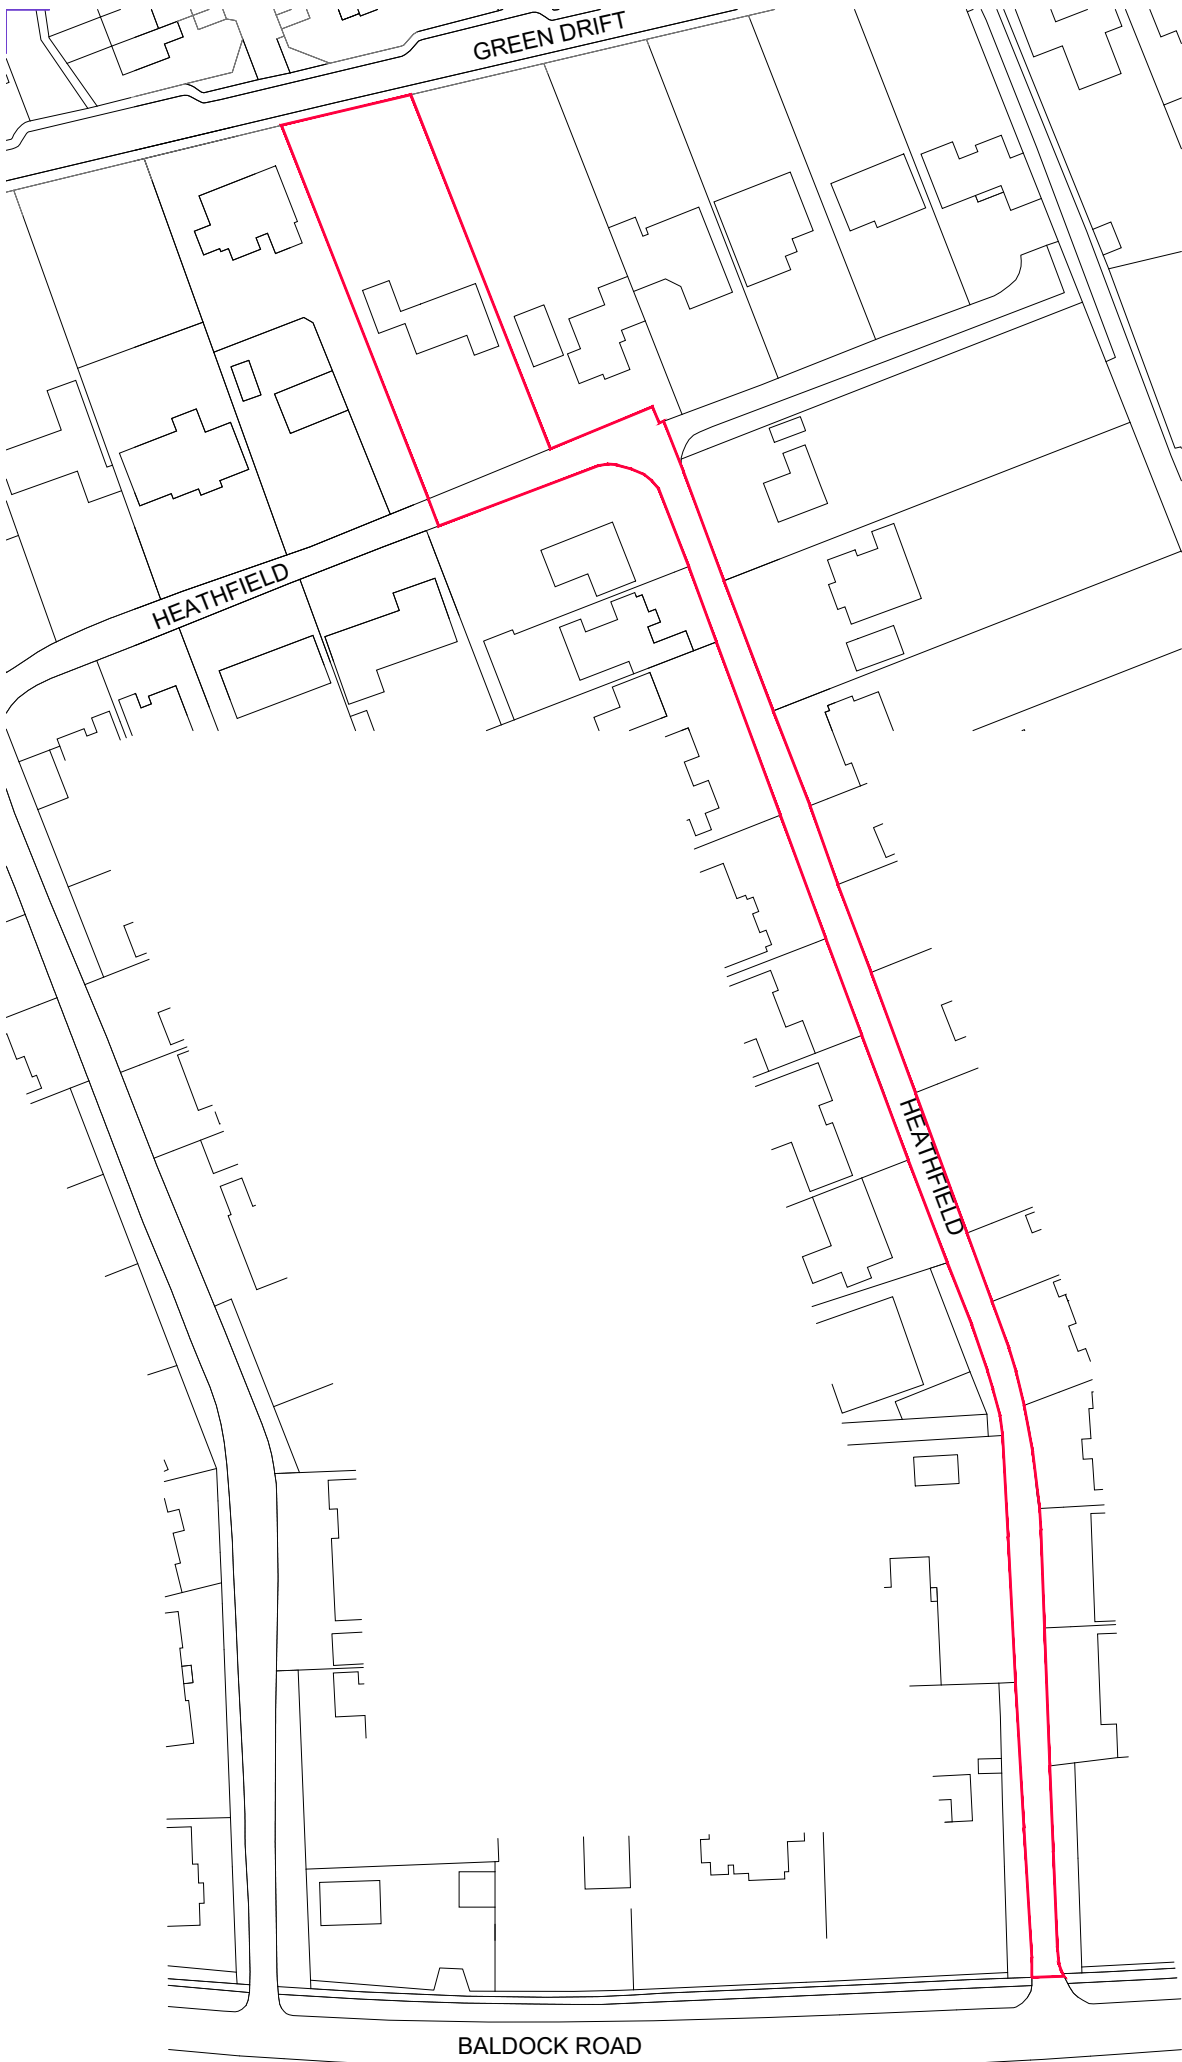



LOCATION PLAN 1:1250
ORNANCE SURVEY LICENCE NUMBER 100053143

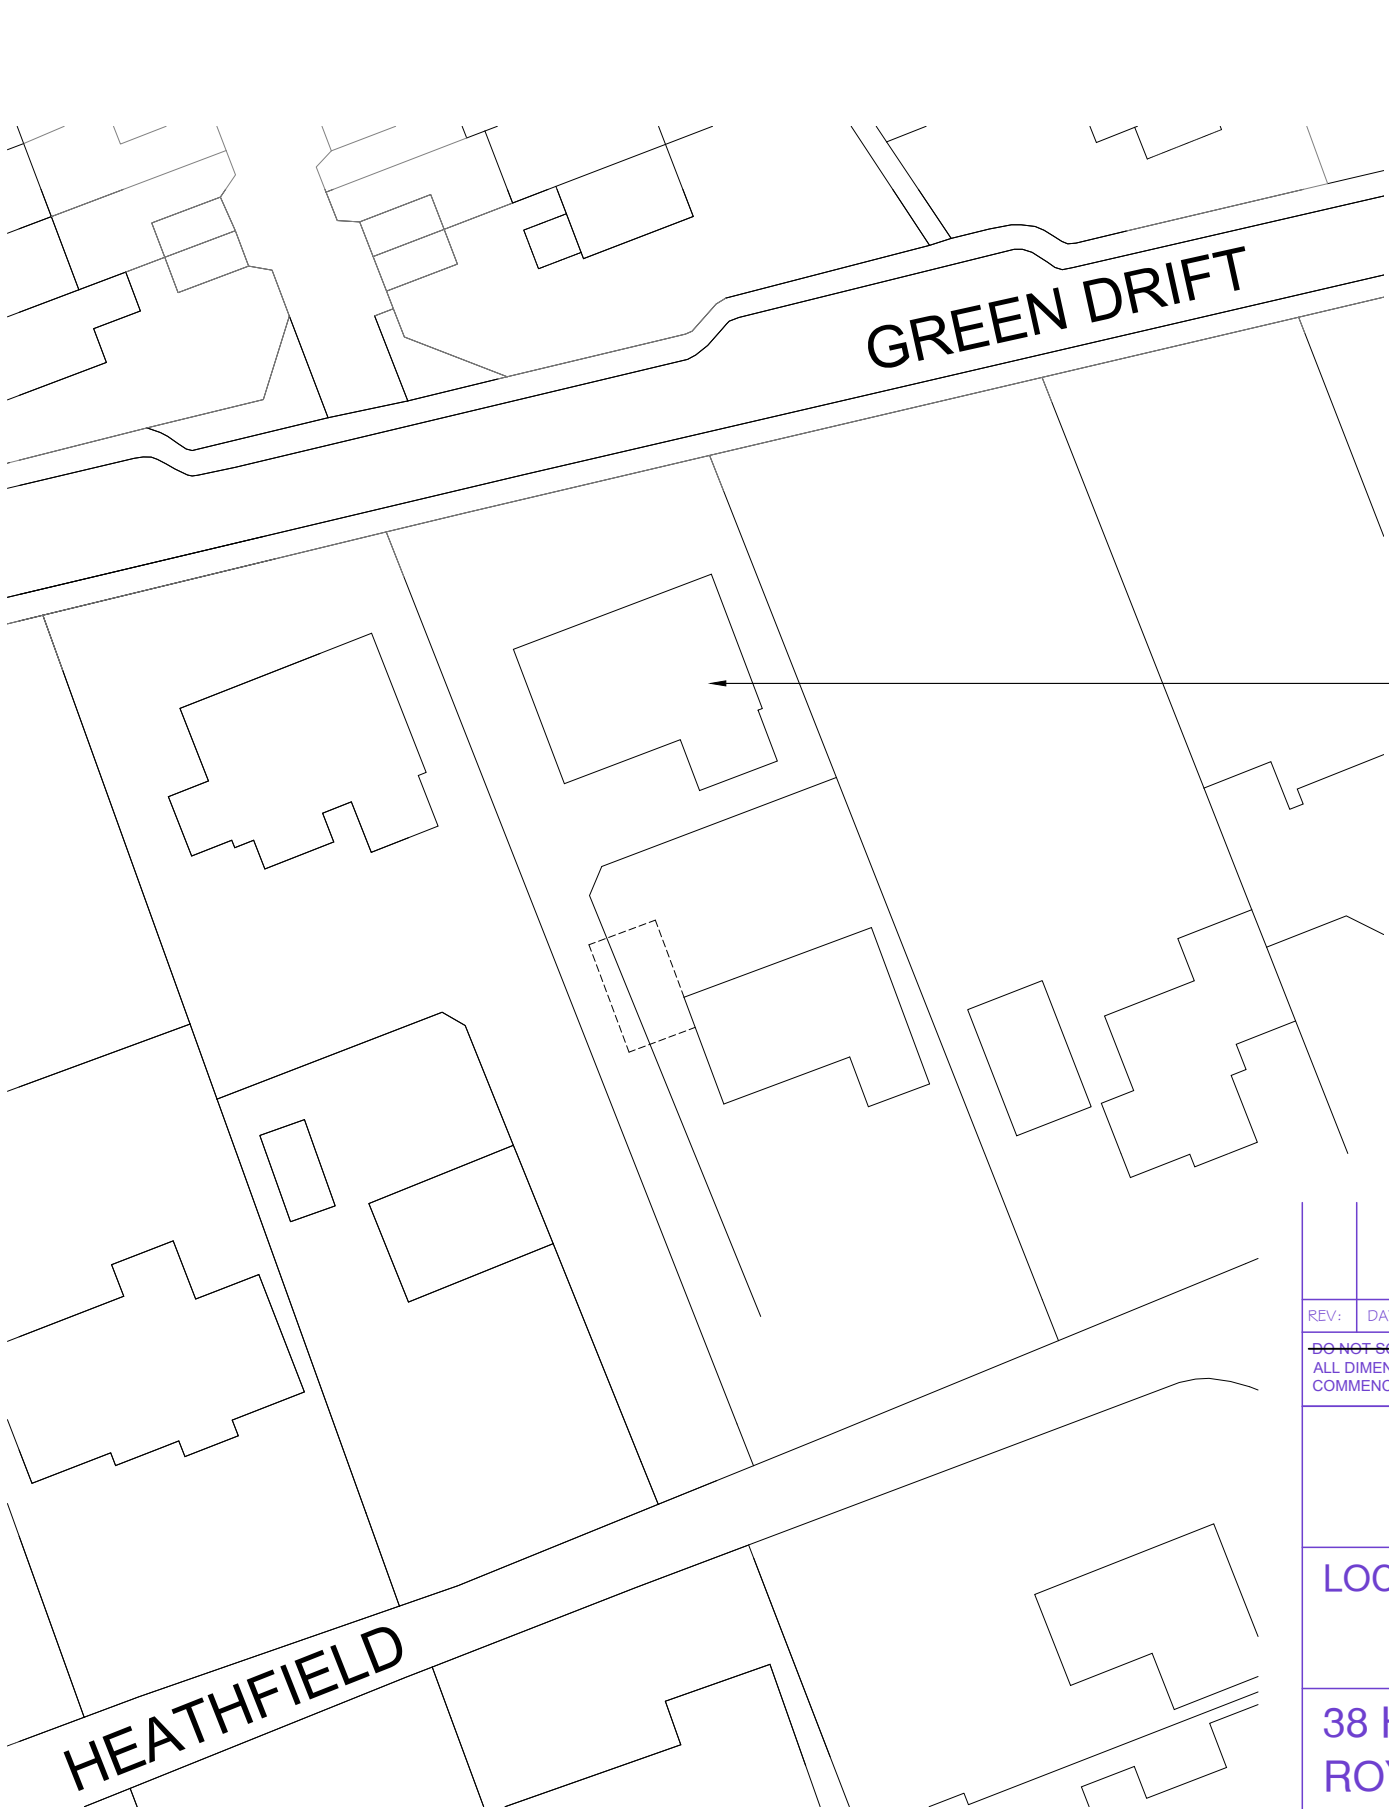

BLOCK PLAN 1:500

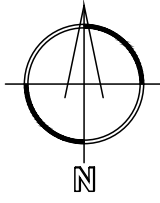

NEW DWELLING

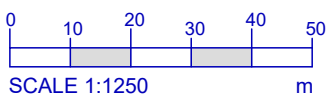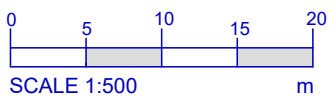

REV:	DATE:	DESCRIPTION:
DO NOT SCALE THESE DRAWINGS. USE WRITTEN DIMENSIONS ONLY. ALL DIMENSIONS TO BE CHECKED ON SITE PRIOR TO COMMENCEMENT OF WORK.		
		
LOCATION & BLOCK PLAN		
38 HEATHFIELD ROYSTON SG8 5BN		
DATE: FEB 23	SCALE @ A3: 1:500, 1:1250	REVISION
DRAWING NO.	481.04	