

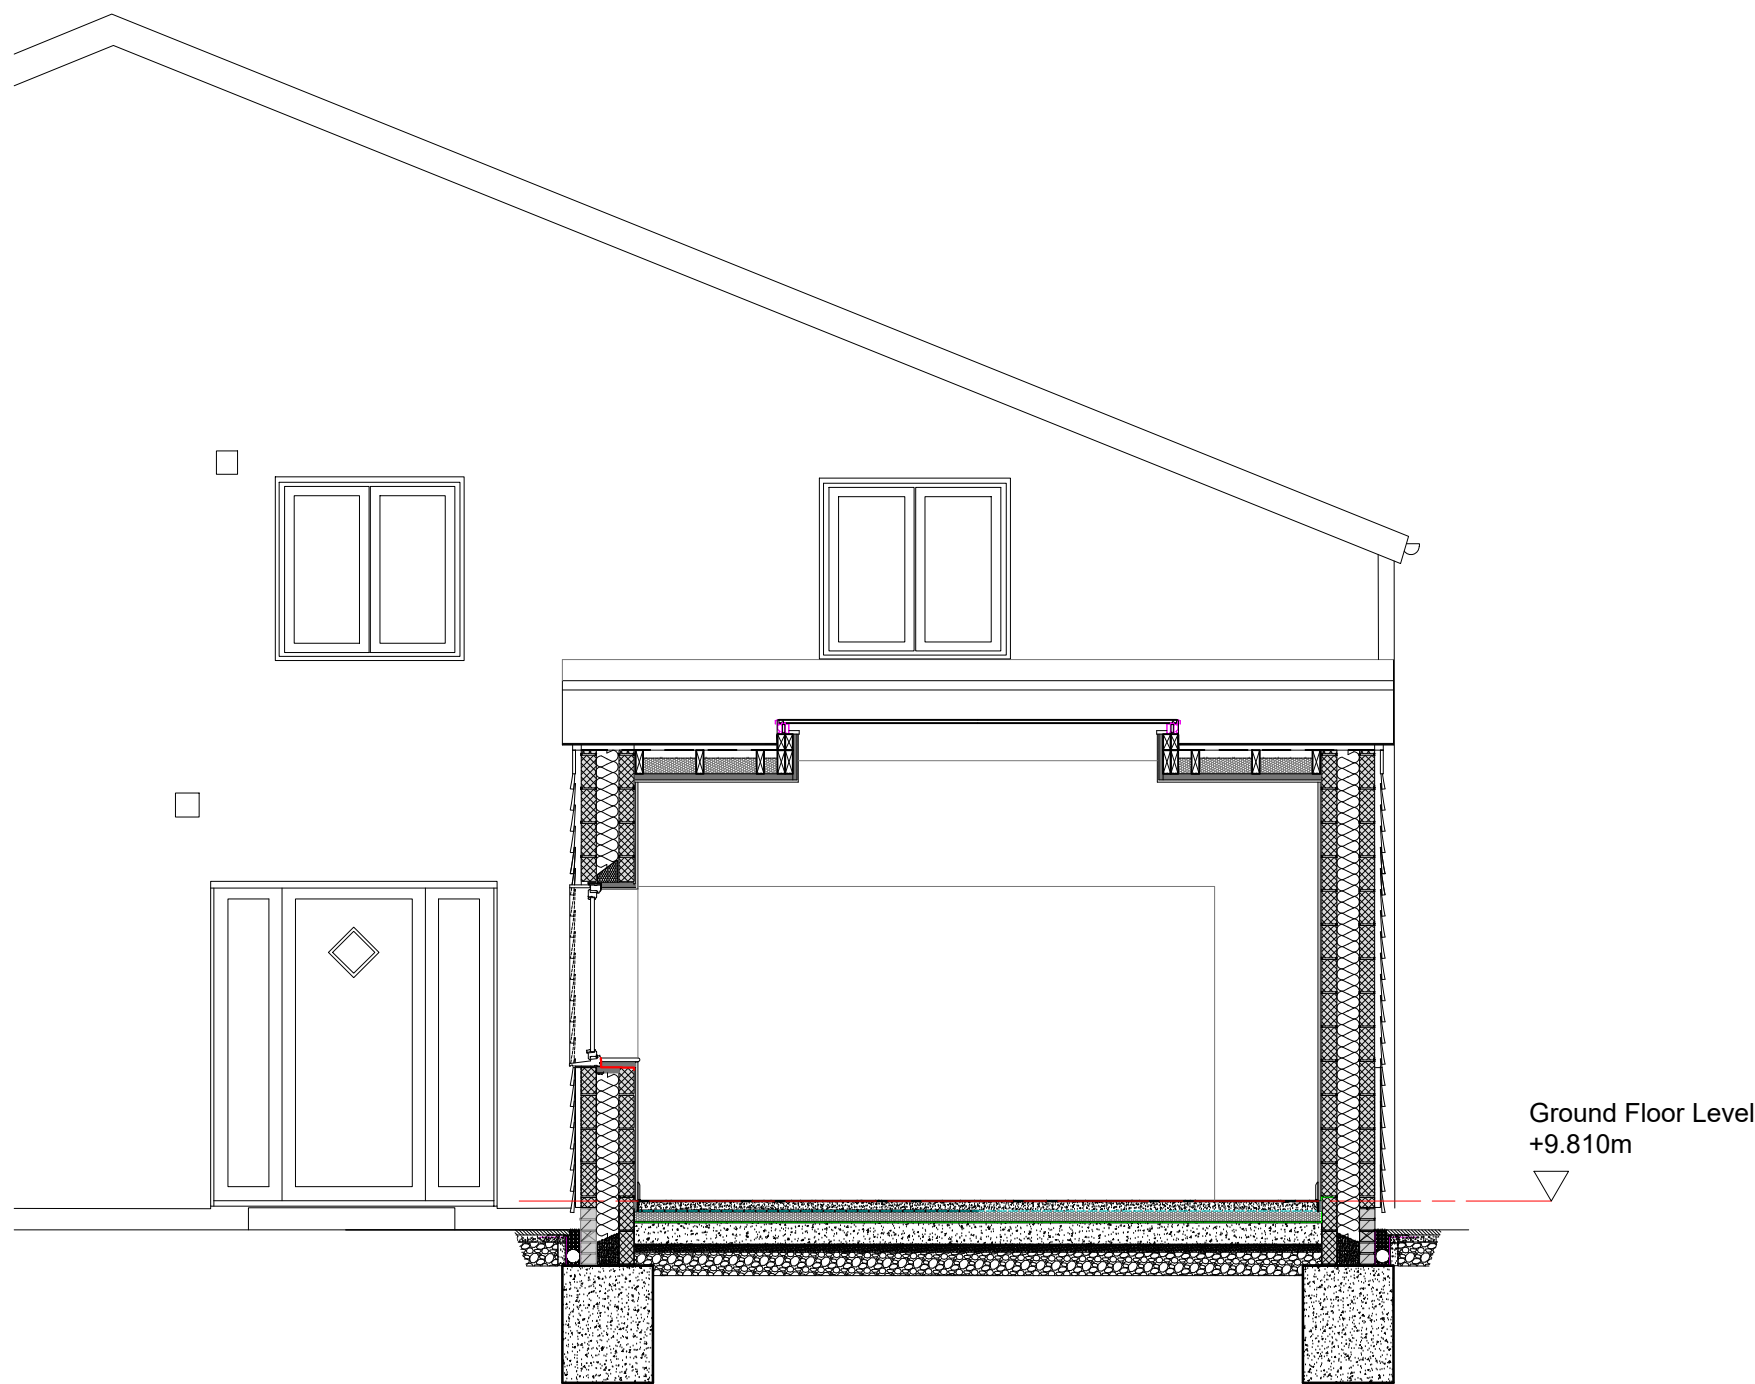


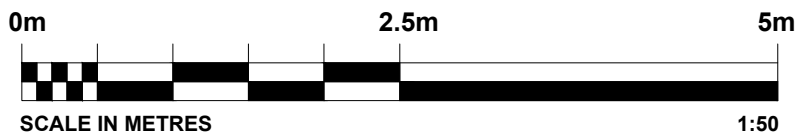

S1: Proposed Section 1  
scale 1 to 50 @ A1

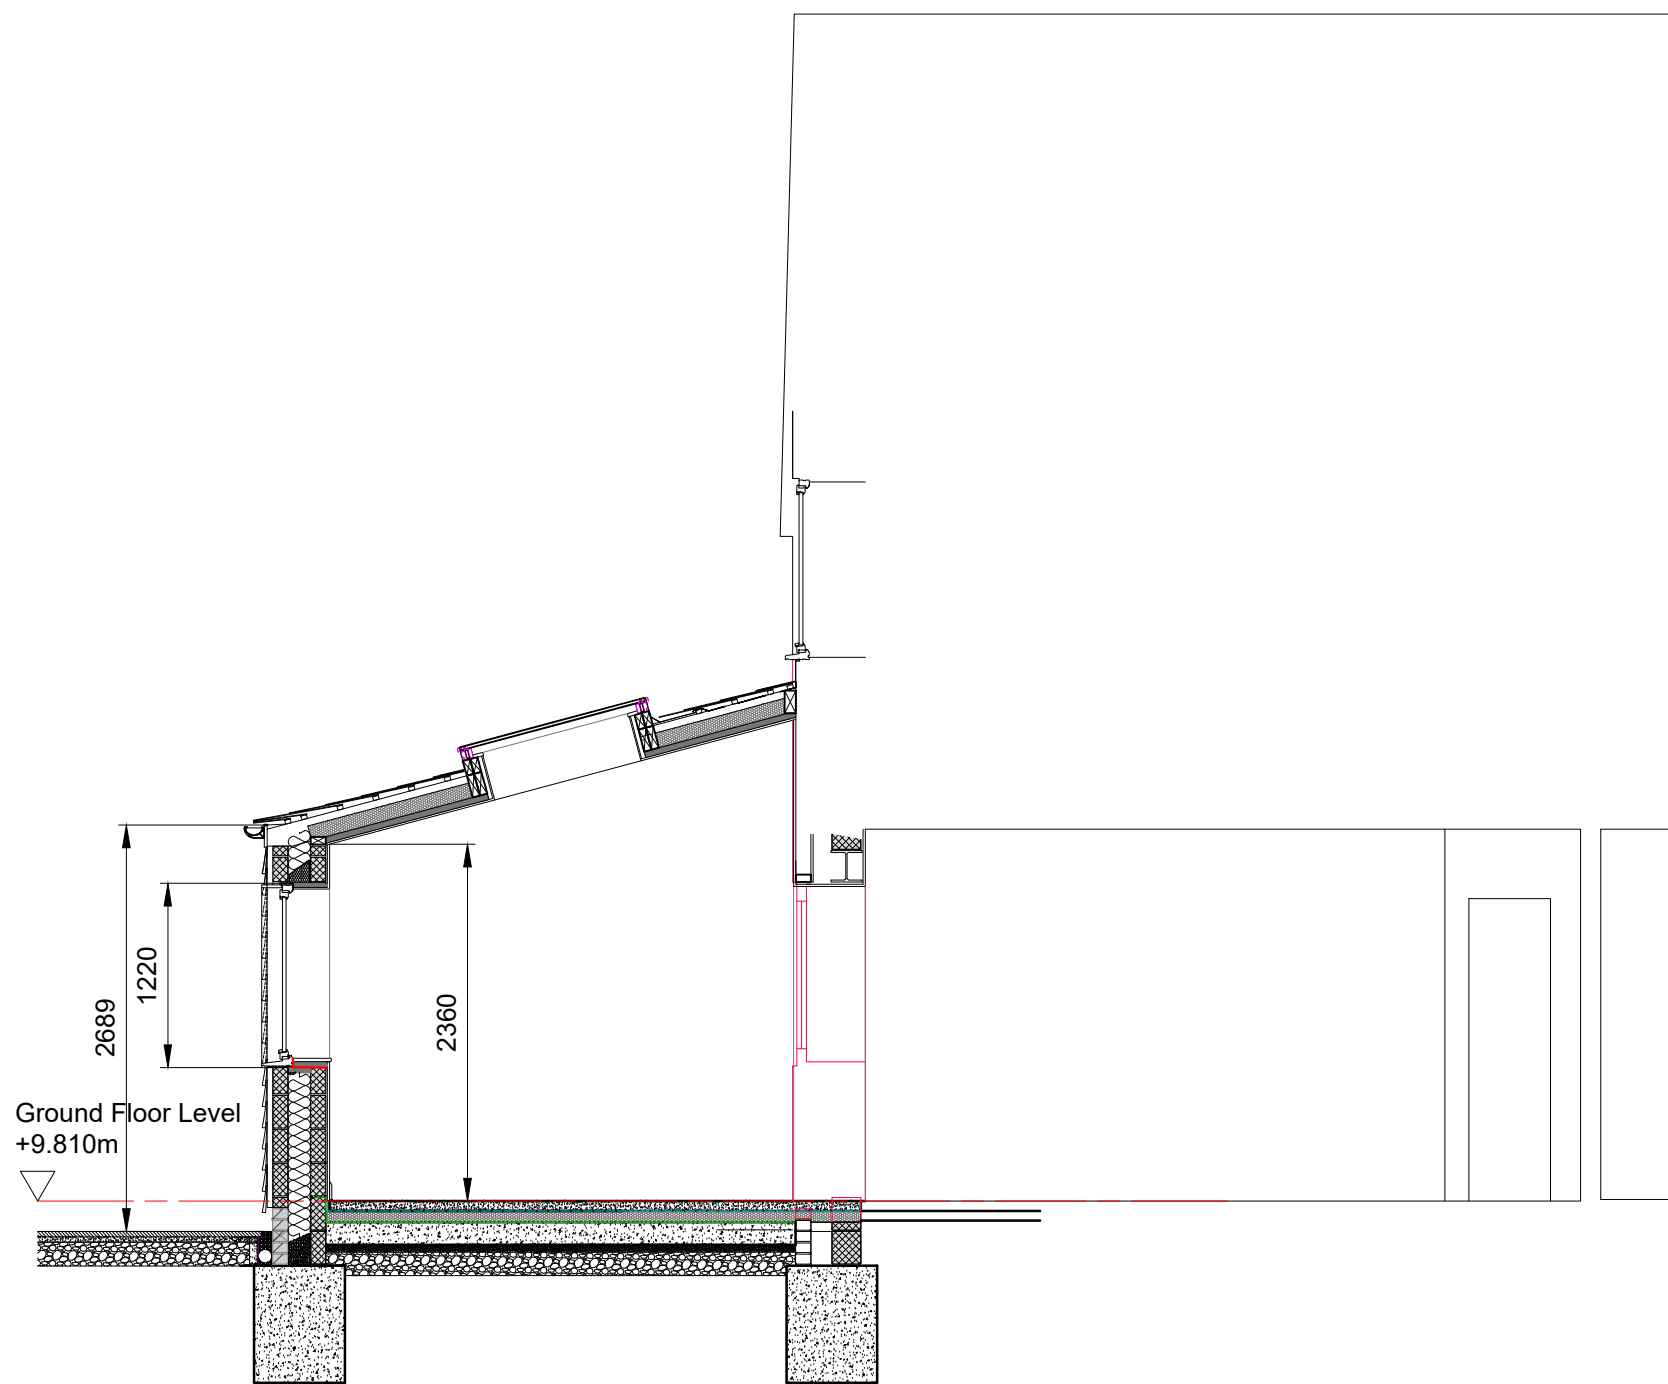

S2: Proposed Section 2  
scale 1 to 50 @ A1

This drawing and any information hereon is the  
Copyright © property of Gardiner Design  
Associates. All rights reserved.  
All dimensions in millimetres.  
This drawing original is at A3.

| Rev. | Date. | Description. |
|------|-------|--------------|
|------|-------|--------------|

PROJECT:  
Proposed Single Storey  
Extension

CLIENT:  
Mr & Mrs Dingemans  
Wood End, Southern Green Farm  
Rushden, Buntingford  
SG9 0SS

|        |         |          |            |
|--------|---------|----------|------------|
| JOB No | GDA-724 | DRG. No. | 11         |
| SCALE: | 1:50@A1 | DATE:    | March 2024 |

DRG. TITLE:  
Proposed Sections 1 and 2

GARDINER DESIGN ASSOCIATES



Tel: 01707 272 185  
info@gardinerdesign.co.uk  
www.gardinerdesign.co.uk