
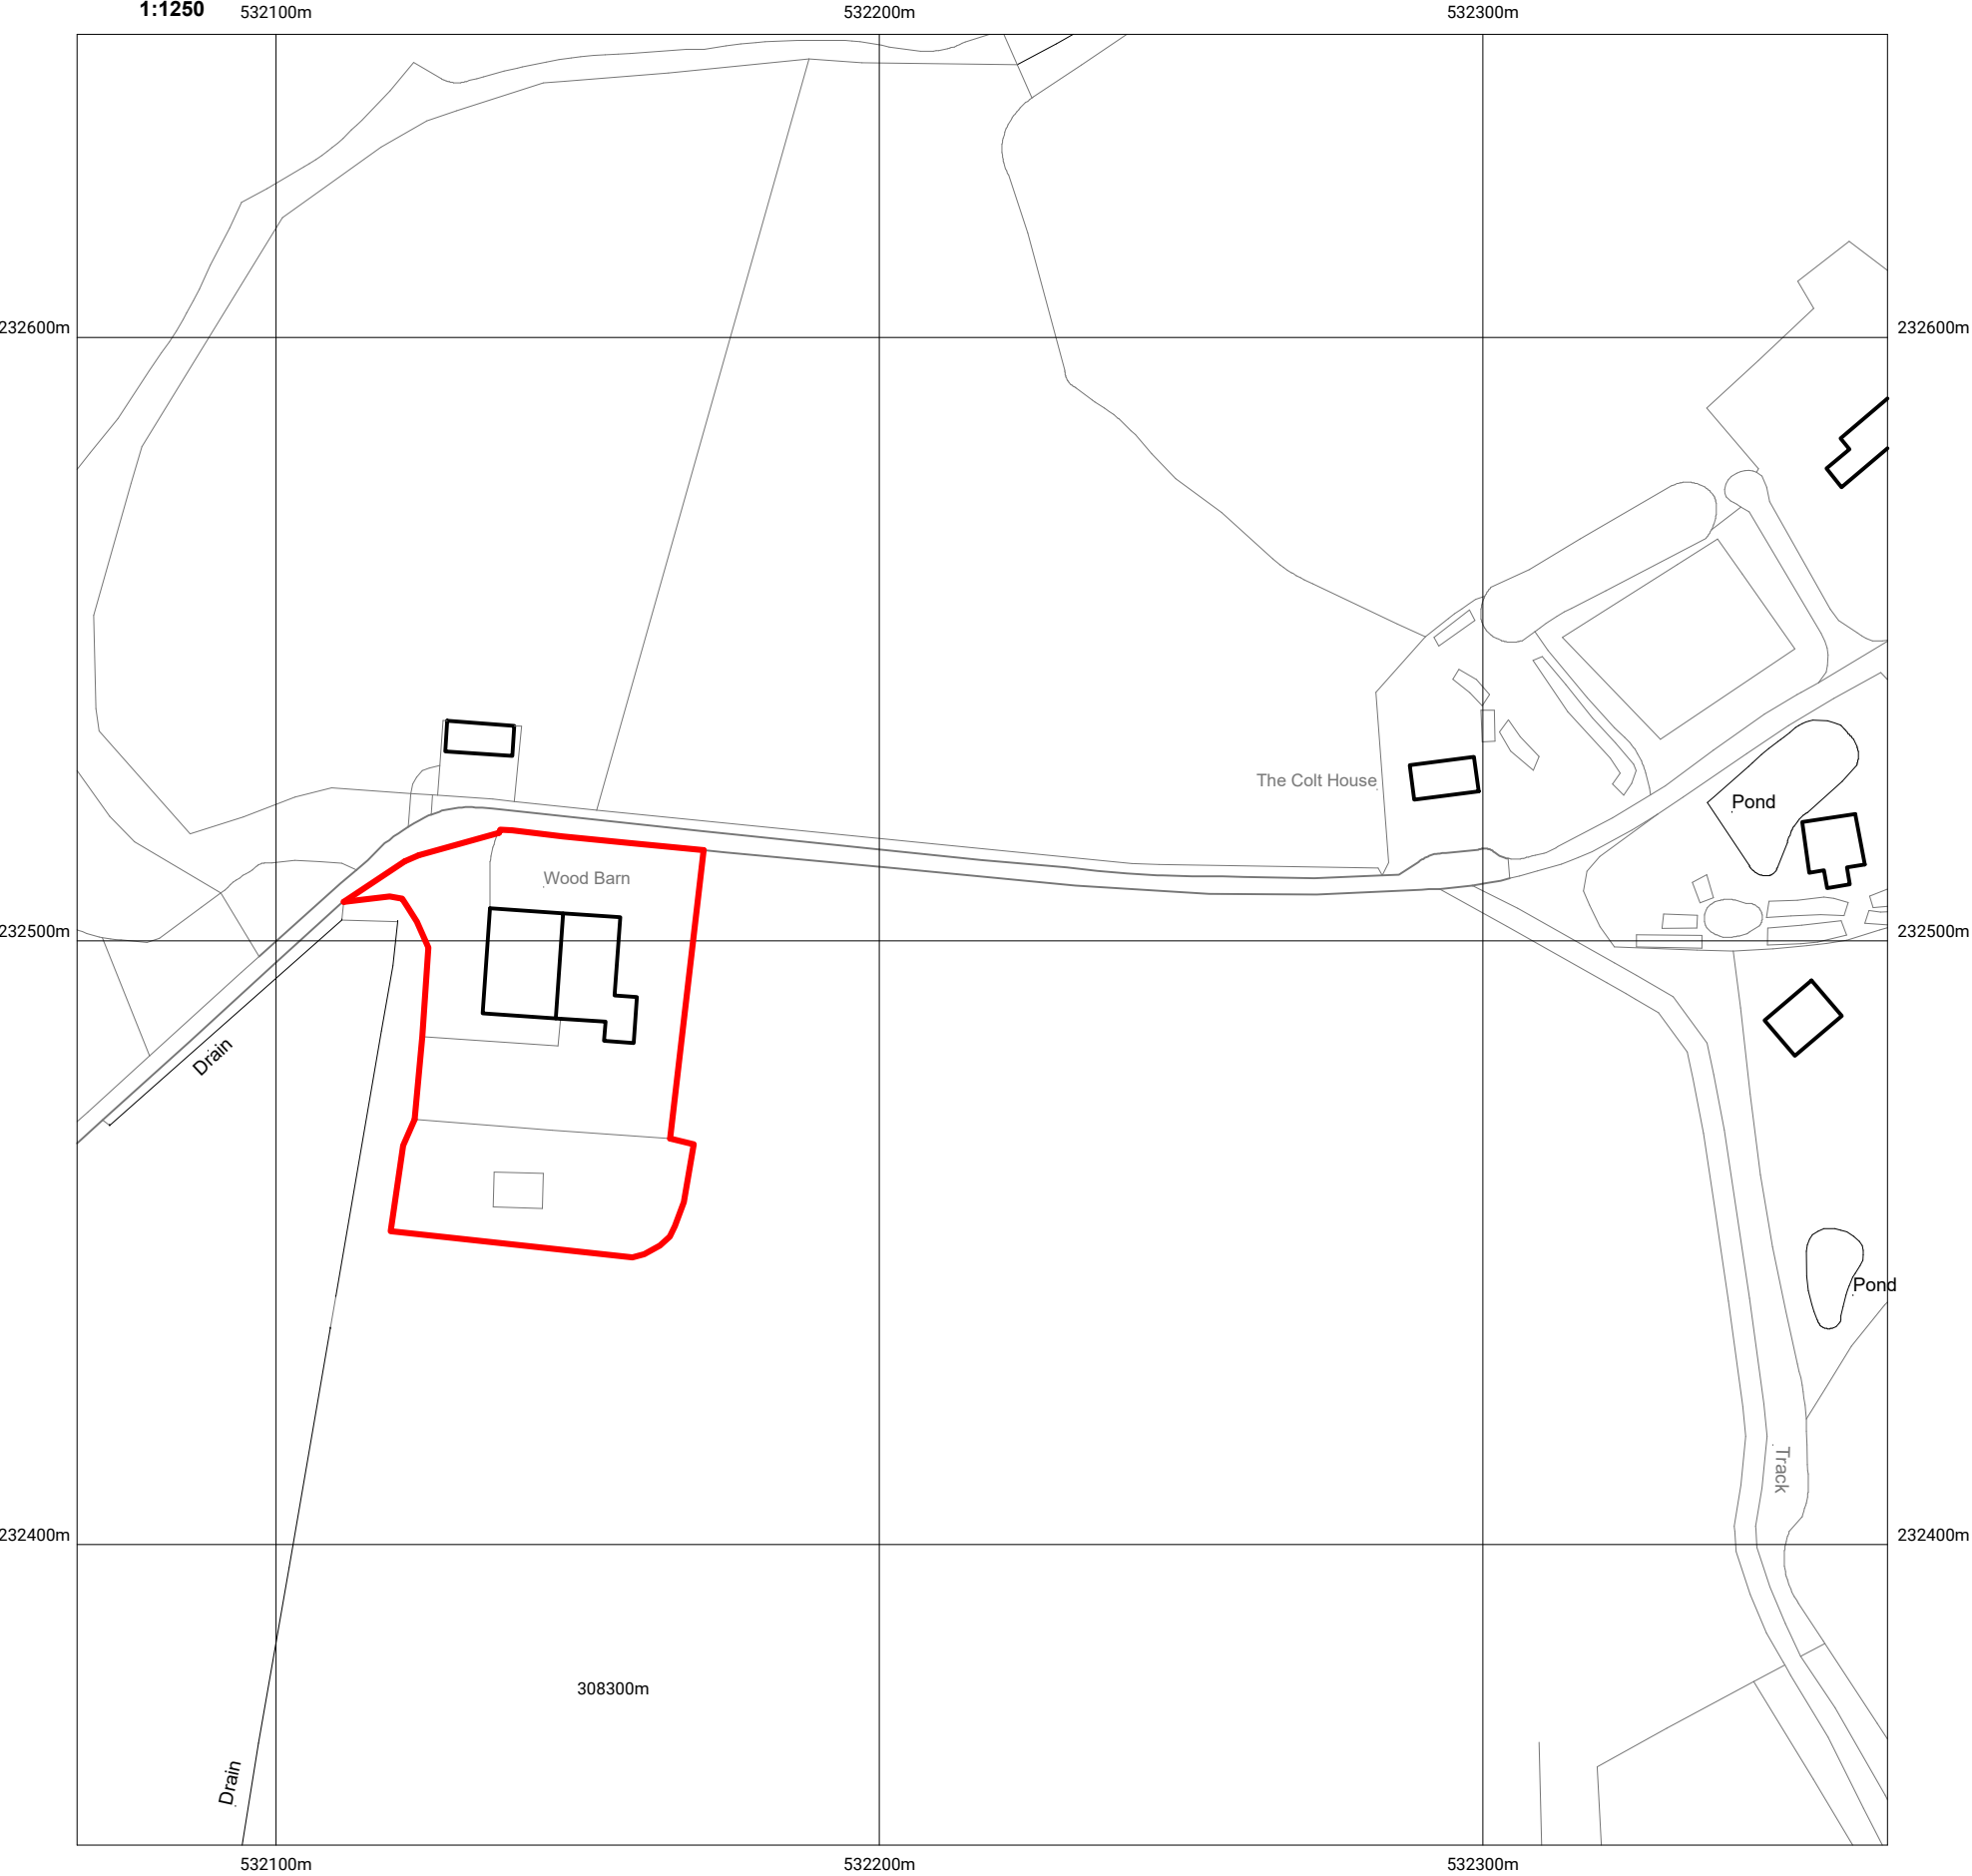
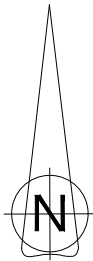


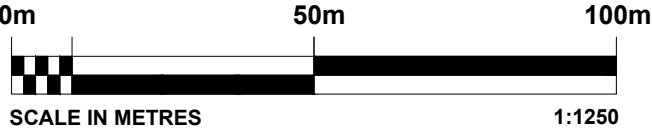

SITE LOCATION PLAN
scale 1:1250 @ A4
©Crown Copyright and database rights 2024 OS Licence no. AC0000849896