


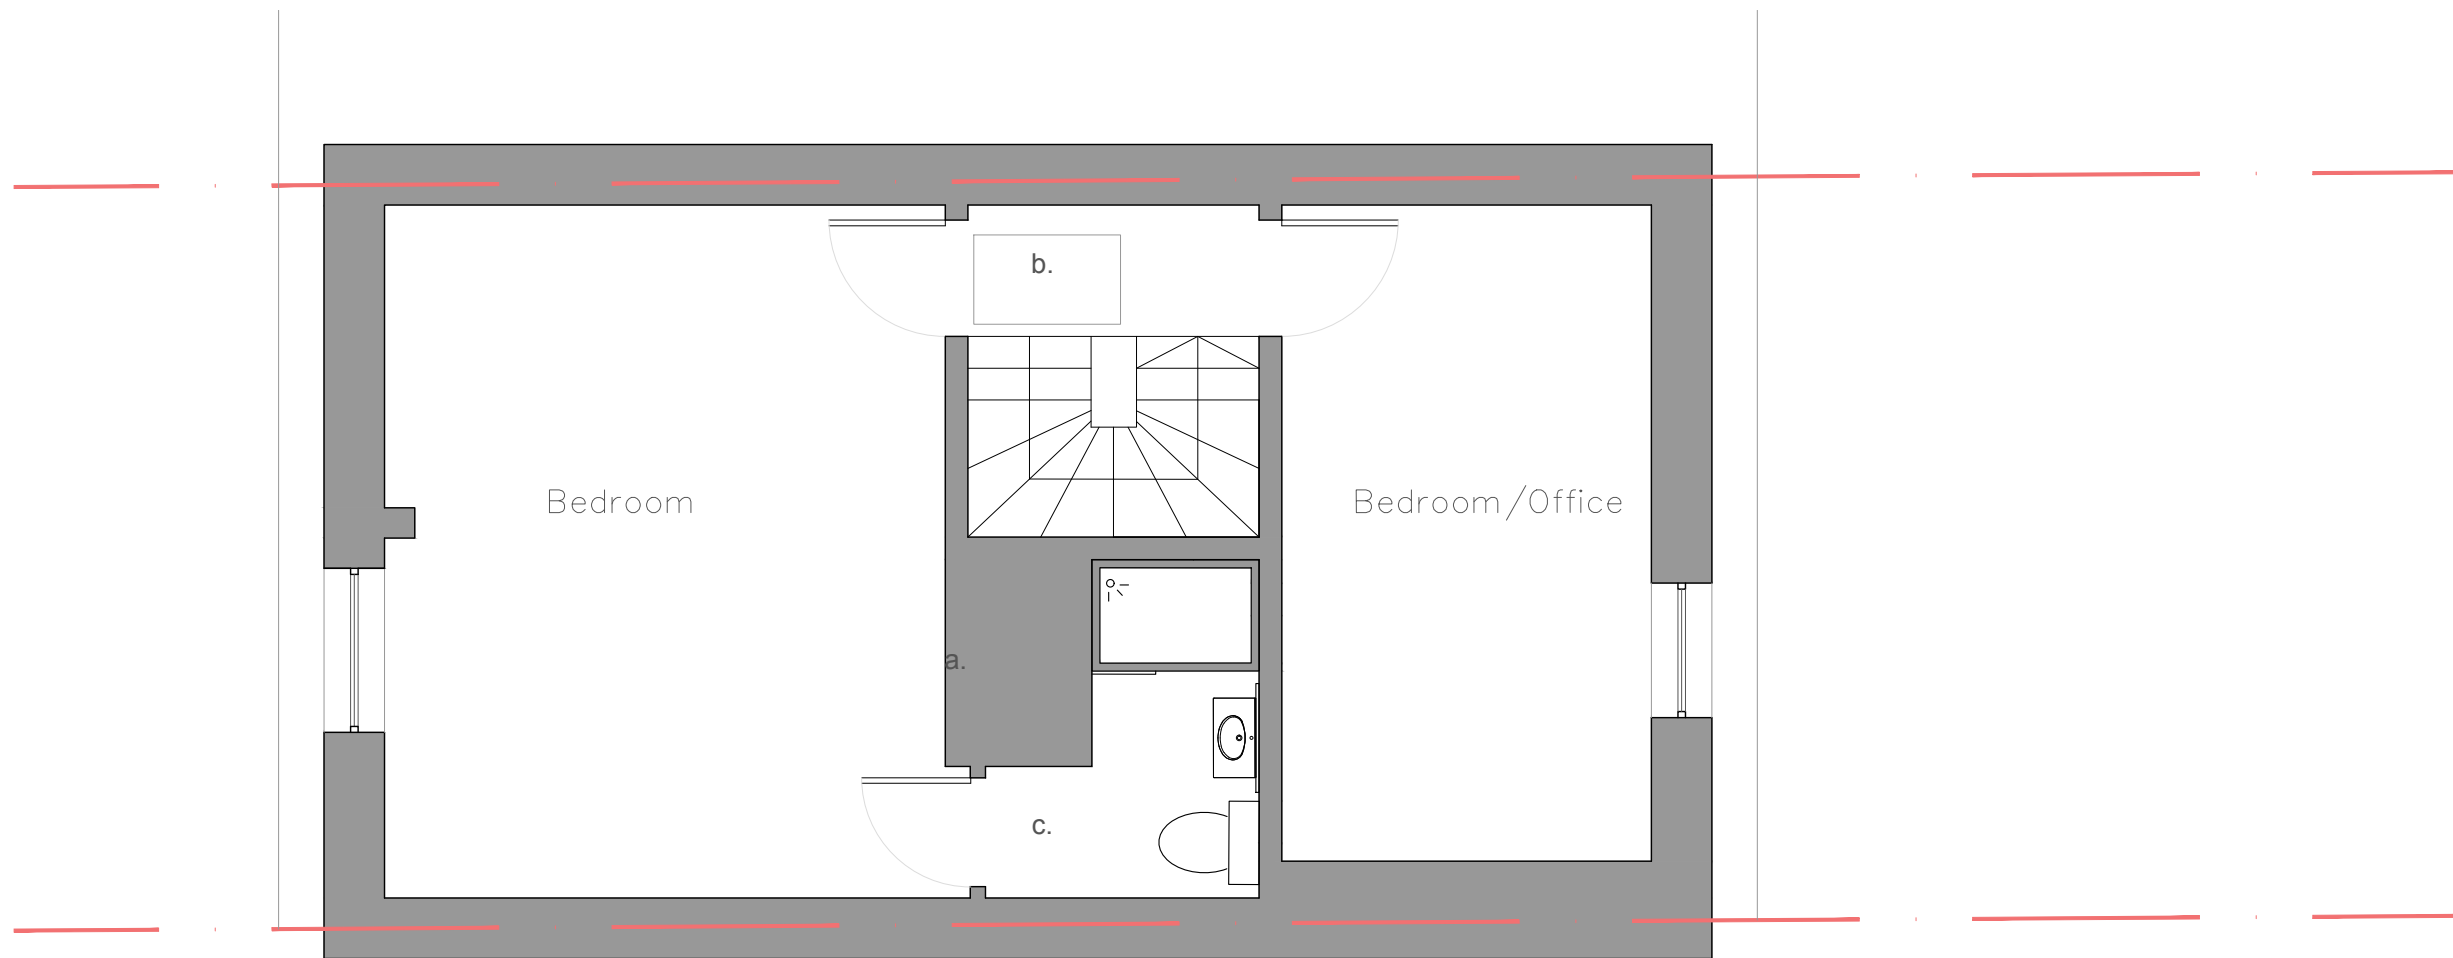

Notes:

- a. Existing chimney breast
- b. Existing loft hatch
- c. Existing en-suite



0 1 2

Note: This drawing is copyright

Michael Collins Architect LLP

Note: to be read in conjunction with Structural Engineers
Information, specification and drawings

23 Tilehouse Street

Job No. 206 Existing Second Floor
Plan

All setting out dimensions to be checked on site by
contractor and any discrepancies to be noted ASAP.
Windows, steelwork, to be site sized.

Stage: Stage 2
Status: Preliminary

015

REVISION Scale
1:50@A3