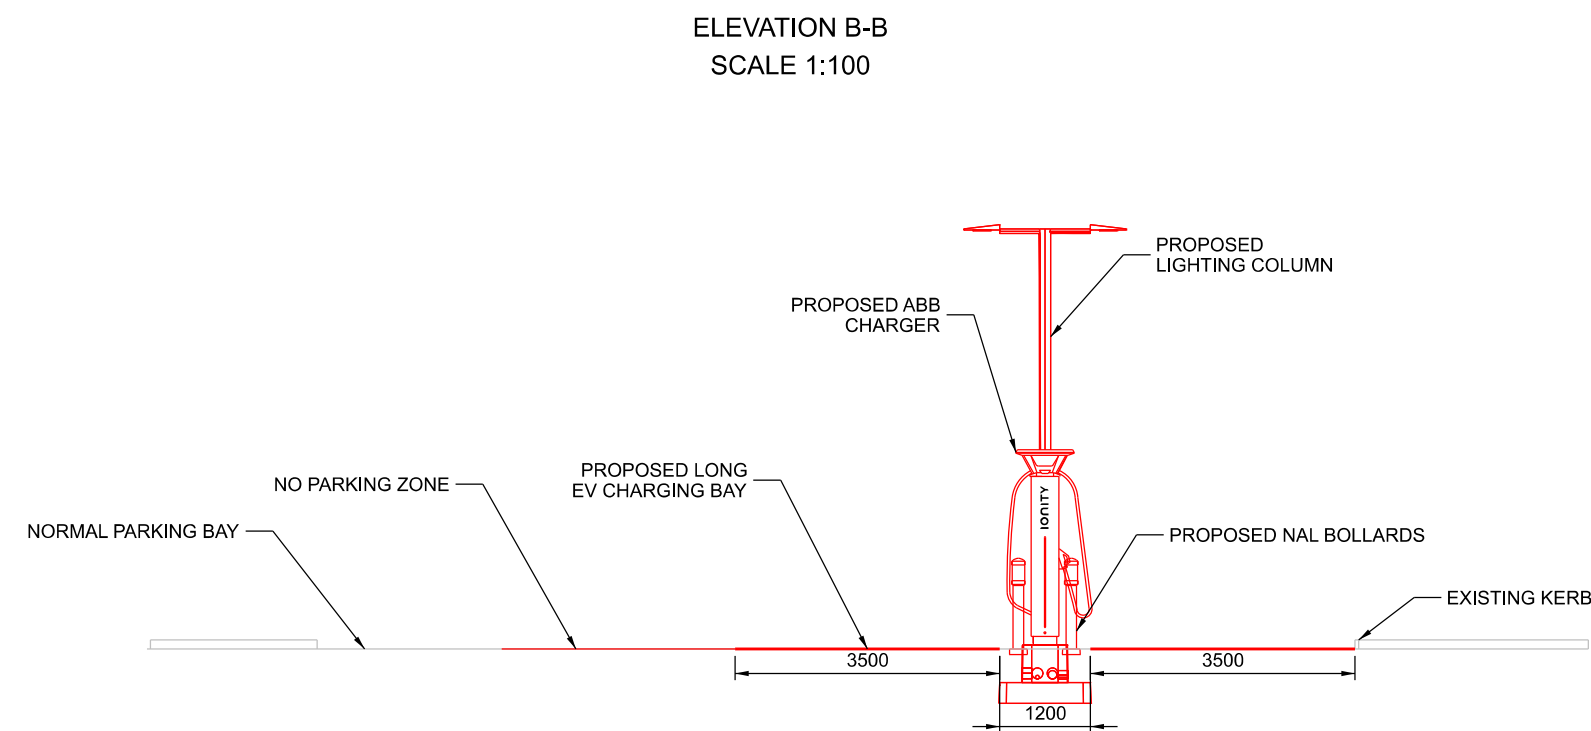
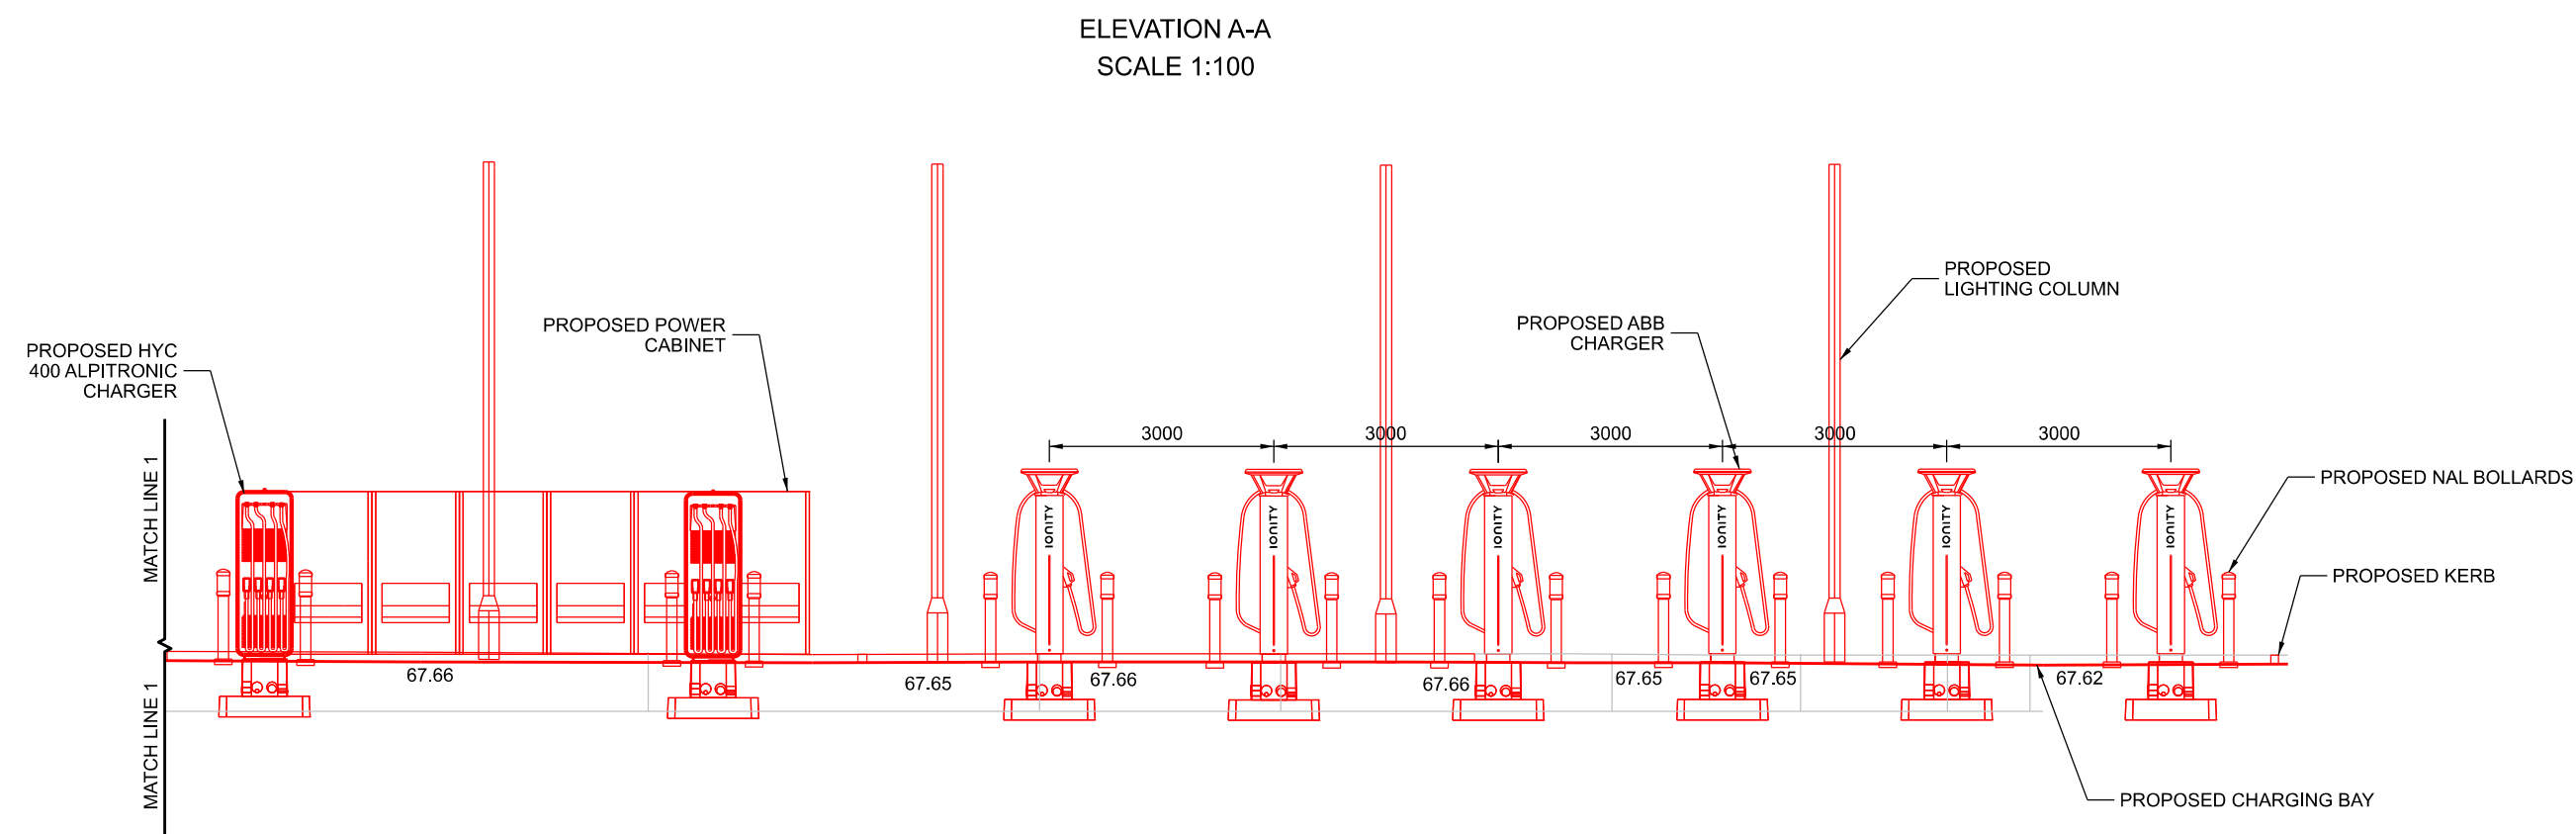
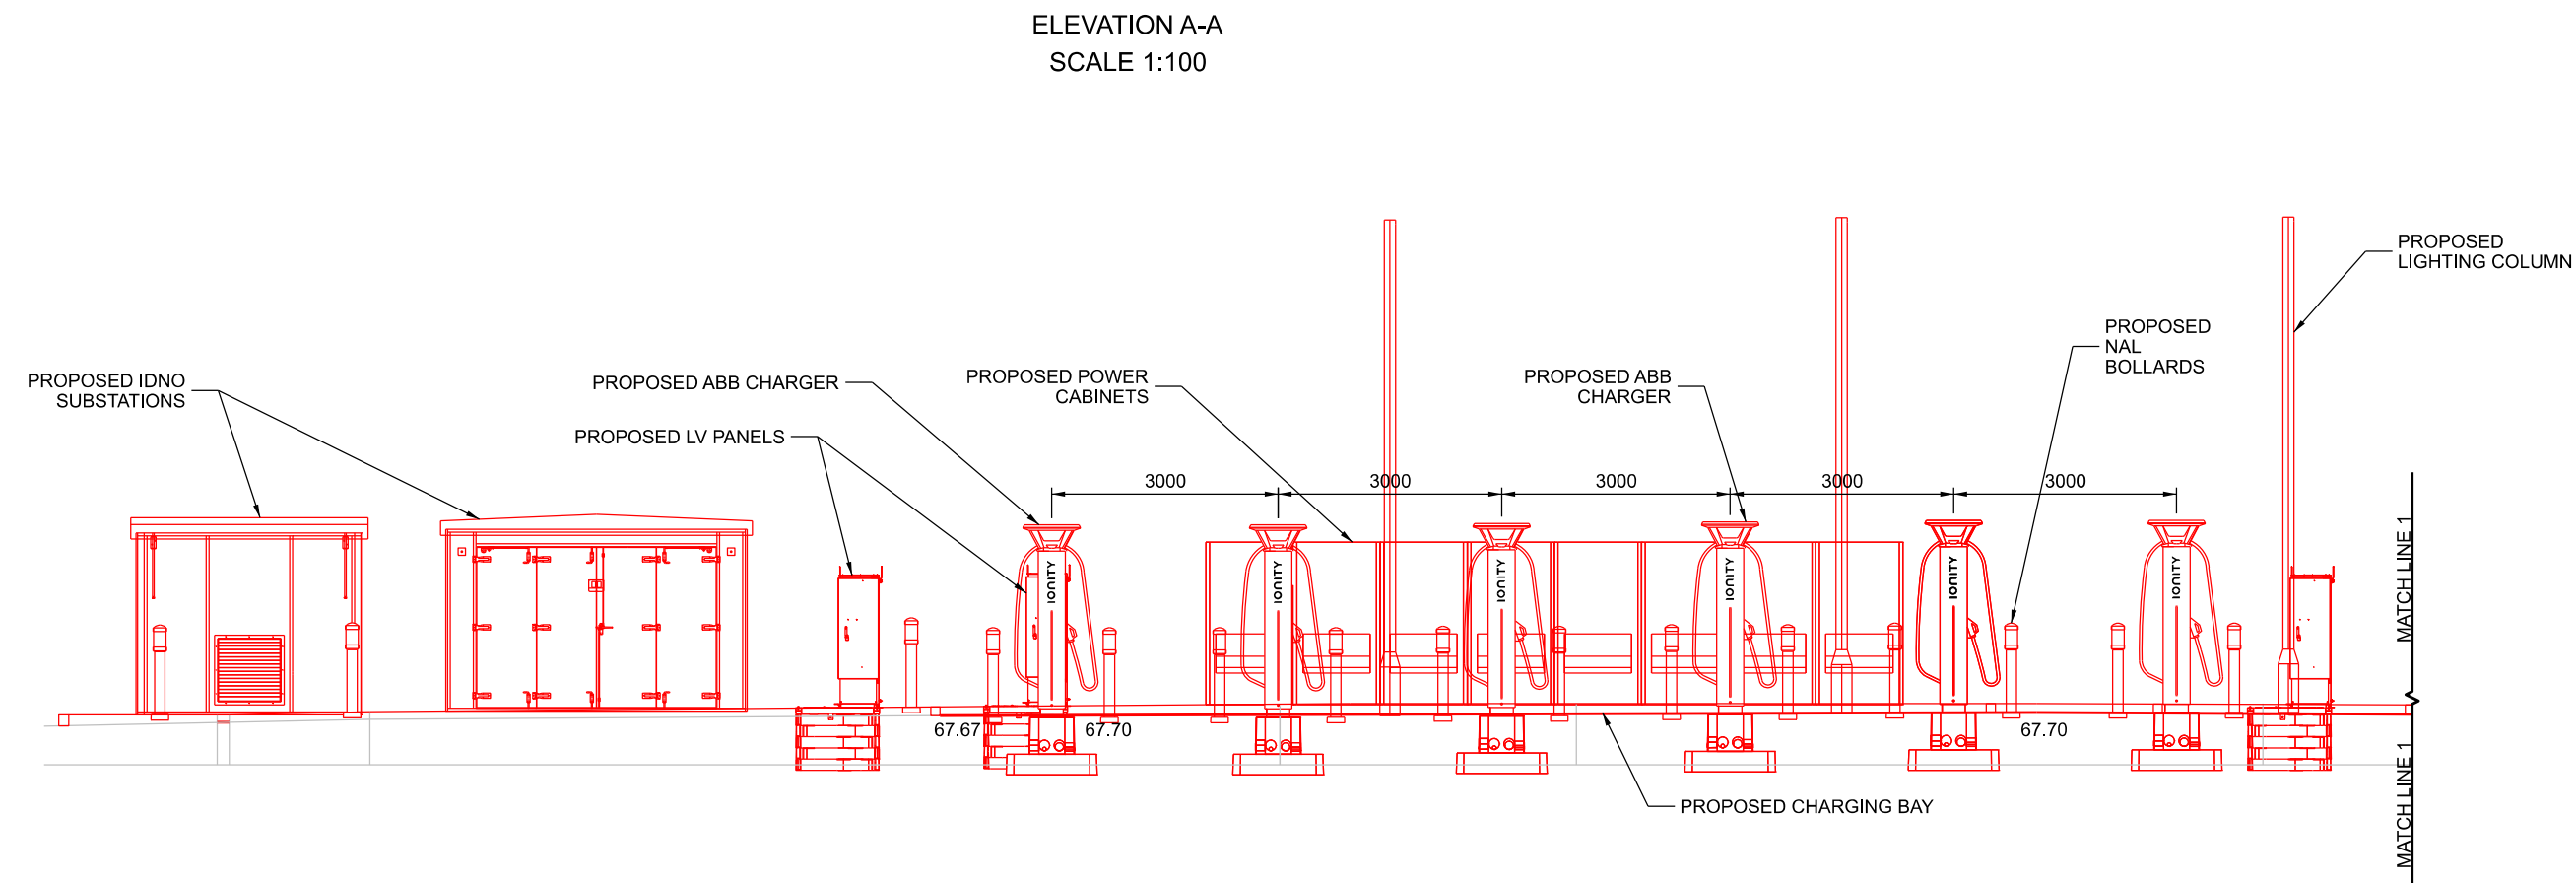


NOTES:
1. ALL DIMENSIONS ARE IN MILLIMETRES (mm) AND LEVELS ARE IN METRES (m) UNLESS STATED OTHERWISE.

COLOUR CONVENTIONS		
BLACK	- EXISTING OR UNCHANGED	
BLUE	- MODIFIED OR TO BE MOVED	
GREEN	- REDUNDANT OR TO BE REMOVED	
RED	- PROPOSED OR ADDITIONAL	
PURPLE	- WORKS BY OTHERS	

P02	07/06/24	ISSUED FOR REVIEW	ADI	Chk	App
P01	22/02/24	ISSUED FOR REVIEW	VK	Chk	App
Rev	Date	Description of Revisions	Drawn	Chkd	Appr

Suitability
S0 - WORK IN PROGRESS

POISE
Poise Group Ltd
No.5 C - D Bear Lane
London
SE1 0UH

Contractor(s)
IONITY
Ionity GmbH
Moosacher Strasse 84,
D-80809 Munich
Germany

Project
9586 - IONITY
BALDOCK

Drawing Title
PROPOSED ELEVATIONS

Designed	V KUMAR	Signed		Date	13/02/24
Drawn	V KUMAR	Signed		Date	22/02/24
Checked	Checked	Signed		Date	Date3
Approved	Approved	Signed		Date	Date4
Scale(s)	1:100	ELR & Mileage	ELR&Mileage		
Alternative Reference	-			Sheet	01 of 01
Drawing Number	9586-POI-DRG-CIV-200016			Revision	P02