



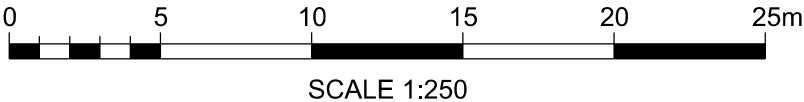

SITE LAYOUT
SCALE 1:250

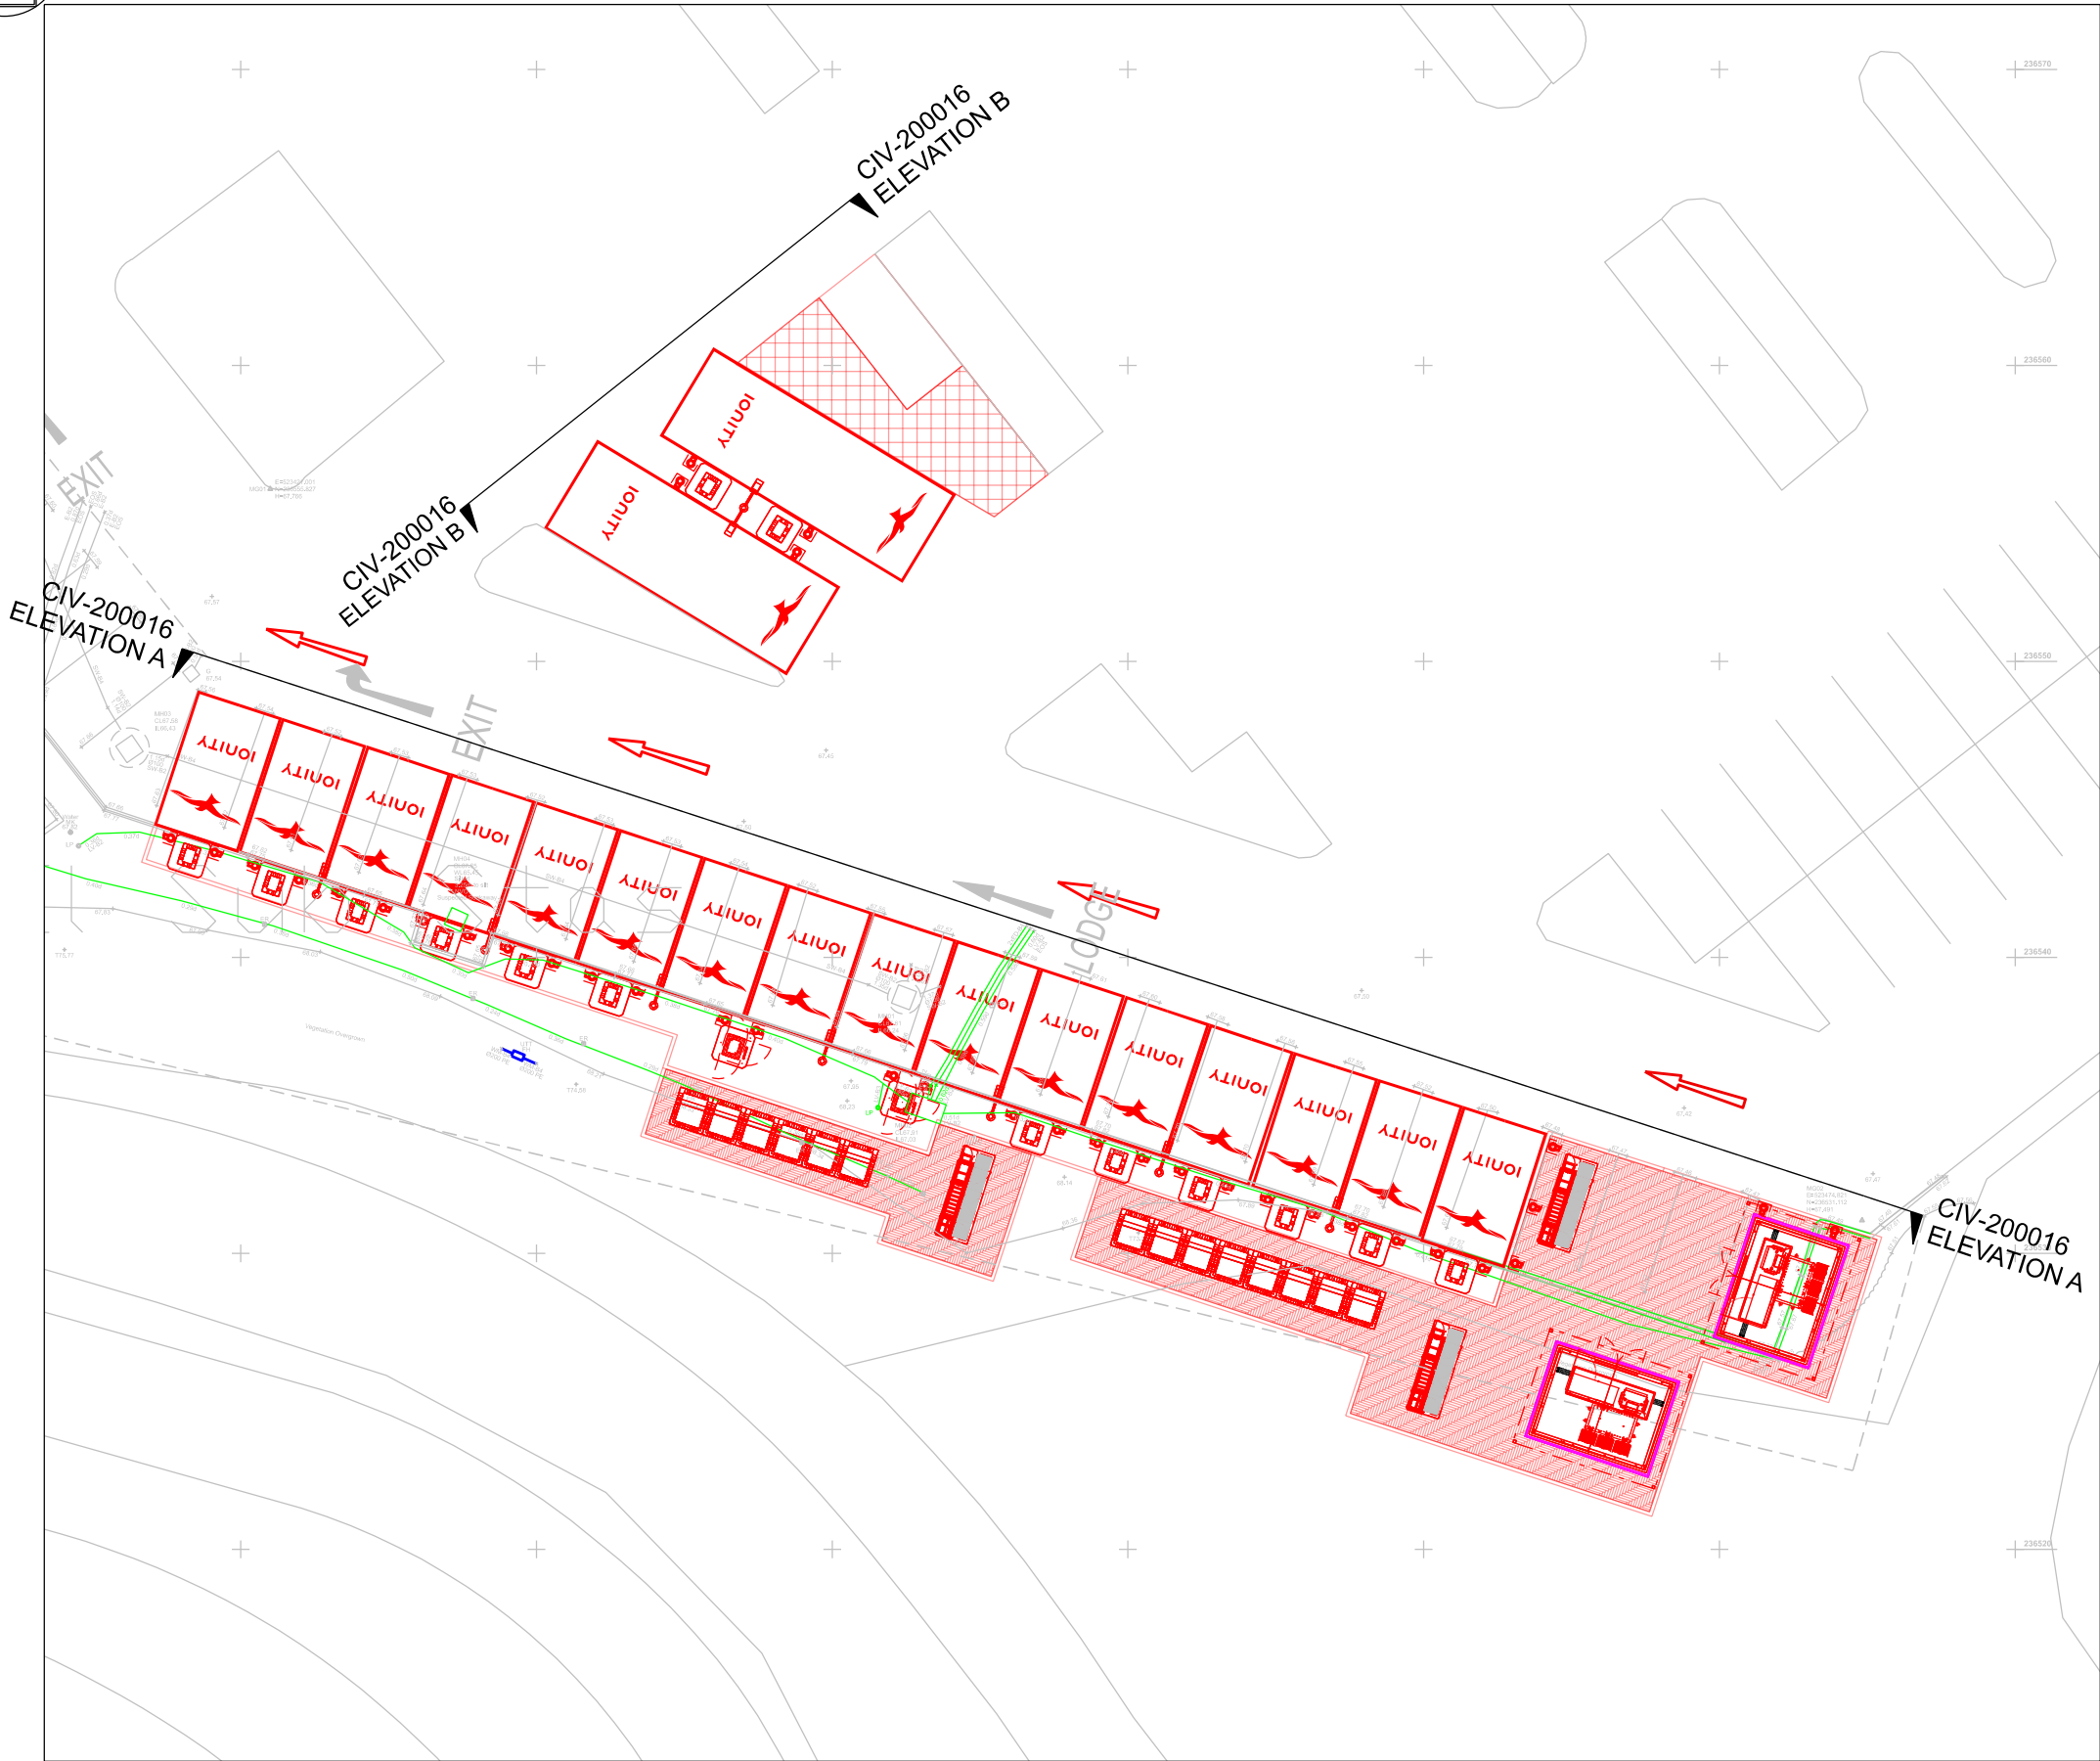

NOTES:
1. ALL DIMENSIONS ARE IN MILLIMETRES (mm) AND LEVELS ARE IN METRES (m) UNLESS STATED OTHERWISE.

COLOUR CONVENTIONS	
BLACK	- EXISTING OR UNCHANGED
BLUE	- MODIFIED OR TO BE MOVED
GREEN	- REDUNDANT OR TO BE REMOVED
RED	- PROPOSED OR ADDITIONAL
PURPLE	- WORKS BY OTHERS

P02	07/06/24	ISSUED FOR REVIEW	ADI	Chk	App
P01	22/02/24	ISSUED FOR REVIEW	VK	Chk	App
Rev	Date	Description of Revisions	Drawn	Chkd	Appr

Suitability S0 - WORK IN PROGRESS



Poise Group Ltd
No.5 C - D Bear Lane
London
SE1 0UH

Contractor(s)



Ionity GmbH
Moosacher Strasse 84,
D-80809 Munich
Germany

Project

9586 - IONITY
BALDOCK

Drawing Title

SITE ELEVATION LAYOUT

Designed	V KUMAR	Signed		Date	13/02/24
Drawn	V KUMAR	Signed		Date	22/02/24
Checked	Checked	Signed		Date	Date3
Approved	Approved	Signed		Date	Date4
Scale(s)		ELR & Mileage			
1:250		ELR&Mileage			
Alternative Reference					Sheet
-					01 of 01
Drawing Number					Revision
9586-POI-DRG-CIV-200015					P02