



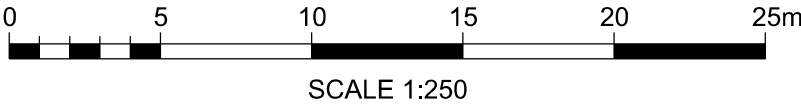

EXISTING SITE LAYOUT  
SCALE 1:250

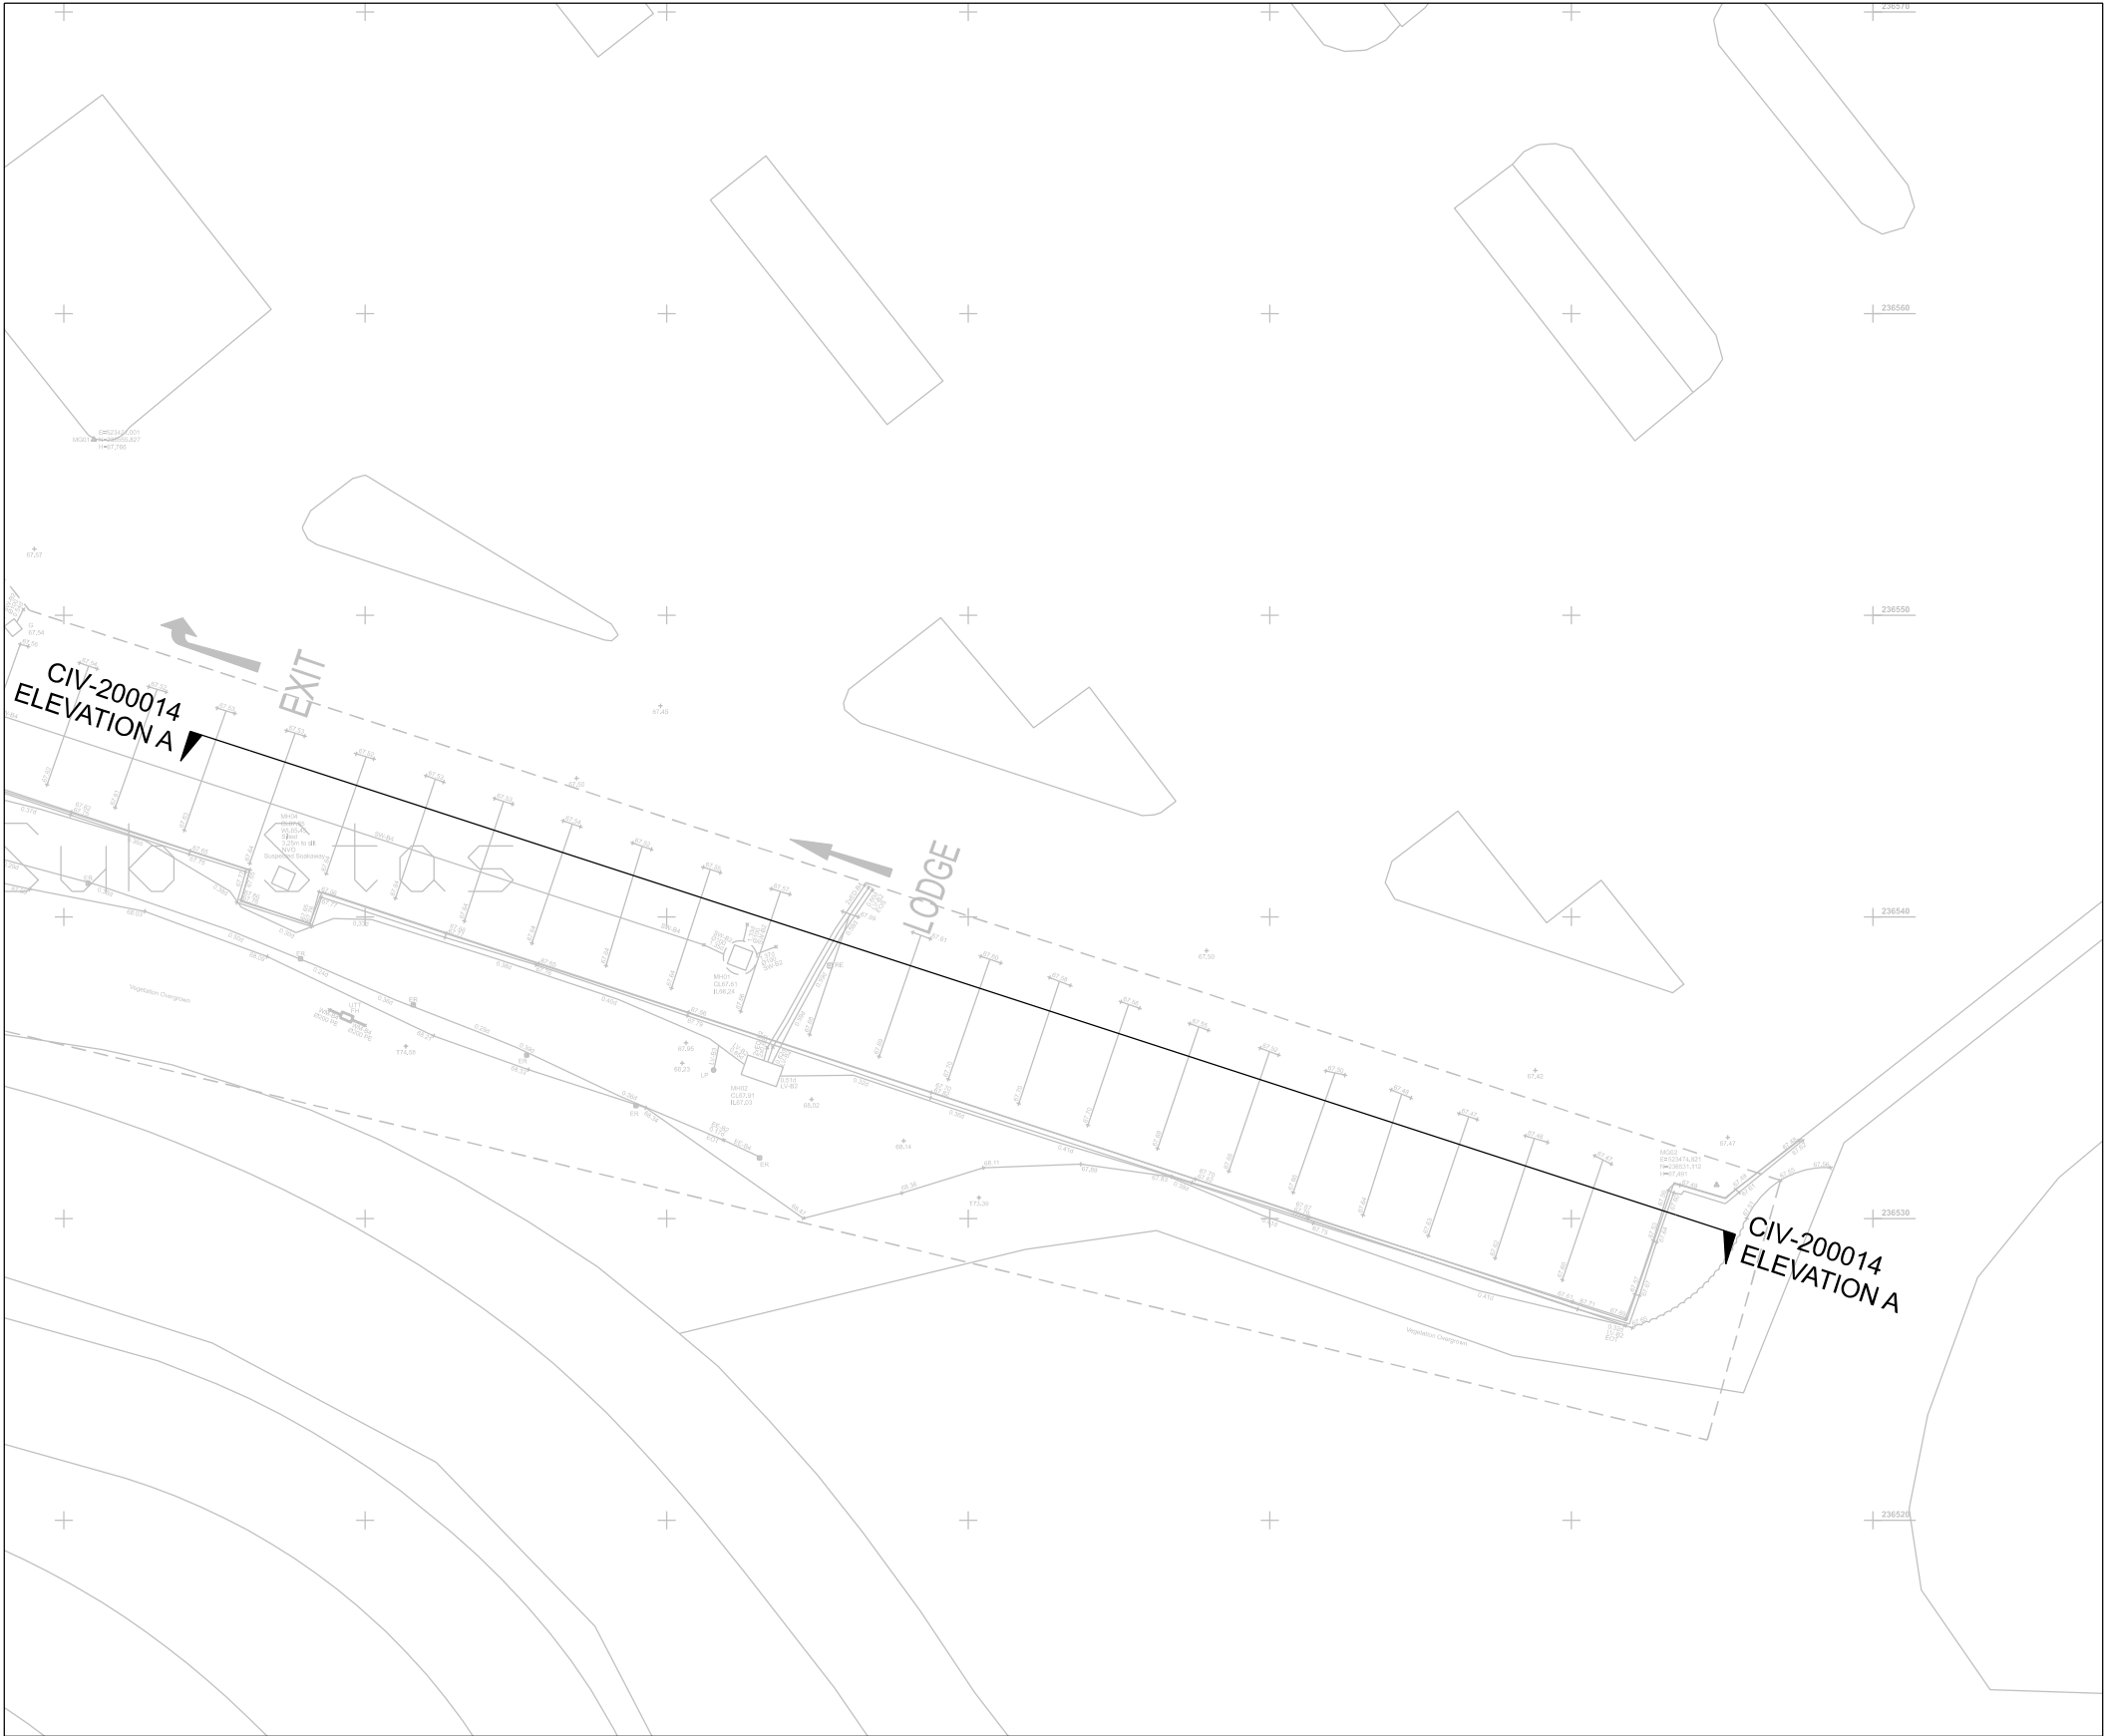

- NOTES:
- ALL DIMENSIONS ARE IN MILLIMETRES (mm) AND LEVELS ARE IN METRES (m) UNLESS STATED OTHERWISE.

**COLOUR CONVENTIONS**  
BLACK - EXISTING OR UNCHANGED  
BLUE - MODIFIED OR TO BE MOVED  
GREEN - REDUNDANT OR TO BE REMOVED  
RED - PROPOSED OR ADDITIONAL  
PURPLE - WORKS BY OTHERS

|     |          |                          |       |      |      |
|-----|----------|--------------------------|-------|------|------|
| P02 | 07/06/24 | ISSUED FOR REVIEW        | ADI   | Chk  | App  |
| P01 | 22/02/24 | ISSUED FOR REVIEW        | VK    | Chk  | App  |
| Rev | Date     | Description of Revisions | Drawn | Chkd | Appr |

Suitability S0 - WORK IN PROGRESS



Poise Group Ltd  
No.5 C - D Bear Lane  
London  
SE1 0UH

Contractor(s)

**IONITY**

Ionity GmbH  
Moosacher Strasse 84,  
D-80809 Munich  
Germany

Project

9586 - IONITY  
BALDOCK

Drawing Title

EXISTING SITE ELEVATION LAYOUT

|          |          |        |  |      |          |
|----------|----------|--------|--|------|----------|
| Designed | V KUMAR  | Signed |  | Date | 13/02/24 |
| Drawn    | V KUMAR  | Signed |  | Date | 22/02/24 |
| Checked  | Checked  | Signed |  | Date | Date3    |
| Approved | Approved | Signed |  | Date | Date4    |

Scale(s) 1:250 ELR & Mileage ELR&Mileage

Alternative Reference - Sheet 01 of 01

Drawing Number 9586-POI-DRG-CIV-200013 Revision P02