


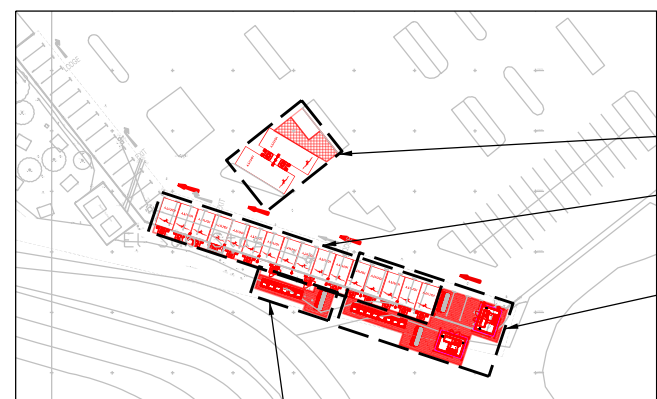


KEY PLAN
SCALE 1:1250




EQUIPMENT AREA - 2

CHARGING
AREA - 2
CHARGING
AREA - 1
EQUIPMENT
AREA - 1


EQUIPMENT AREA PLAN - 1
SCALE 1:100

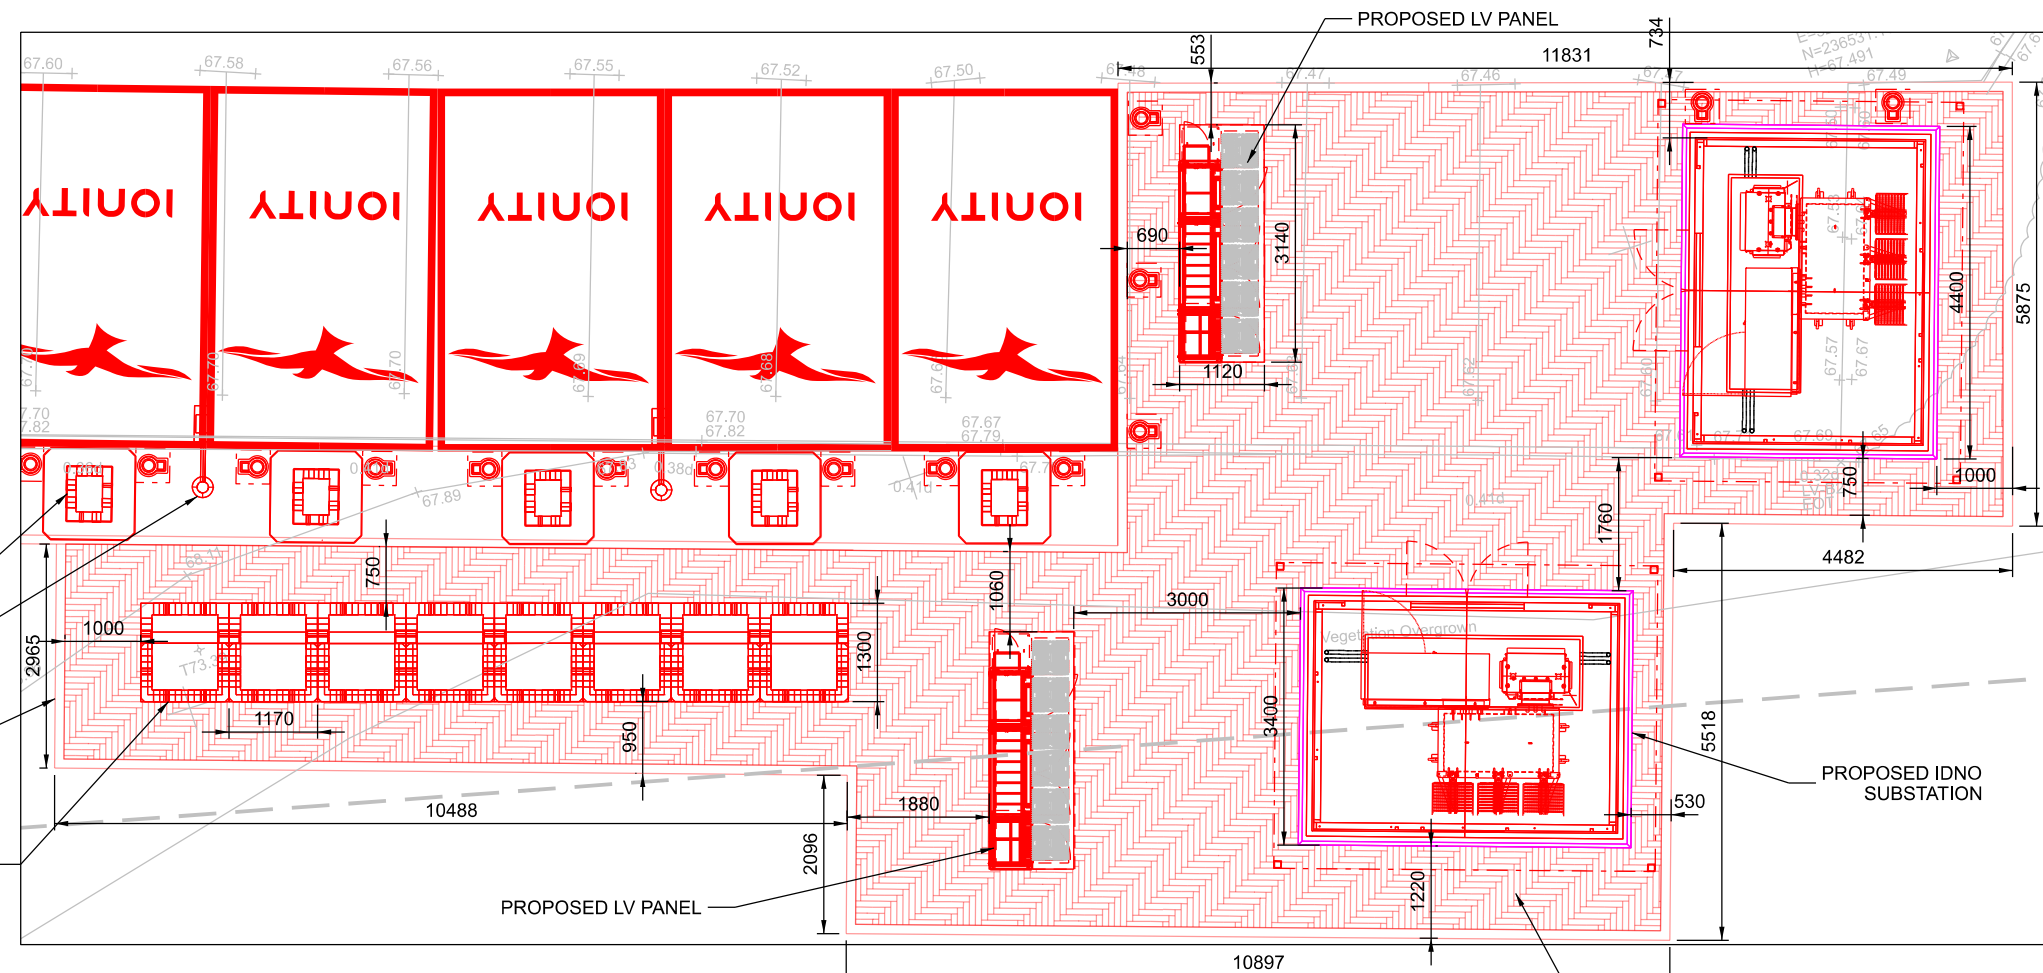



EQUIPMENT AREA PLAN - 2
SCALE 1:50

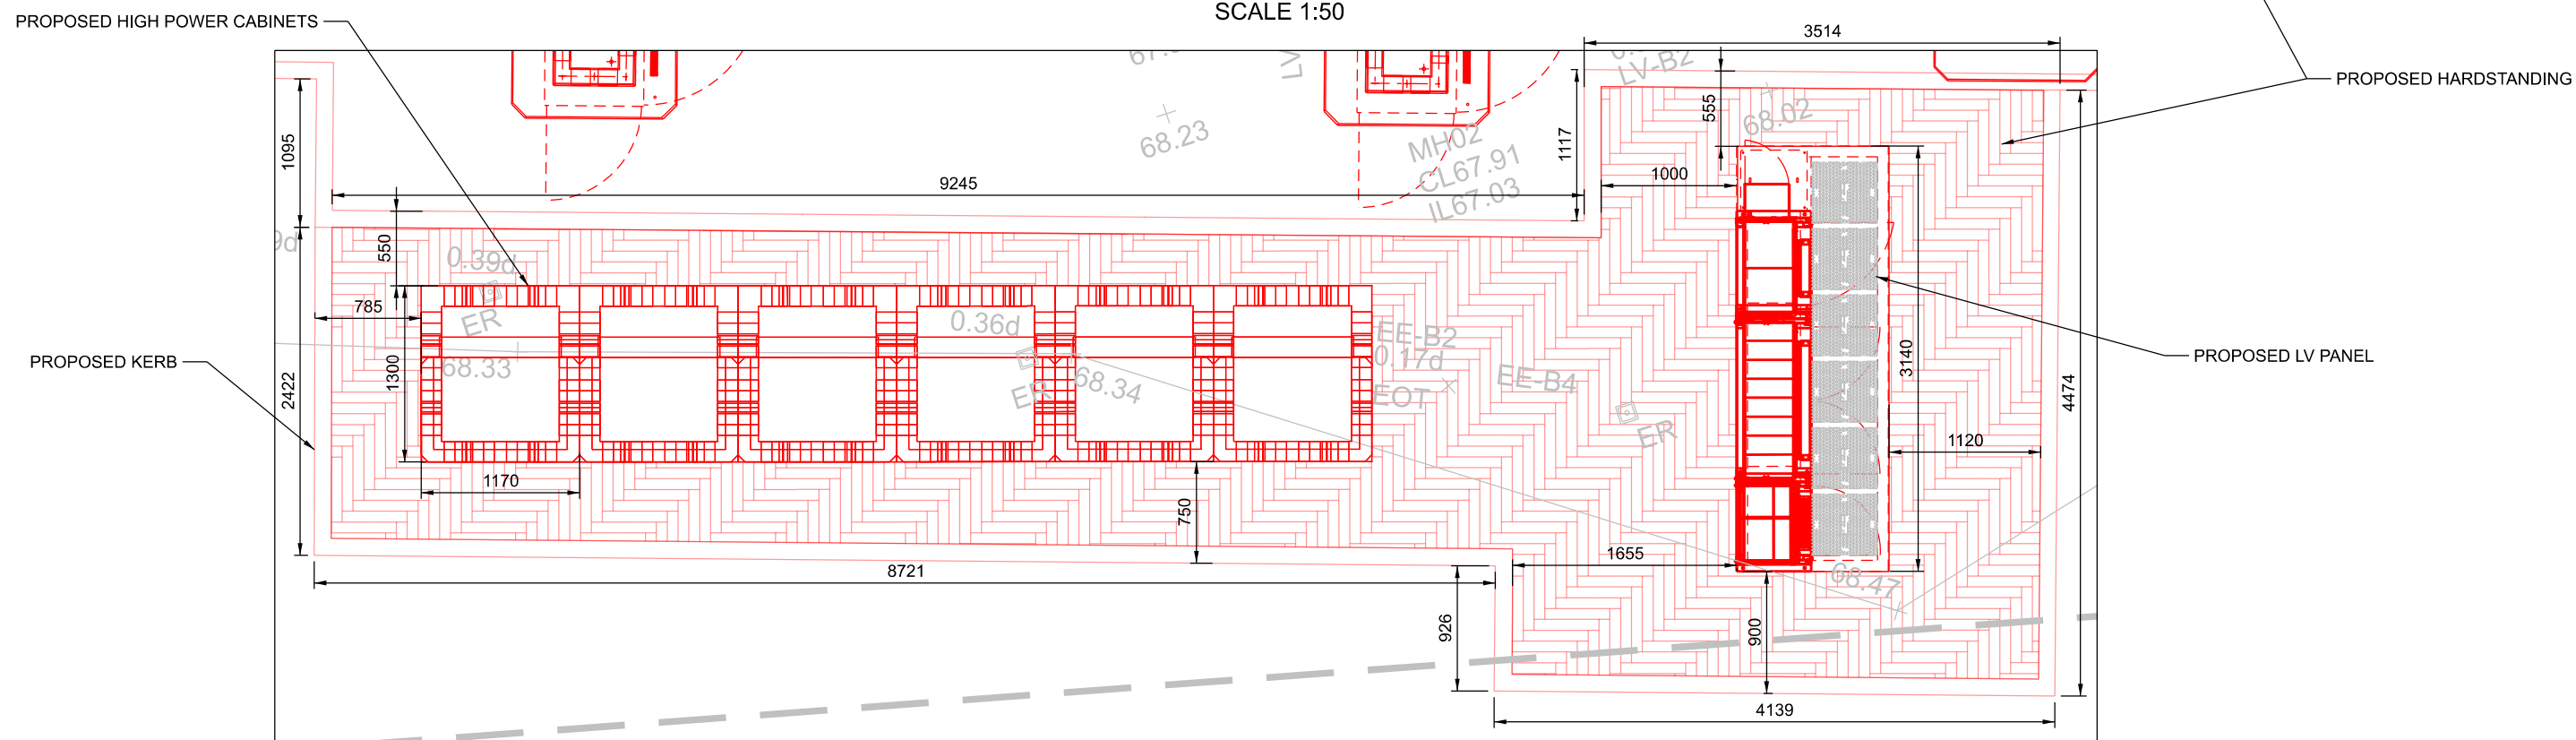

EV CHARGING AREA - 2
SCALE 1:100

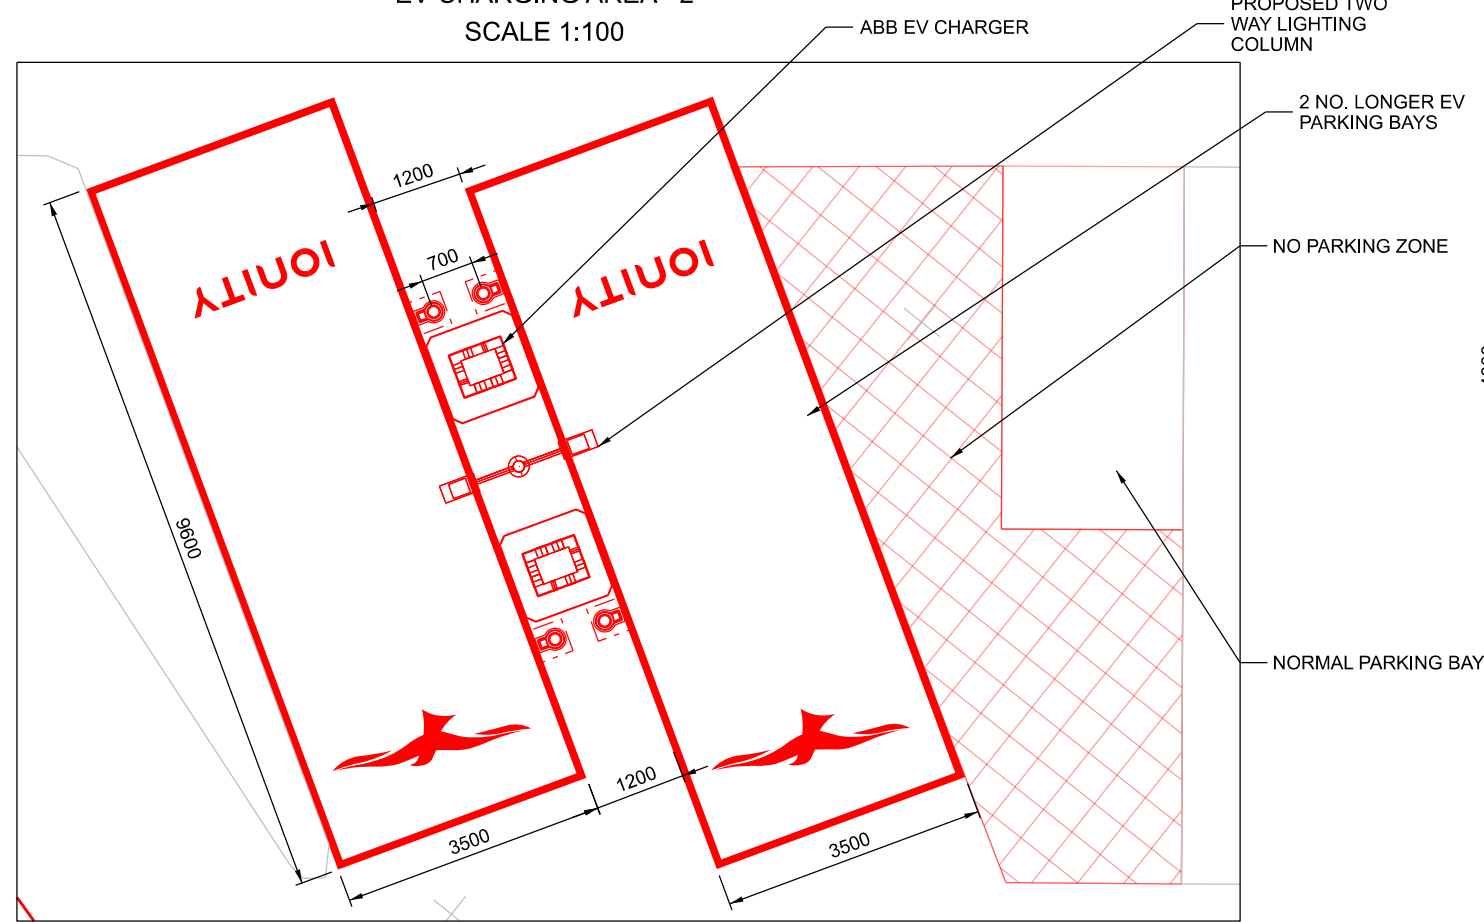

EV CHARGING AREA - 1
SCALE 1:200

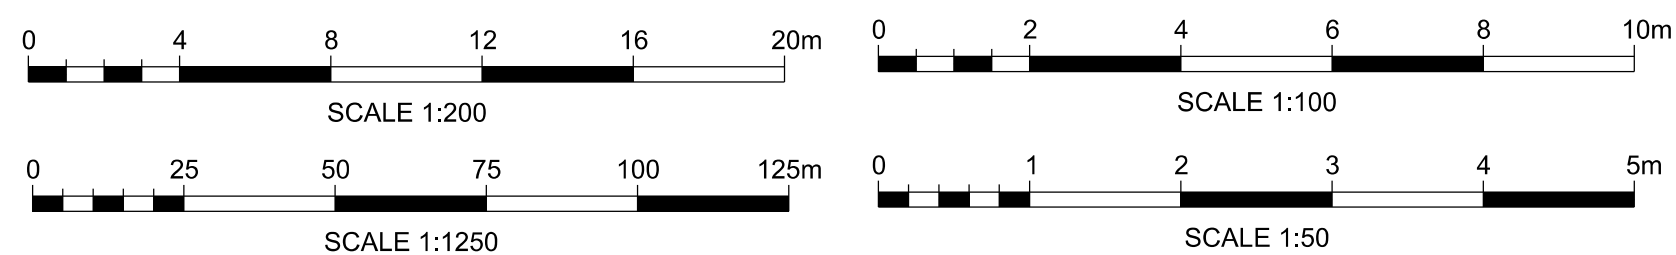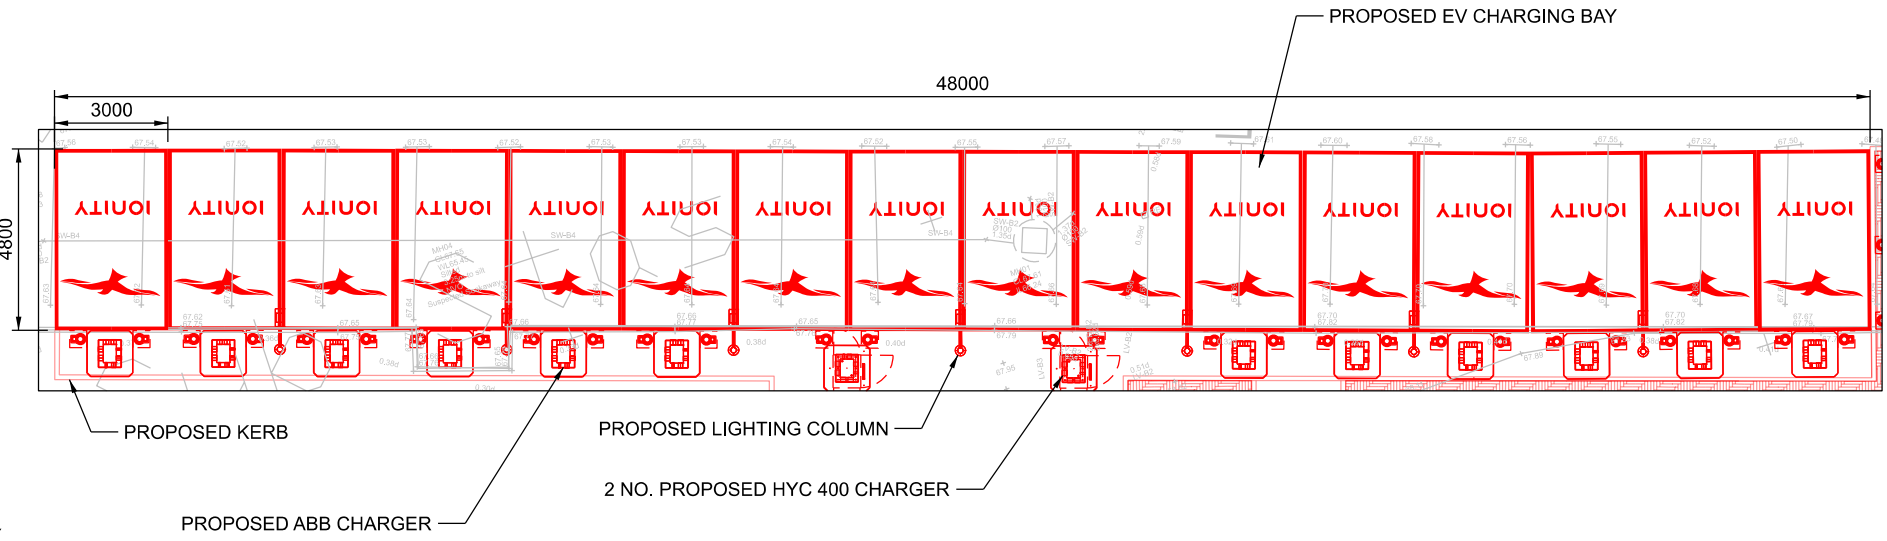

NOTES:

- ALL THE DIMENSIONS ARE IN MILLIMETRES (mm) AND LEVELS ARE IN METRES (m) UNLESS STATED OTHERWISE
- EV CHARGER'S ARE AS UNDER:
 - 14 NO. ABB CHARGER
 - 2NO. ALPITRONIC HYC 400 HYPER CHARGER (DUAL OUTLET)

COLOUR CONVENTIONS

- BLACK - EXISTING OR UNCHANGED
- BLUE - MODIFIED OR TO BE MOVED
- GREEN - REDUNDANT OR TO BE REMOVED
- RED - PROPOSED OR ADDITIONAL
- PURPLE - WORKS BY OTHERS

P02	07/06/24	ISSUED FOR REVIEW	ADI	Chk	App
P01	22/02/24	ISSUED FOR REVIEW	VK	Chk	App
Rev	Date	Description of Revisions	Drawn	Chkd	Appr

Suitability S0 - WORK IN PROGRESS



Poise Group Ltd
No.5 C - D Bear Lane
London
SE1 0UH

Contractor(s)



Ionity GmbH
Moosacher Strasse 84,
D-80809 Munich
Germany

Project

9586 - IONITY
BALDOCK

Drawing Title

EV BAYS
AND EQUIPMENT AREA PLAN

Designed	V KUMAR	Signed		Date	19/02/24
Drawn	V KUMAR	Signed		Date	22/02/24
Checked	Checked	Signed		Date	Date3
Approved	Approved	Signed		Date	Date4
Scale(s)	R.T.D	ELR & Mileage	ELR&Mileage		
Alternative Reference	-			Sheet	01 of 01
Drawing Number	9586-POI-DRG-CIV-200012			Revision	P02