



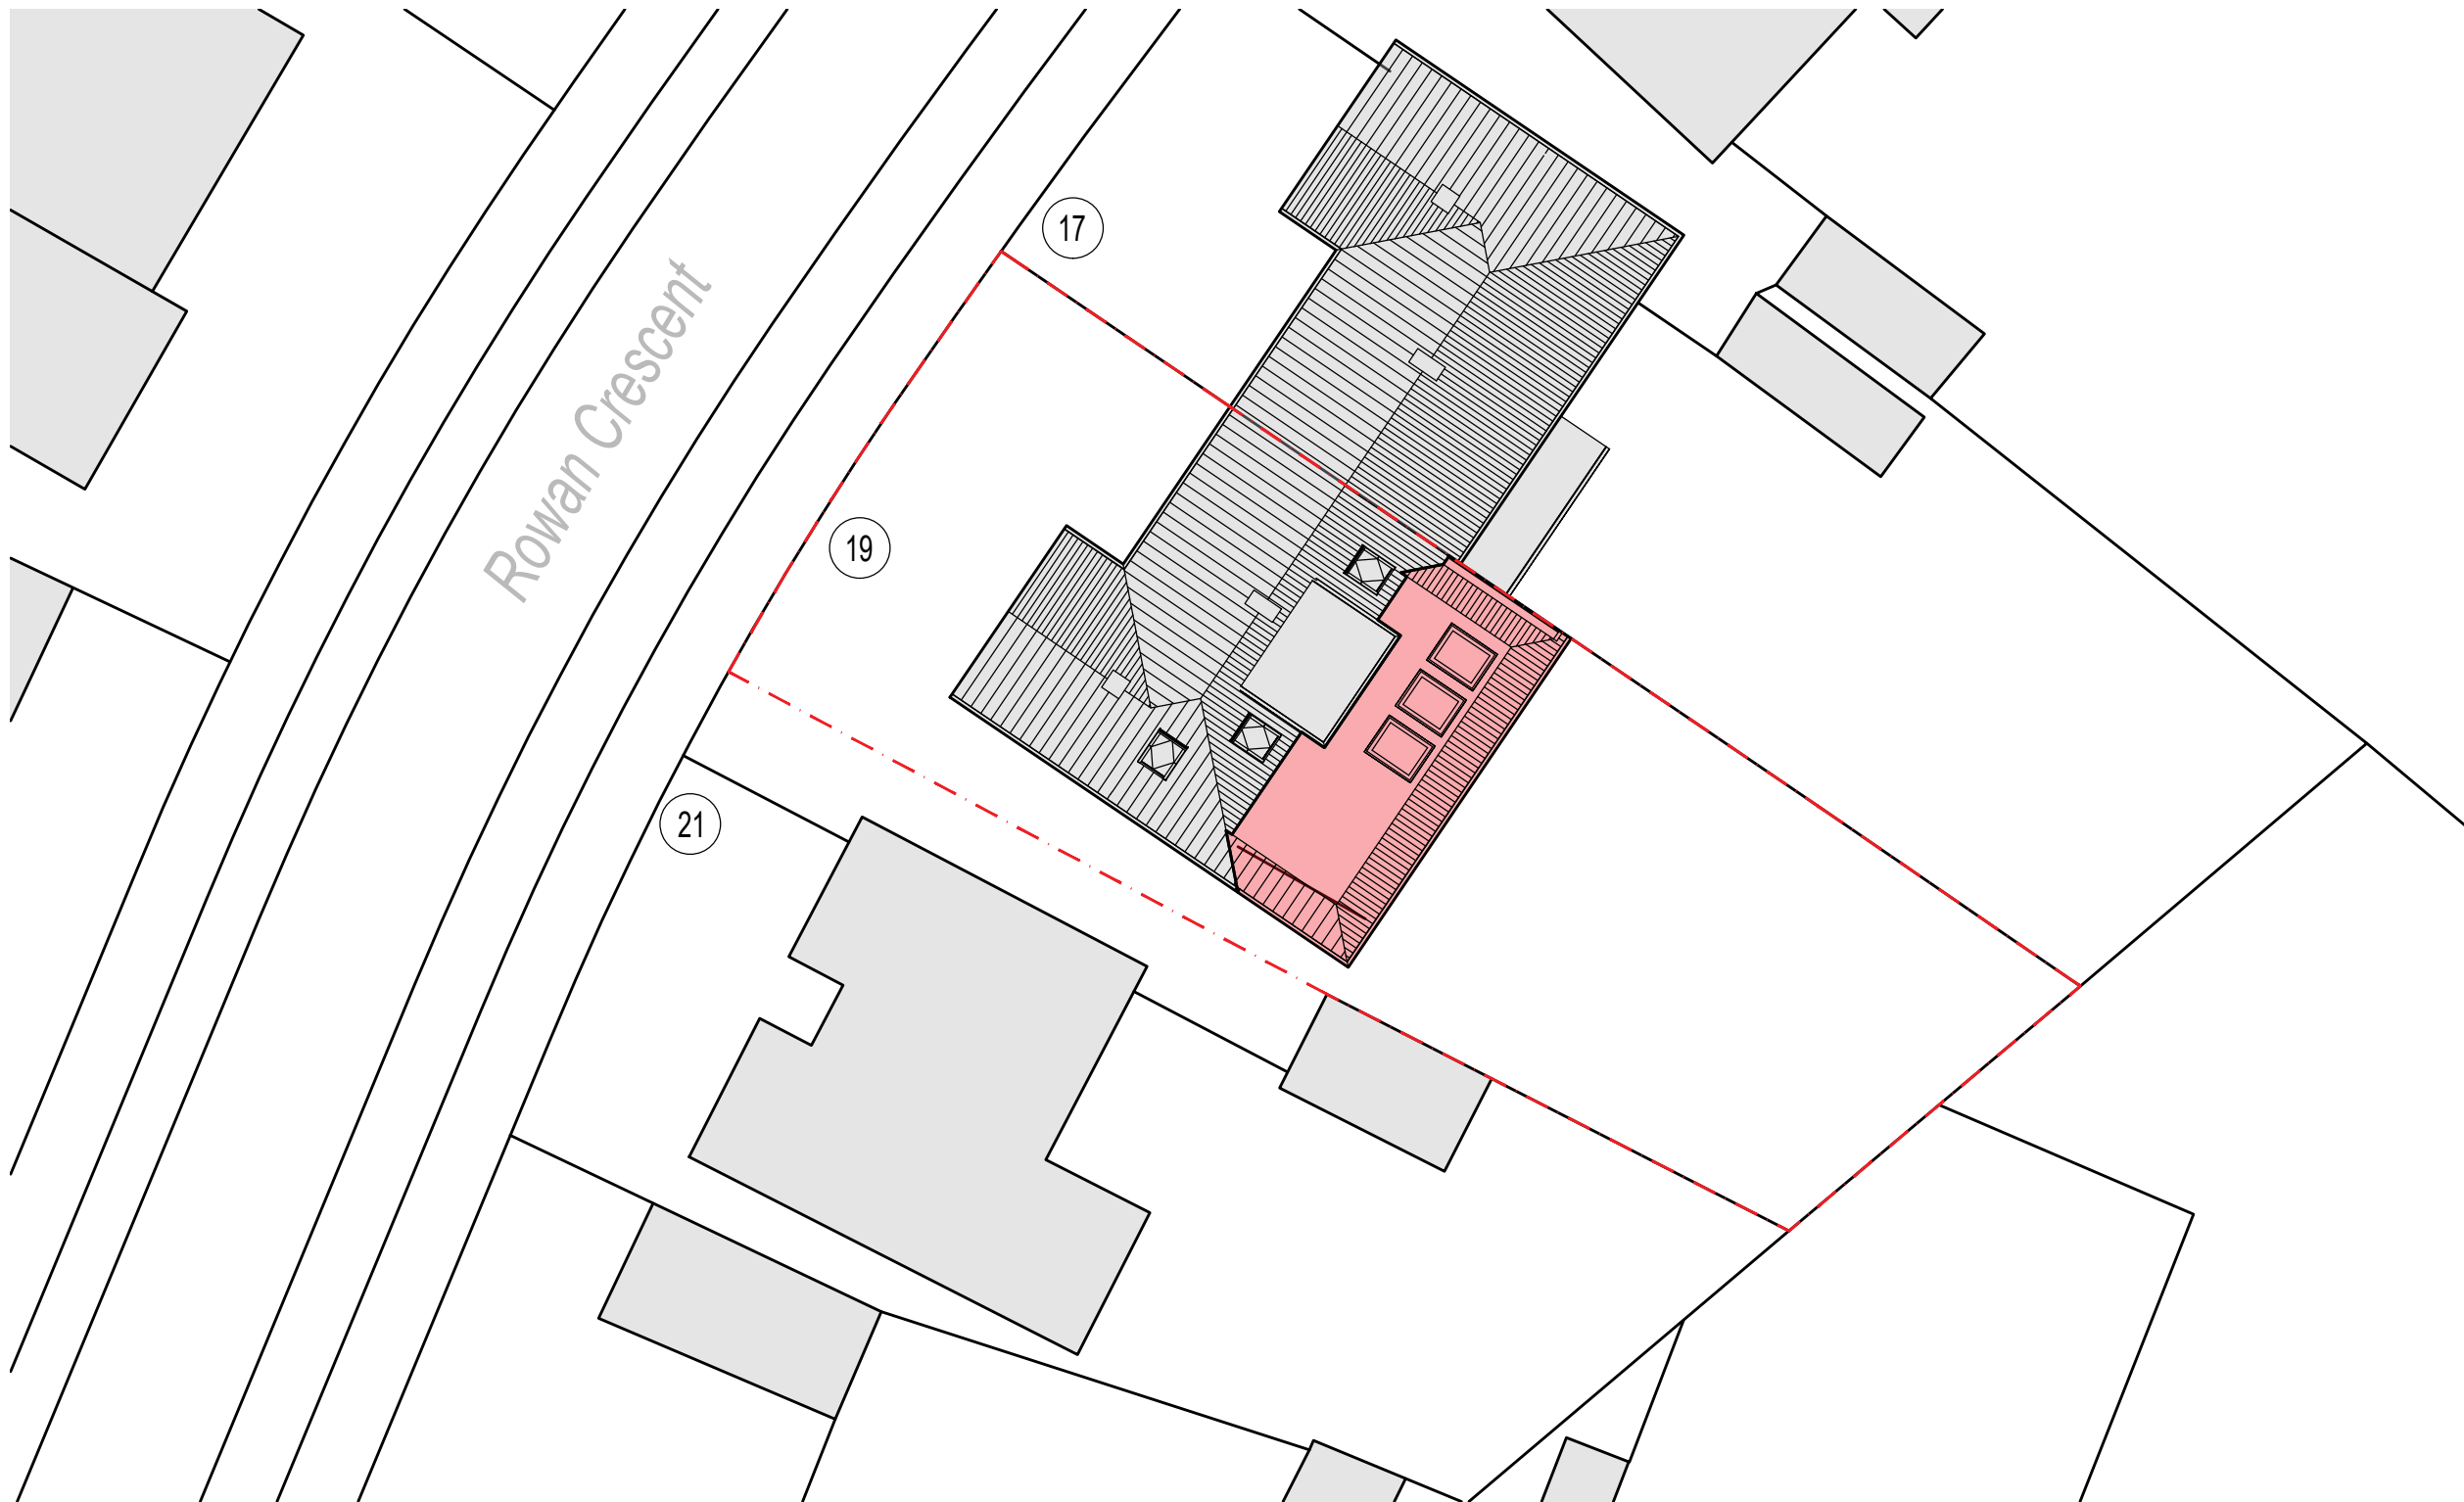


PROPOSED BLOCK PLAN @ 1 TO 200

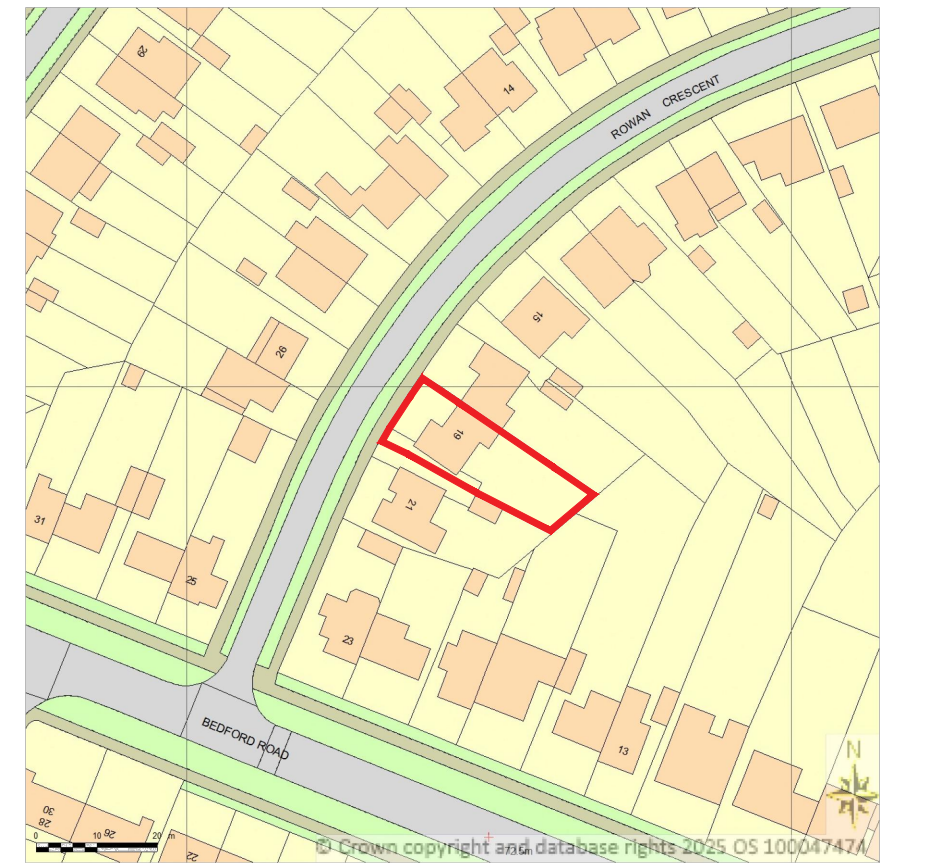

Supplied by Streetwise Maps Ltd

SITE LOCATION PLAN @ 1 TO 1250

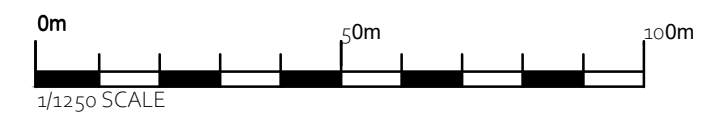

- 2 25.06.25 Shed omitted
- 1 27.05.25 Shed location noted.

Rev.	Date	Details	Drawn	Checked
------	------	---------	-------	---------

Issued for:

PLANNING

Project/Client: Project No:

Proposed Extension

19 Rowan Crescent

Dwg No: Rev:
A110 2

Scale:
As Indicated - A2

Drawing:

Site & Location Plans

North: 

Drawn By: Date:

Checked By: Date:



D.Chandler Architectural Design Ltd.

Devonshire Business Centre, Works Rd, Letchworth, SG6 1GJ

Tel : 07901 864 742 - Email : daniel@dcarchitectural.org