



Location Plan Garden Building 29 Heathfield Road

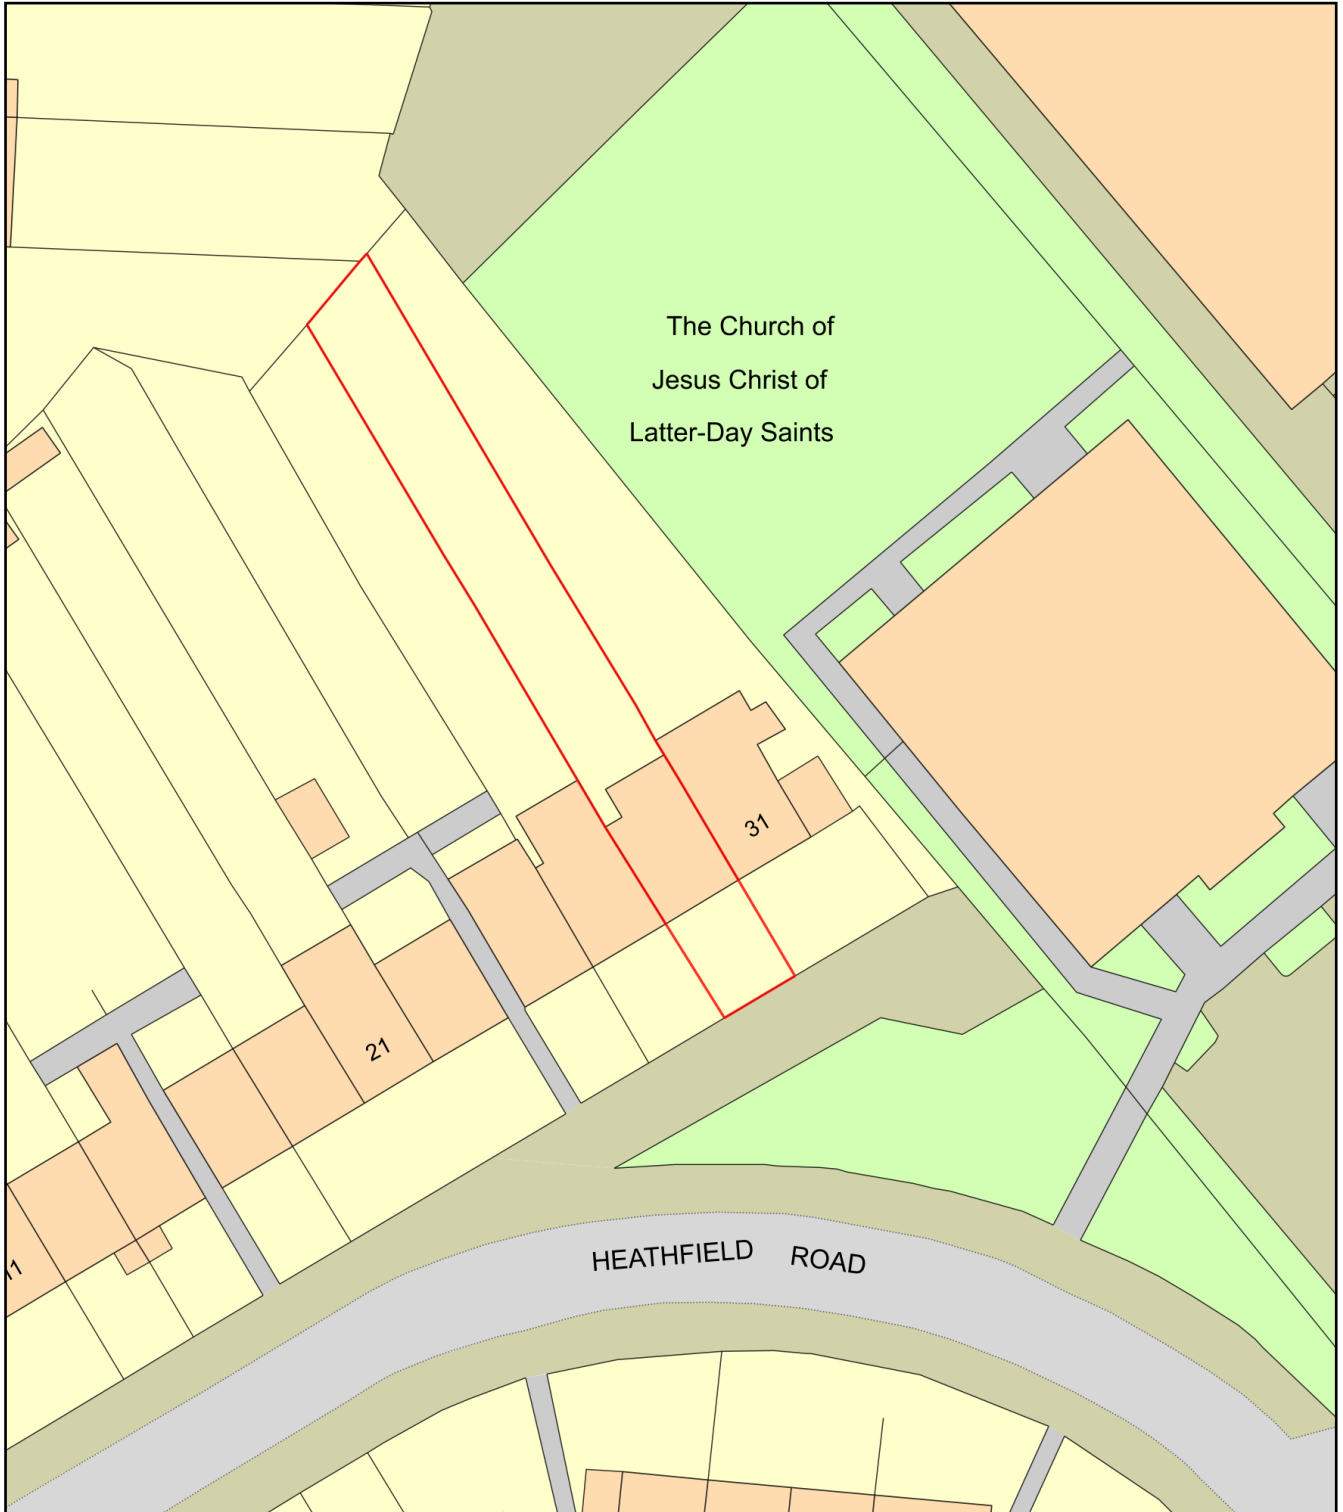

0 20
Metres

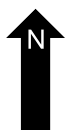

Plan Produced for: North Herts Council

Date Produced: 05 Dec 2025

Plan Reference Number: TQRQM25339093942984

Scale: 1:500 @ A4