

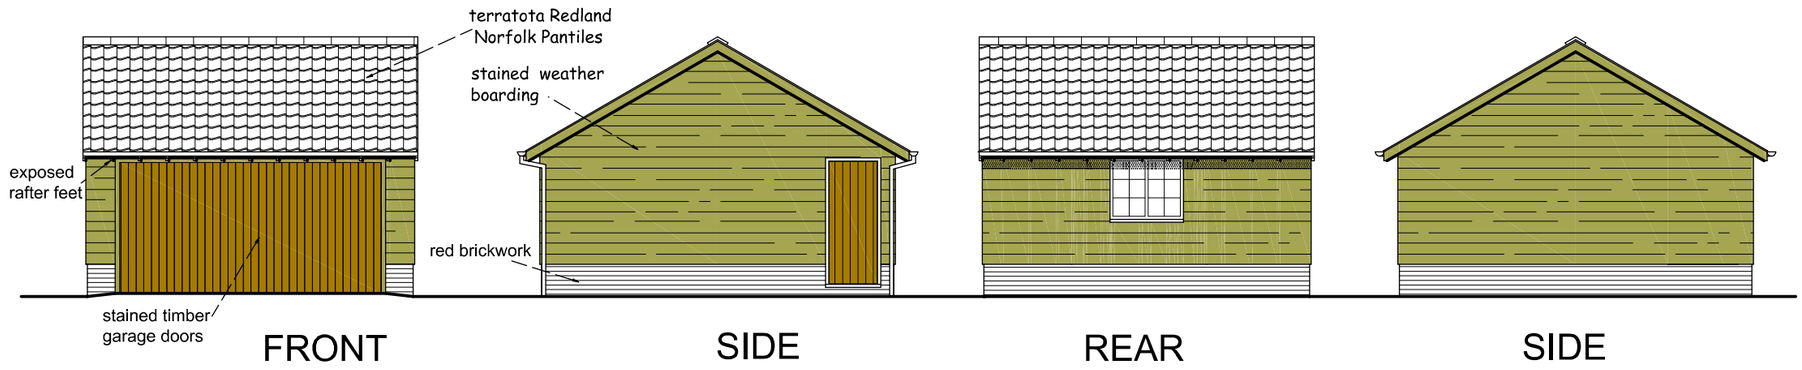

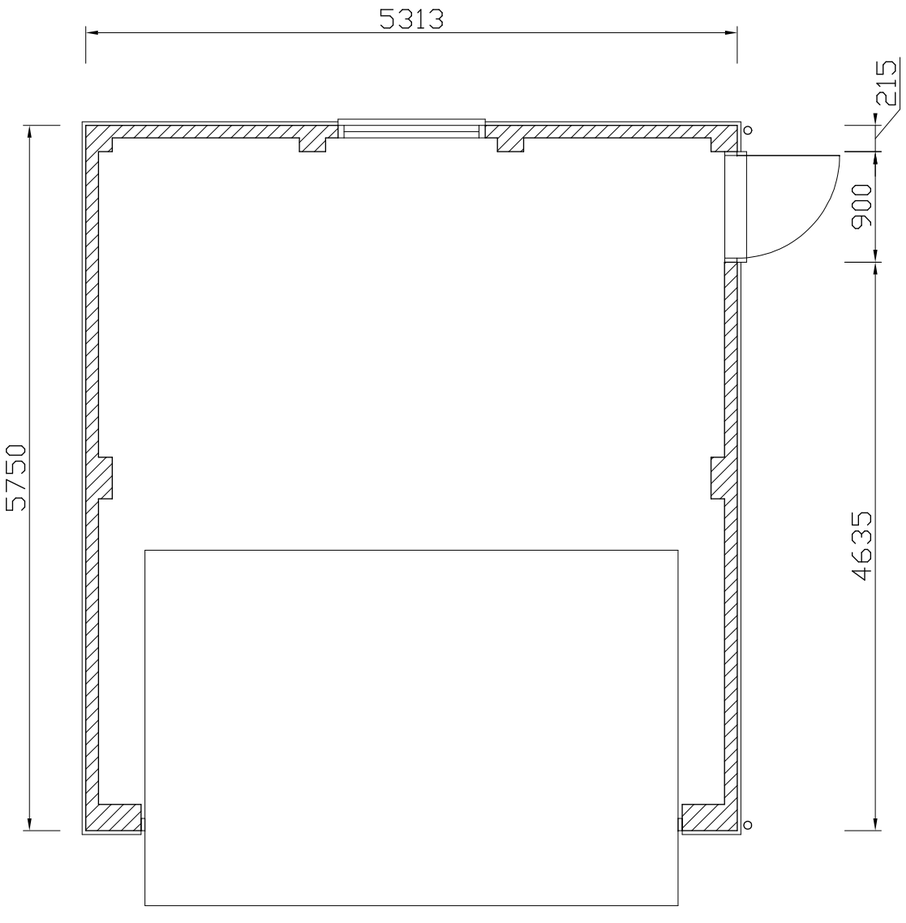

PLAN



RESIDENTIAL DEVELOPMENT
ON LAND AT R/O HILL TOP,
PUDDING LANE, BARLEY,
HERTS SG8 8JX

MRS M JUSTICE

GARAGE PLAN

1:50 & 100 @ A3
JUS/17/04a