


Proposed windows designs

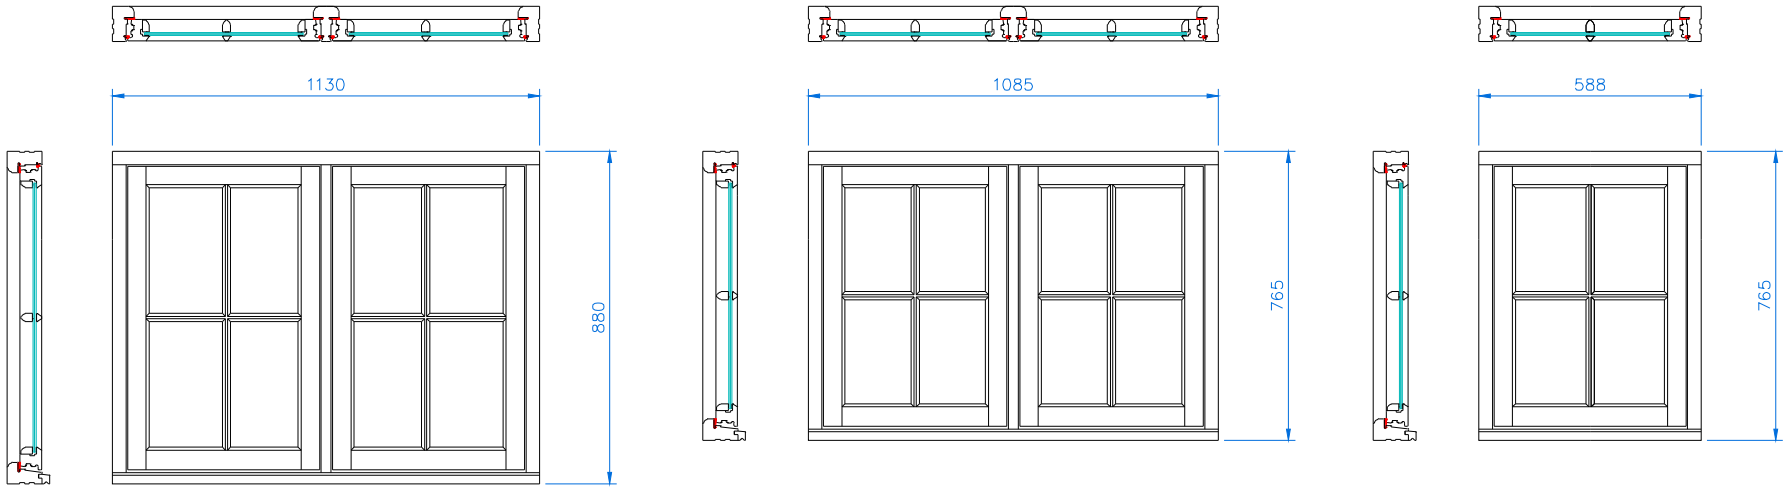

Notes:

Product:
Heritage Slim Flush Casement Window

Timber: Engineered Redwood, Sapele sill
Colour Inside: RAL 9016
Colour Outside frame: RAL 9005
Colour Outside sash: RAL 9016

Glass: VACUUM GLASS 8.15 mm
Glass colour: Clear
Georgian bars: 22 mm

The proposed design is a like-for-like replacement of the existing windows, carefully crafted to match the building's period appearance. Each new window mirrors the original, featuring black-painted timber frames and Georgian panes to faithfully recreate the traditional aesthetic. By retaining the same grid pattern and slender profiles, the new windows seamlessly blend into the historical facade, ensuring that the visual integrity of the property remains untouched.

This meticulous approach respects the original craftsmanship and detail, allowing the new windows to harmonize with the building's architectural heritage while subtly improving performance. The design preserves the character of the property, offering a refined update that honors its timeless appeal.

Description:
Proposed windows designs



44 Mill Road
Cambridge
CB1 2AS
info@schnauber.co.uk
www.schnauber.co.uk

Client: Mrs Judith Cameron
2 Crown Cottages,
Kings Walden, Hitchin
SG4 8LU

Customer ID number: 001058

Drawing number: sch - 1	Revision: 1
Scale: 1:20 @ A3	Date: 05 12 2024