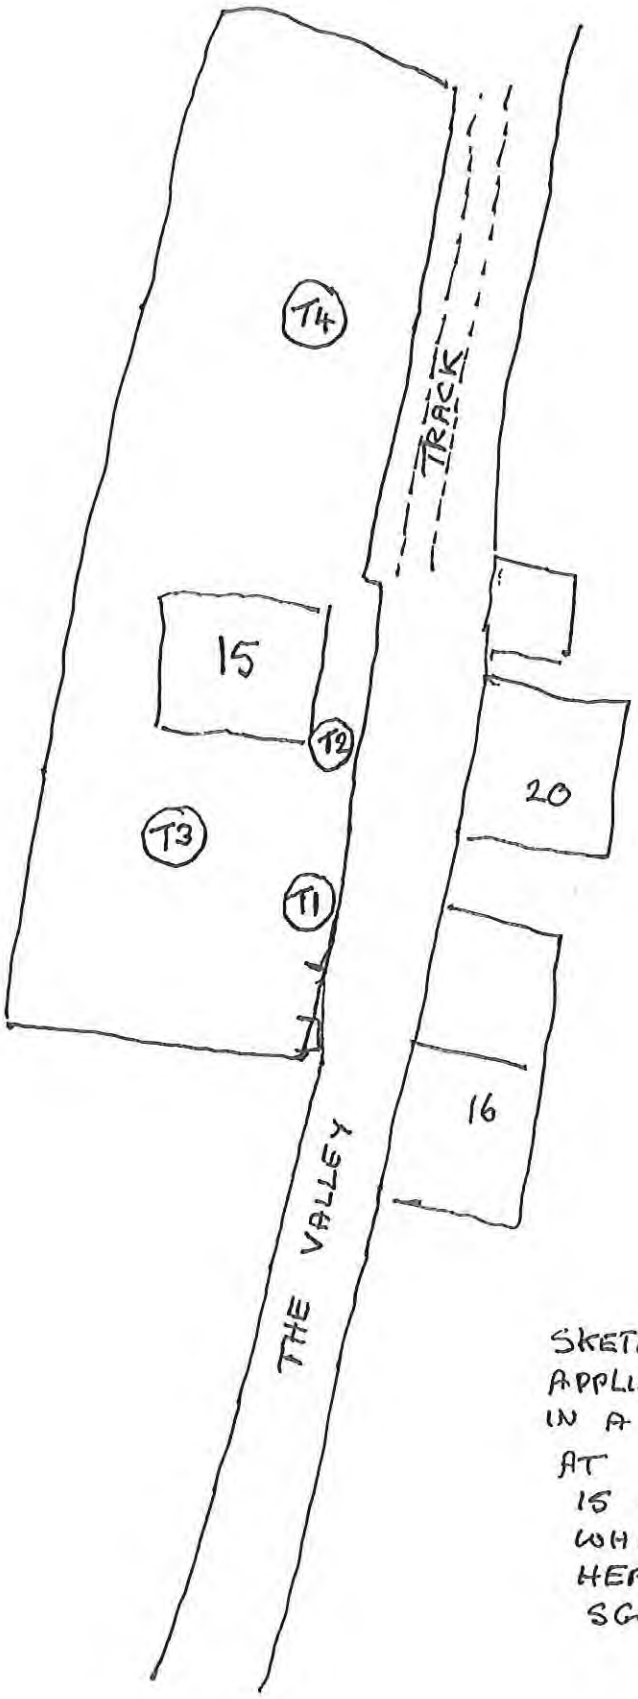

SKETCH PLAN RE.
APPLICATION FOR TREE WORKS
IN A CONSERVATION AREA
AT
15 THE VALLEY
WHITWELL
HERTS
SG4 8BN