


Ordnance Survey, (c) Crown Copyright 2022. All rights reserved. Licence number 100029432

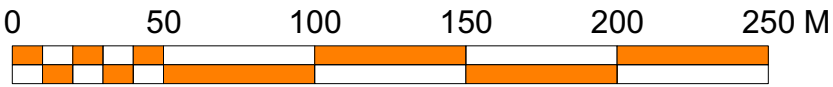

Notes:

No.	Date:	Revision Notes:	Initials:



DP Architects
The Old Brewery Tap, 3 Shitburn Street, Watlington, Oxfordshire, OX49 5BU
Tel: 01491 613 066 Email: mail@dparchitects.co.uk

Client	Knight Developments		
Project	Residential Development Bibbsworth Hall Farm Bibbs Hall Lane, Ayot St Lawrence, Hitchin SG4 8EN		

Drawing		
Site Location Plan		

Scale 1:2500 @A2	Dwg No. 22 BIBB SL01	Revision
Drawn HFC		
Date 10.06.22	Status	PLANNING