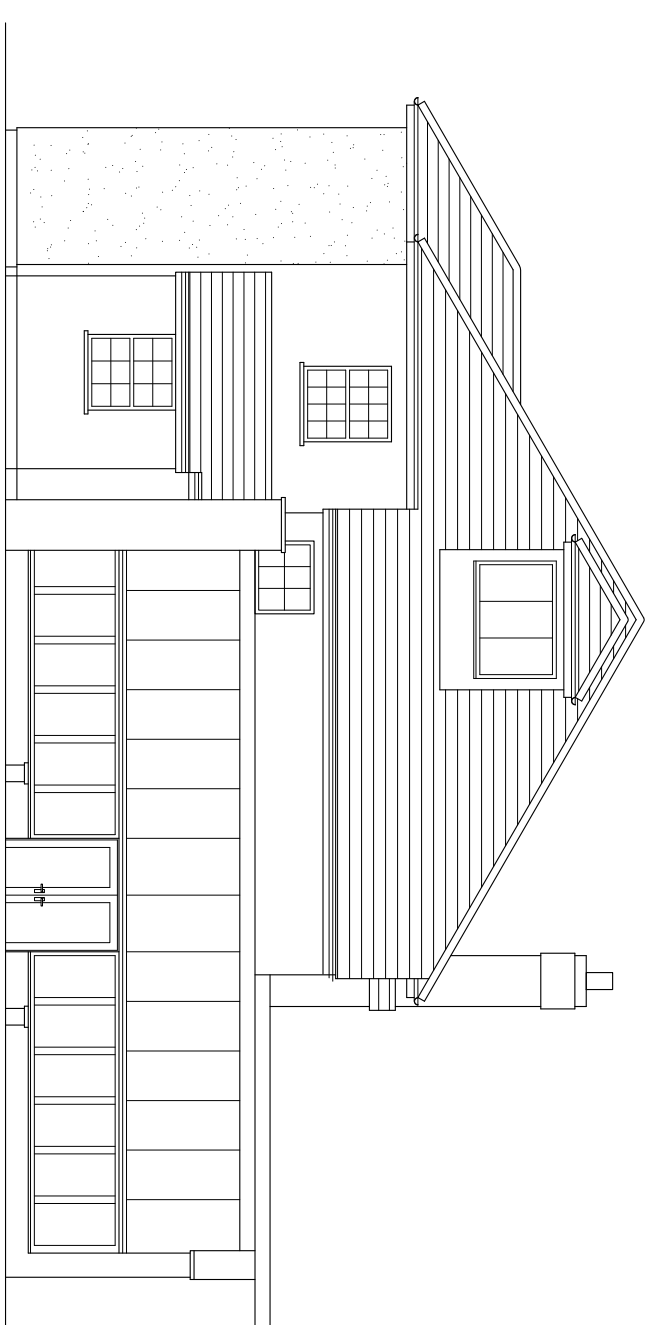
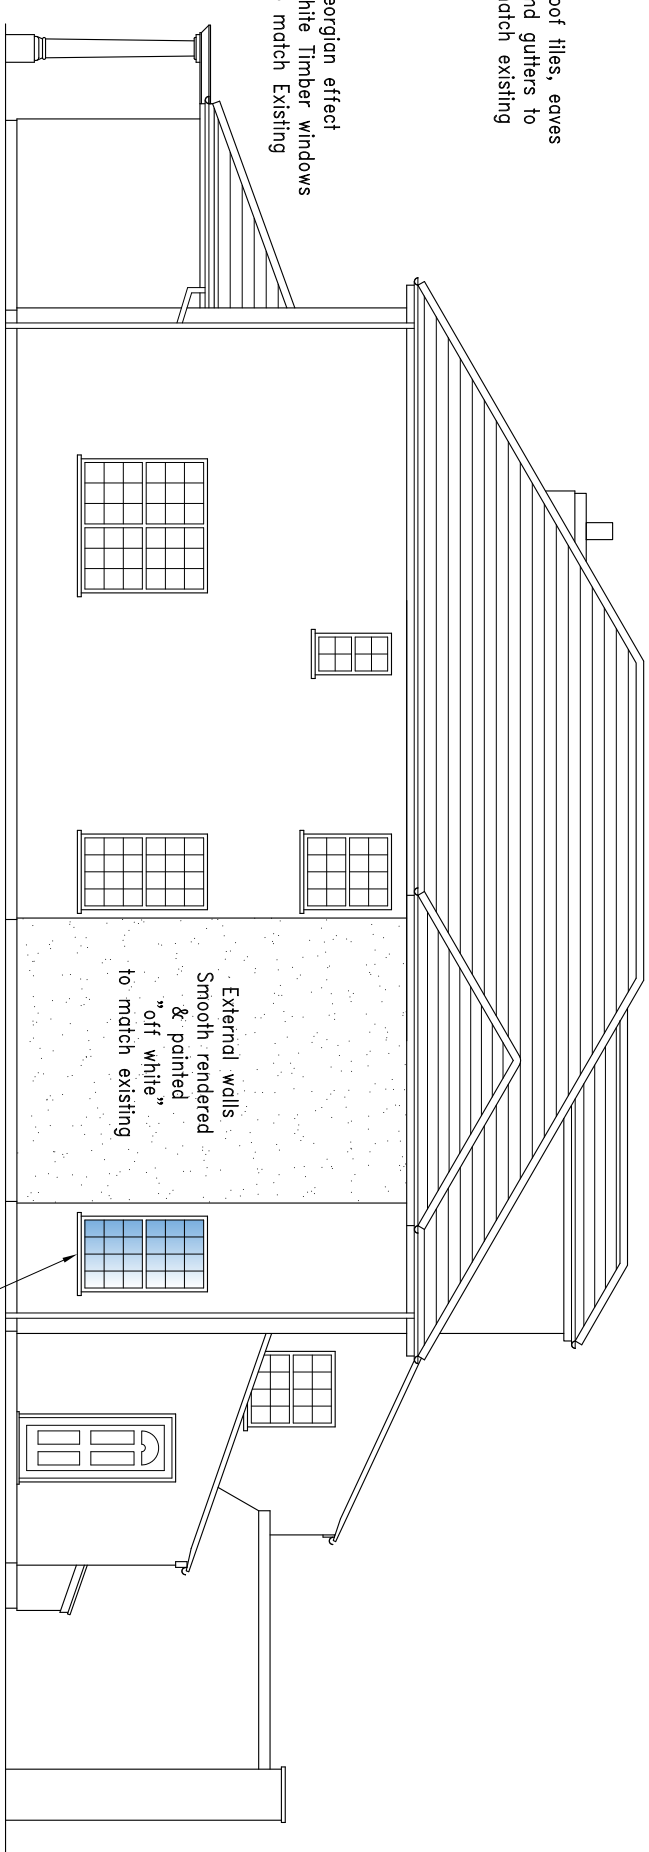
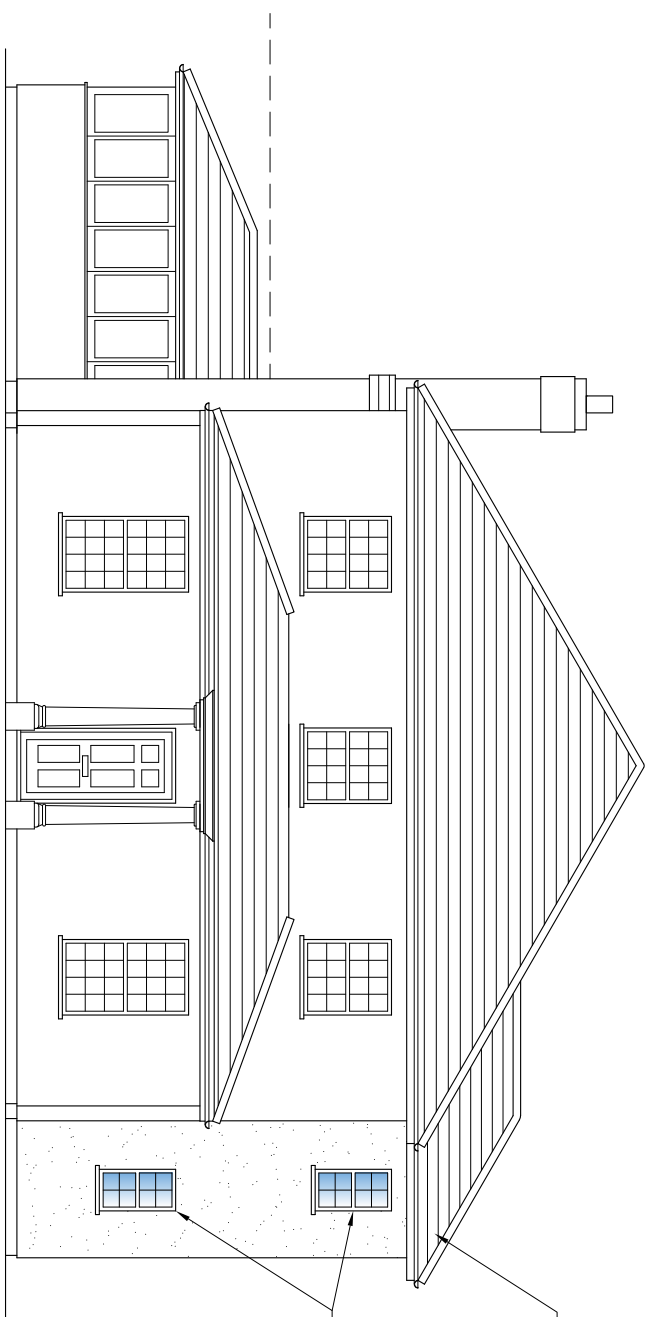
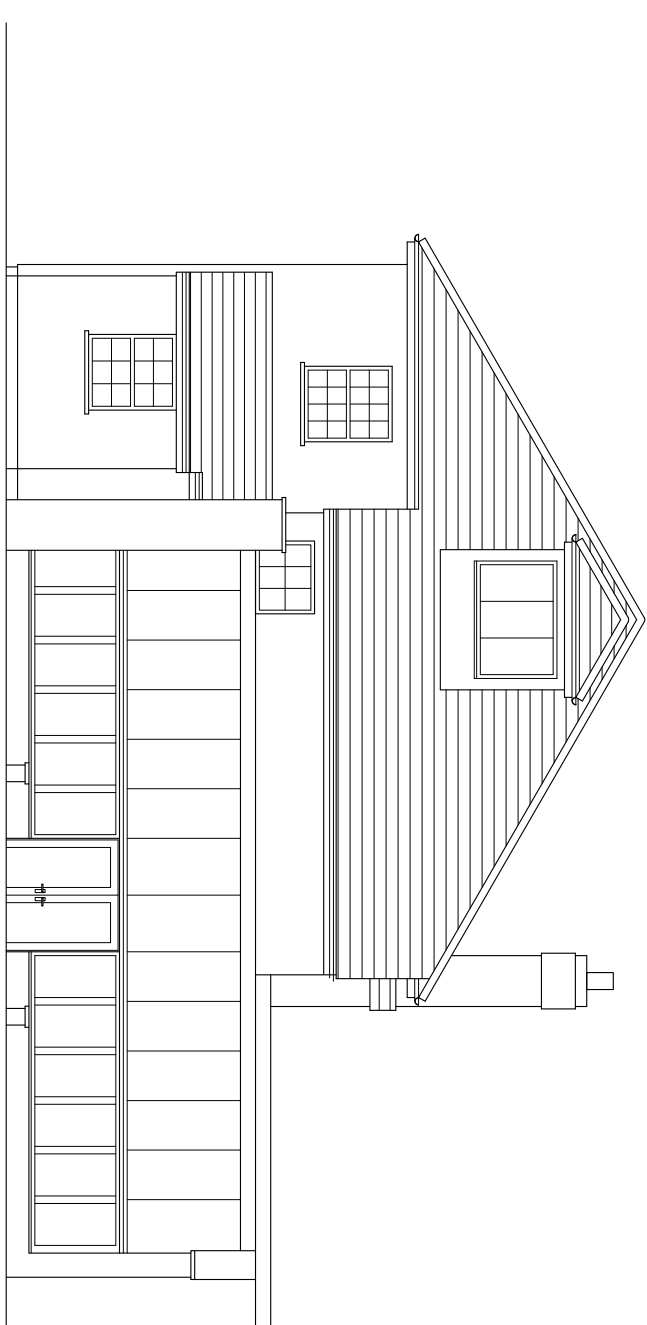
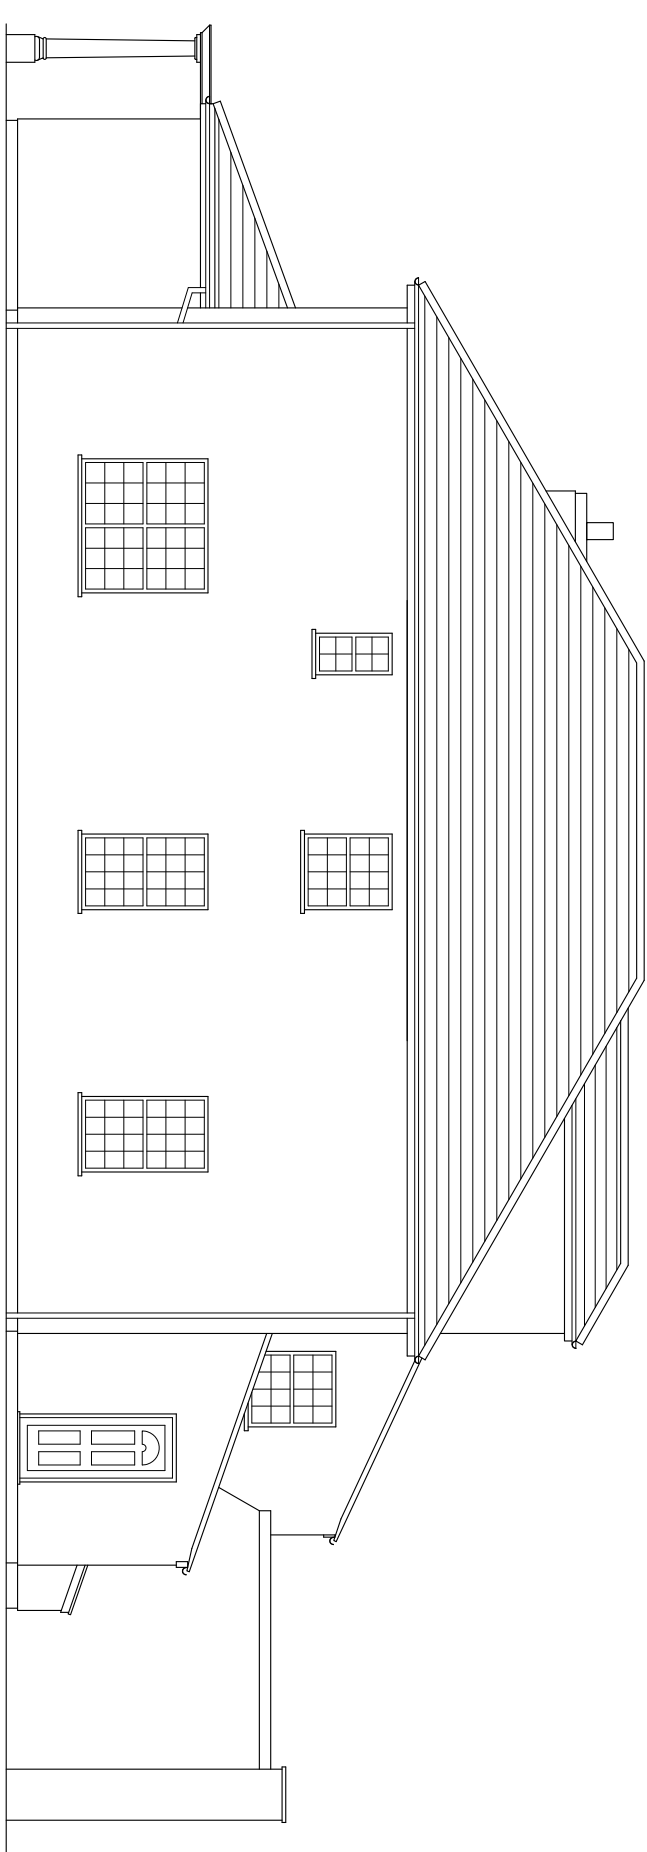
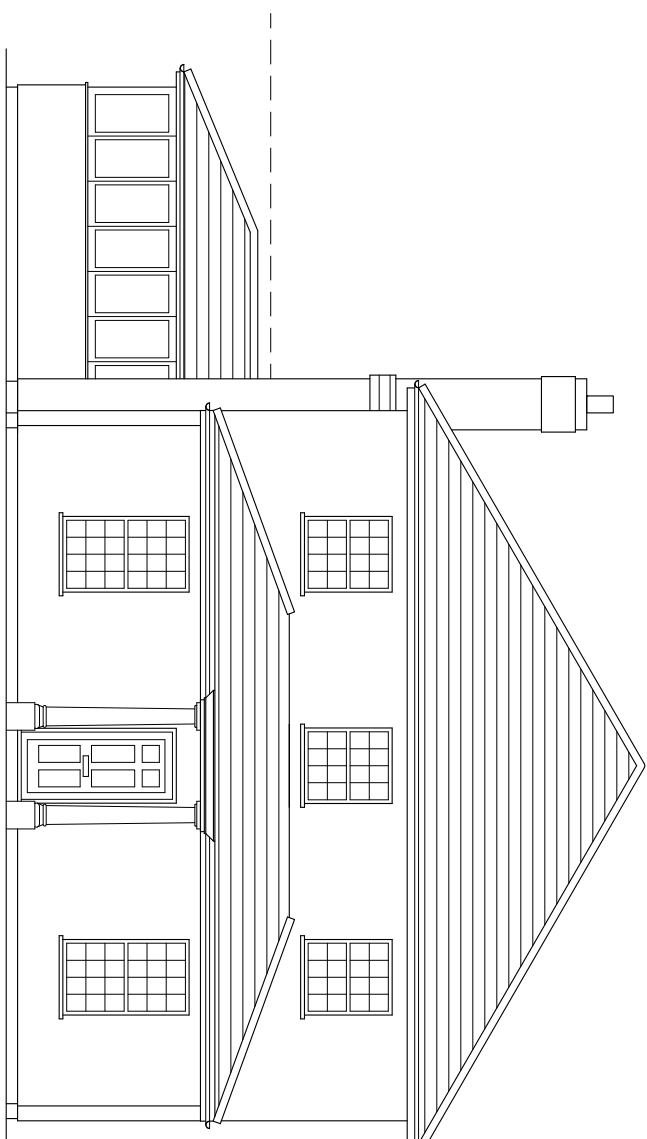


AAC Design			
Architectural Design Specialists			
Title			
Proposed Two Storey Side Extension			
Detail			
Elevations - Existing & Proposed			
Property			
The Garden House, Puteridge Park, Near Luton, Herts, LU2 8LD			
Client		Drawing size	
Mr & Mrs Horsted		A1	
Scale s:		Rev	
1:100		Date: Nov 2024	
Sheet		Drawing No.	
3 of 3		0773-3	
3rd ANGLE		A	