
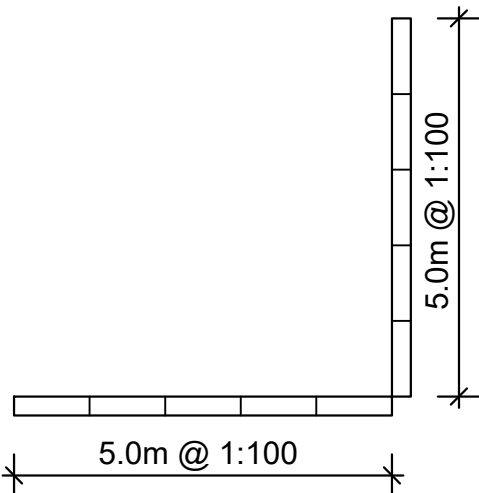
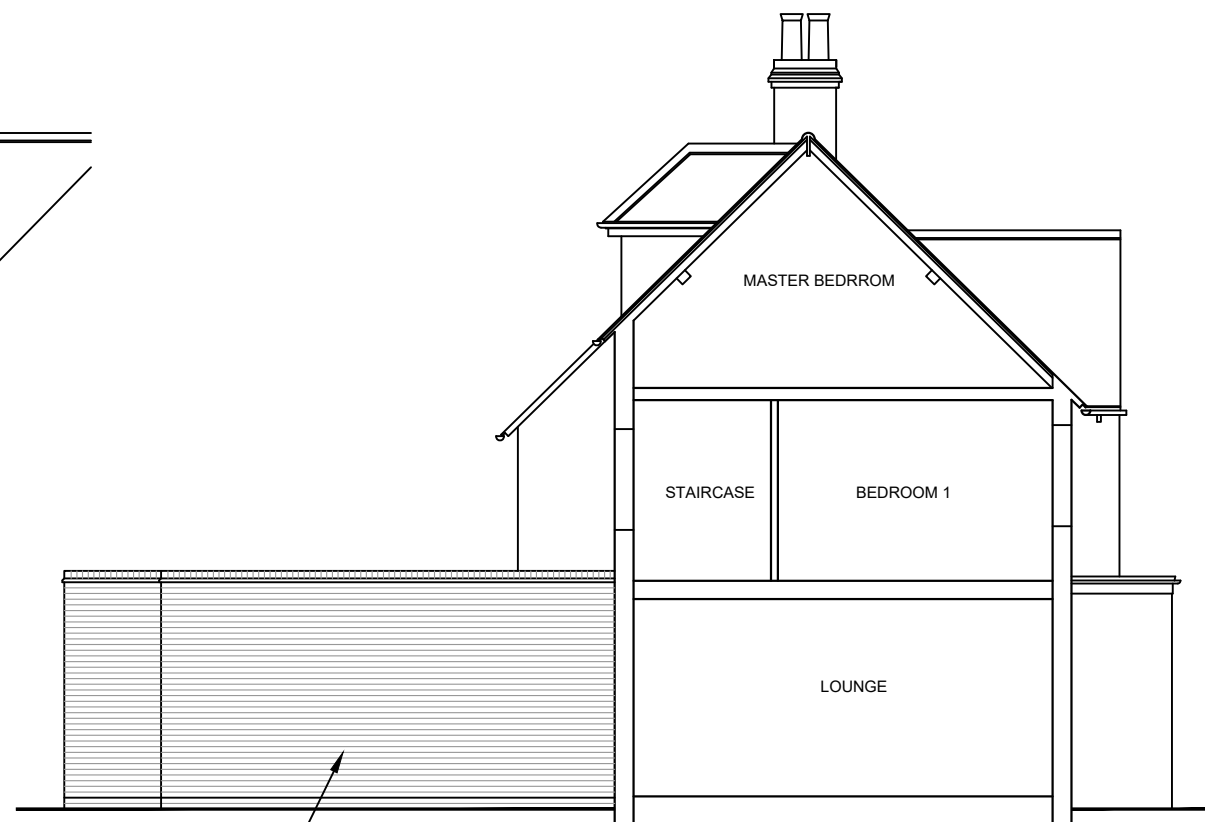


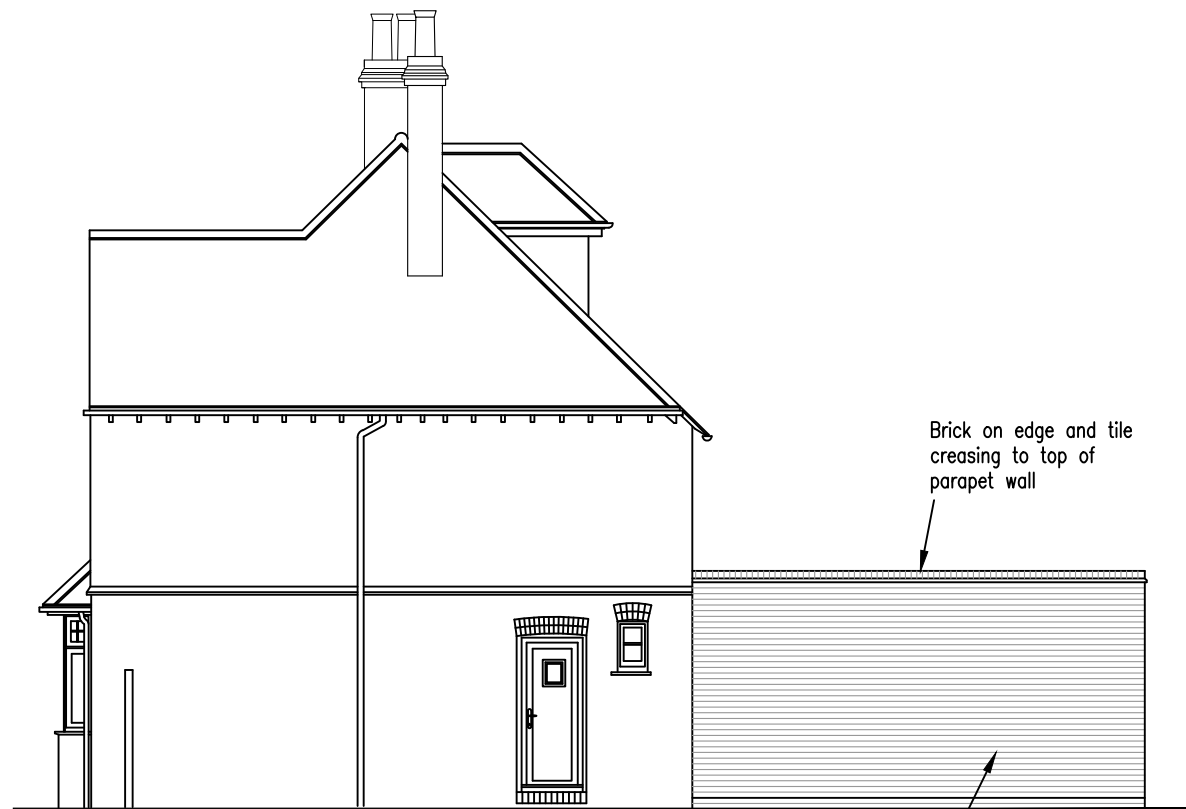

Rev.	Description.	Date.
------	--------------	-------

AT Design (Welwyn) Ltd Architectual Design Services 30c High Street, Welwyn, Herts AL6 9EQ Tel: 07931703297 - email: adamtrigg@hotmail.com		
---	--	--

Title; Proposed rear extension and loft conversion 9 Watton Road, Knebworth Hertfordshire, SG3 6AH Proposed elevations

Scale : 1:100 at A3 Date : May 2025	Drawn by: AT
--	--------------

Drg.No: AT1266-24
