
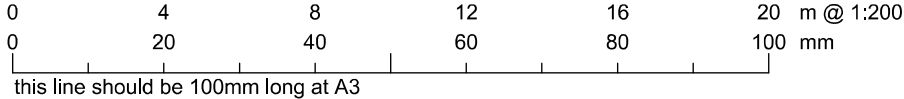


- 1 Check All Dimensions On Site
- 2 For Construction Purposes Do Not Scale
- 3 All Dimensions in Millimetres

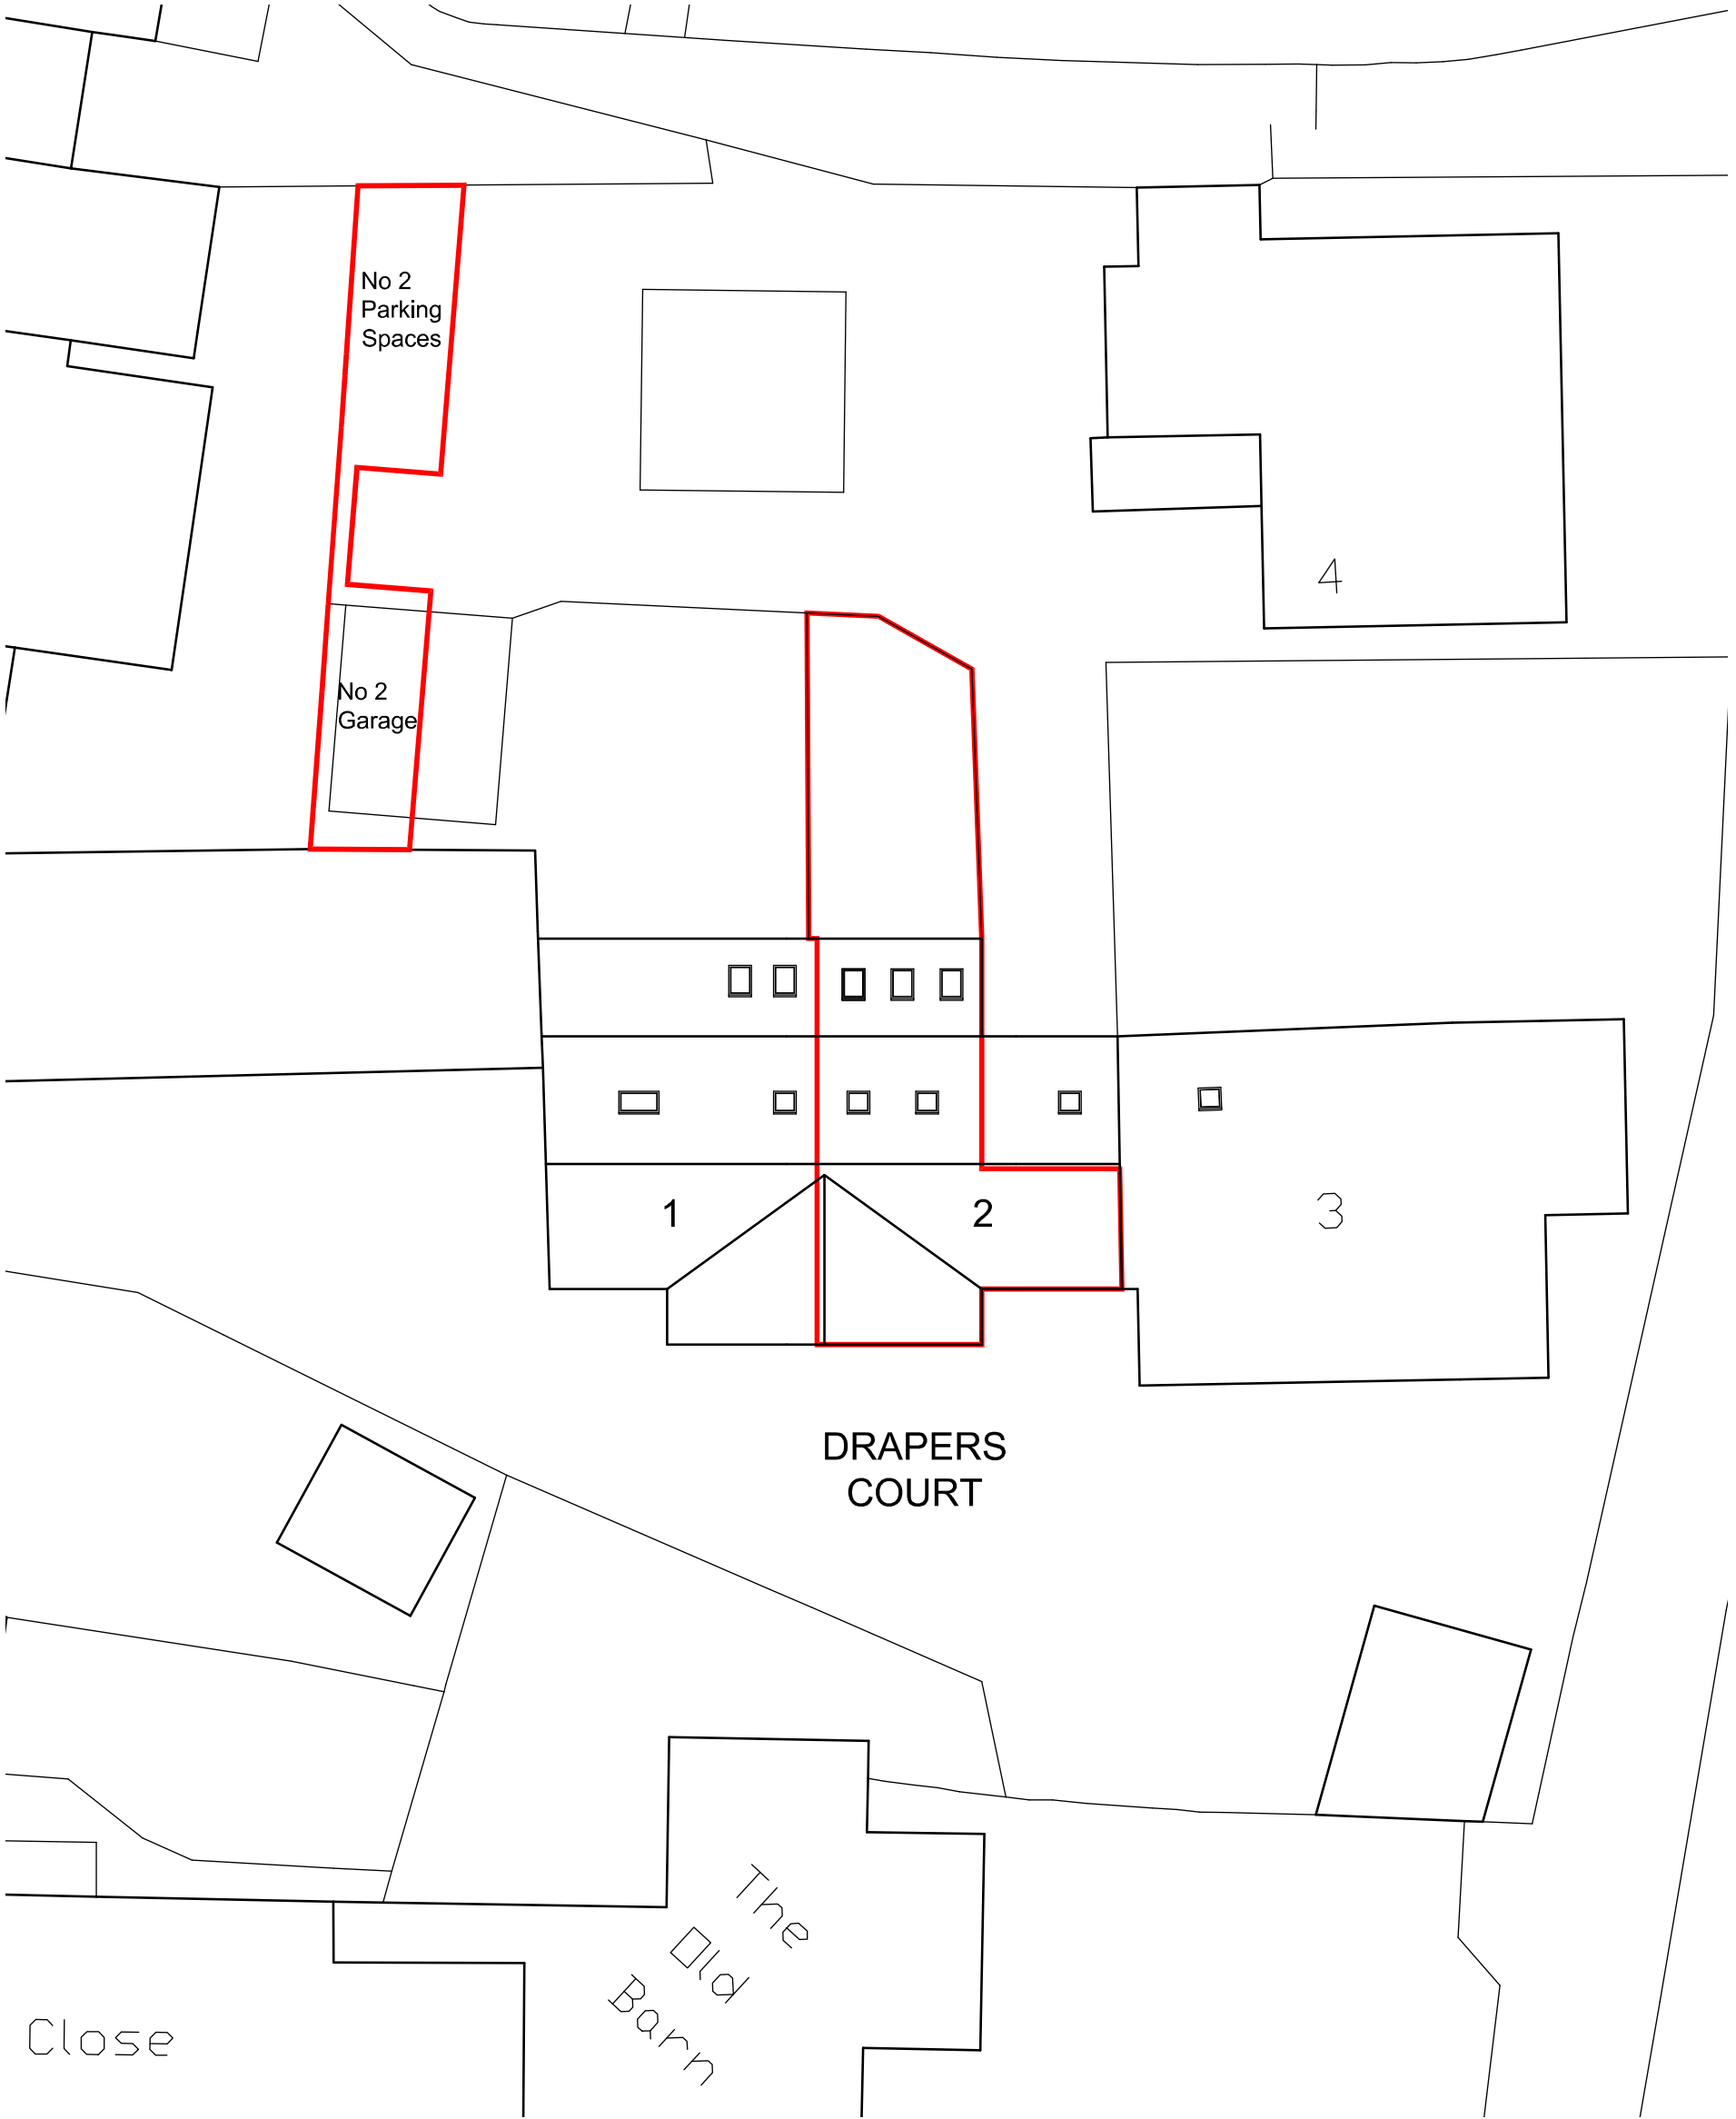

Rev. - - -

Rev. Date Description

Project
Proposed Attic Conversion at
2 Drapers Court, High Street
Baldock, SG7 6BG

Drawing Title:
Site & Block Plan as Proposed

Aubrey Technical Services ©
Architectural Design Consultants Telephone 01442 247935
"The Loft" 61A Belswains Lane Hemel Hempstead Herts HP3 9PP

Date:

Jan 25

Scale:

1:200 @ A3

Drawing No:

0664/13

Rev. -