


- 1 Check All Dimensions On Site
- 2 For Construction Purposes Do Not Scale
- 3 All Dimensions in Millimetres

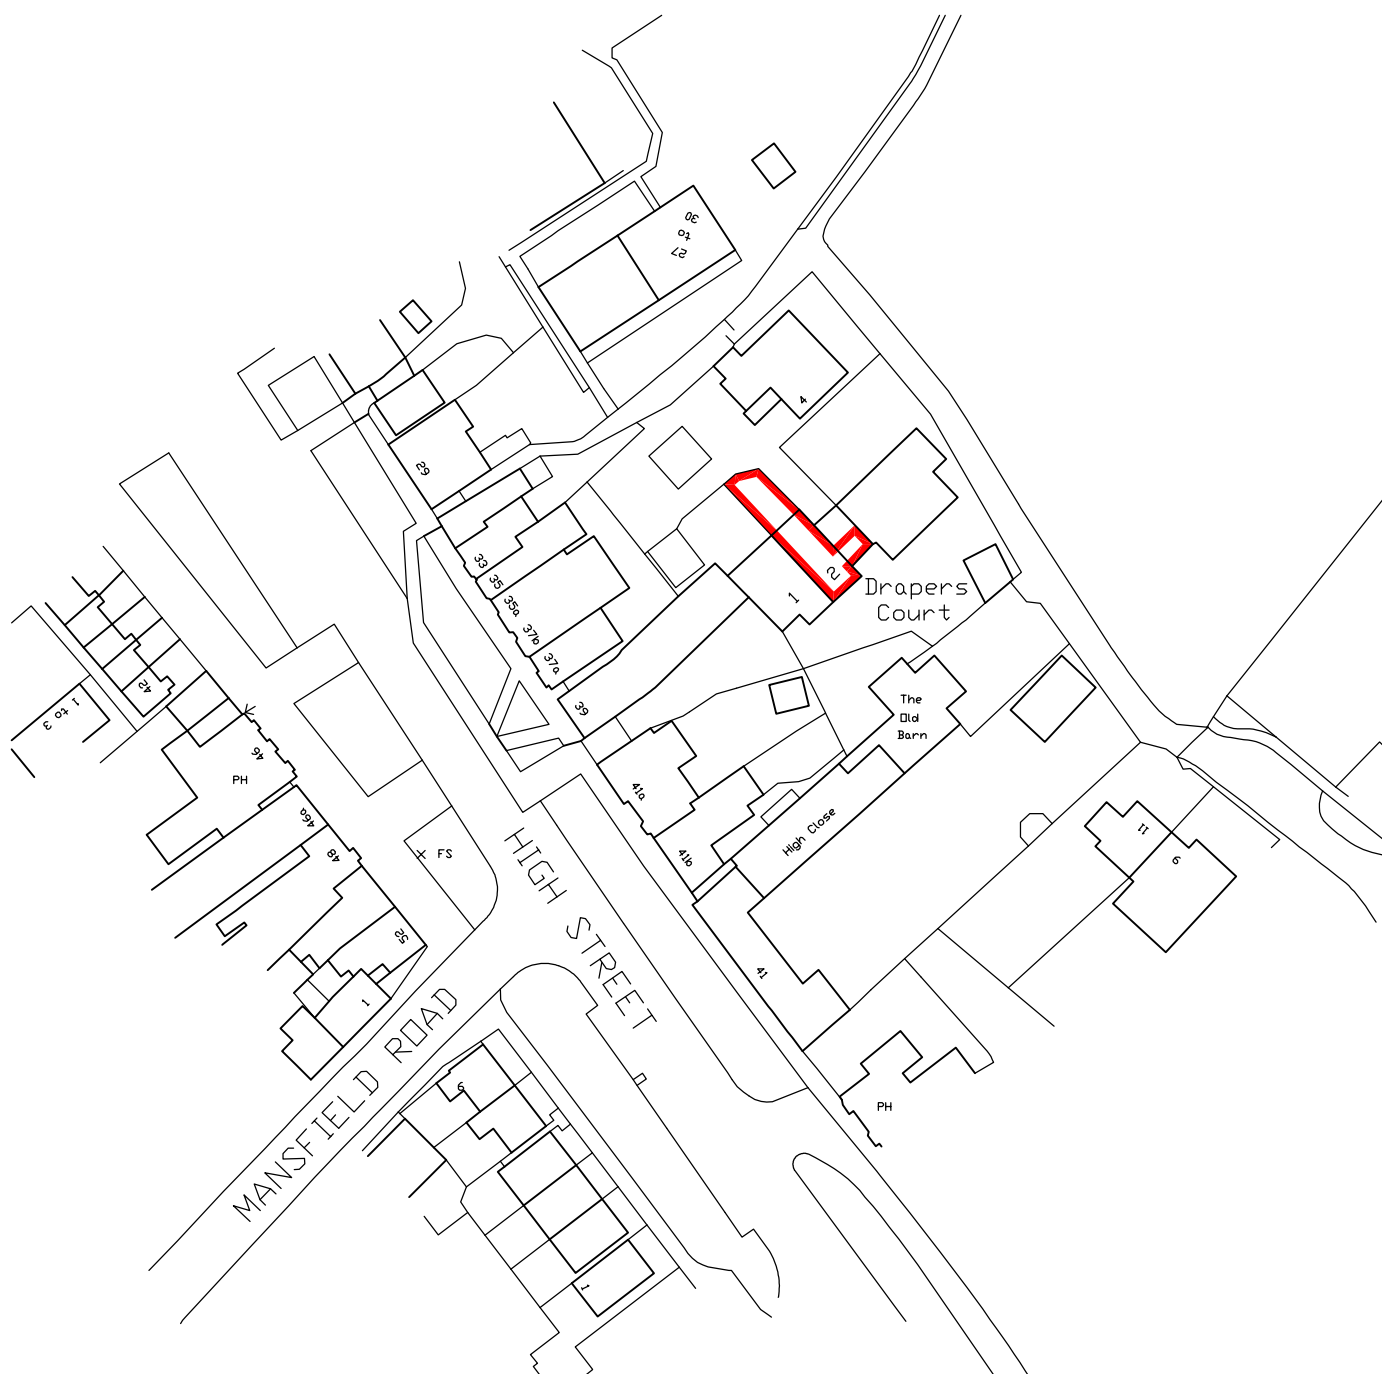

0 20 40 50 m @ 1:1000
 0 20 40 50 mm
 this line should be 50mm long at A4

Project 2 Drapers Court, High Street Baldock, SG7 6BG	Date: Dec 24
Drawing Title: Location Plan Based on OS map with permission	Scale: 1:1000 @ A4
Aubrey Technical Services © Architectural Design Consultants Telephone 01442 247935 'The Loft' 61A Belswains Lane Hemel Hempstead Herts HP3 9PP	Drawing No: 0664/LP