

FRONT ELEVATION



SIDE ELEVATION

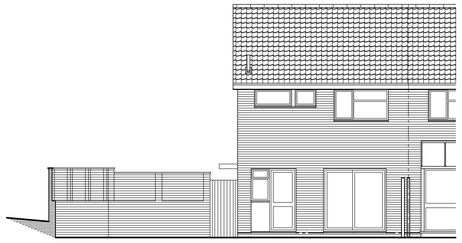

REAR ELEVATION

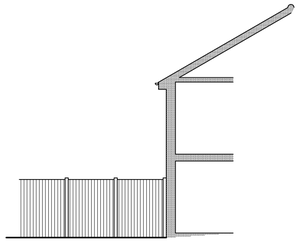

SIDE ELEVATION FROM No 7



20 0 20 40 60 80 100

Metres

LOCATION PLAN 1:1250

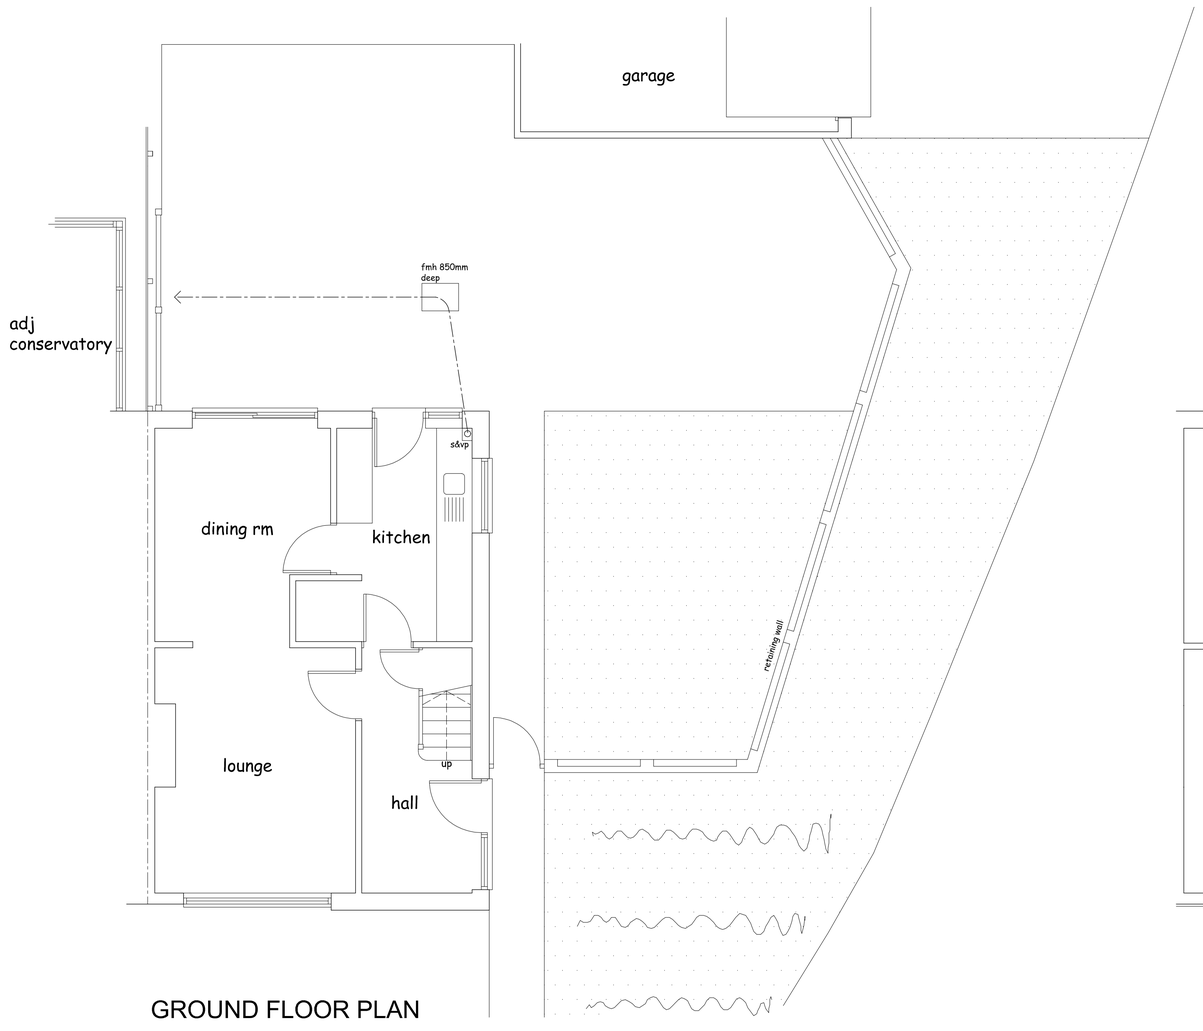

GROUND FLOOR PLAN

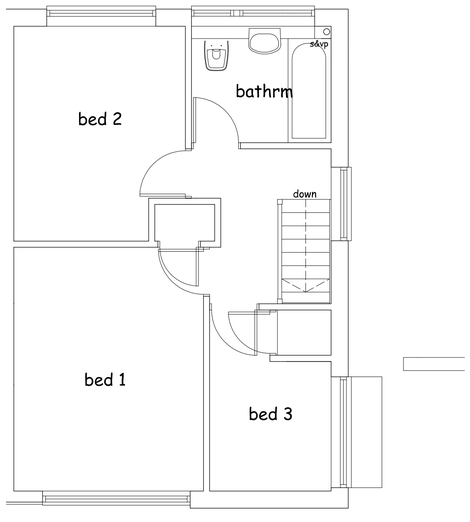

FIRST FLOOR PLAN

0 1 2 3 4 5

Metres

No.	Date	Revision	Initial

Project

PROPOSED EXTENSION TO No 9 WESTBURY CLOSE, HITCHIN, HERTS SG5 2NS

Client

MR S AULAK

Drawing

EXISTING PLAN

Scale 1:50 & 1:100 @ A1 · Drawn C.R

Checked · Date Dec 17

Drawing No.

AUL/17/01

This drawing and design is copyright and must not be reproduced in part or in whole without prior written consent. Contractors must verify all dimensions on site before commencing work