

FRONT ELEVATION



SIDE ELEVATION



REAR ELEVATION

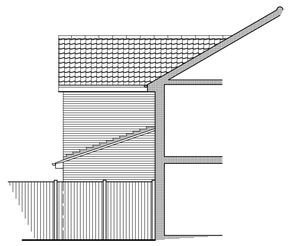

SIDE ELEVATION FROM No 7

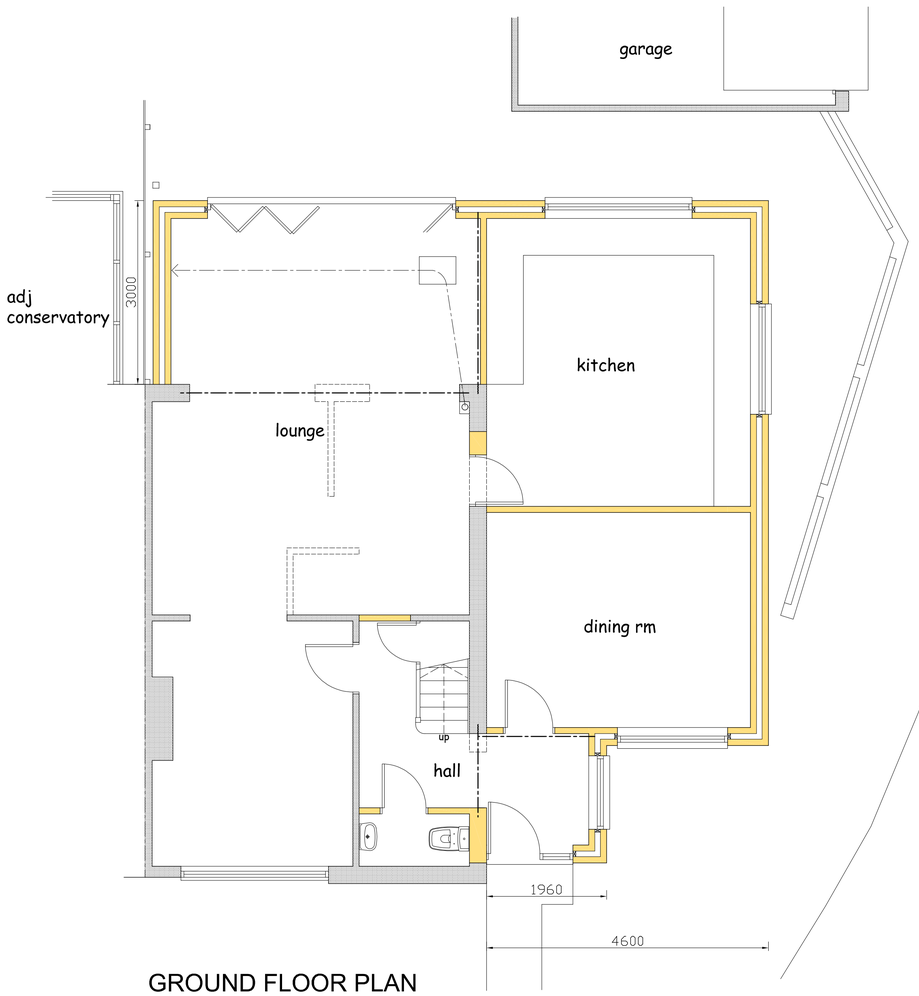

GROUND FLOOR PLAN

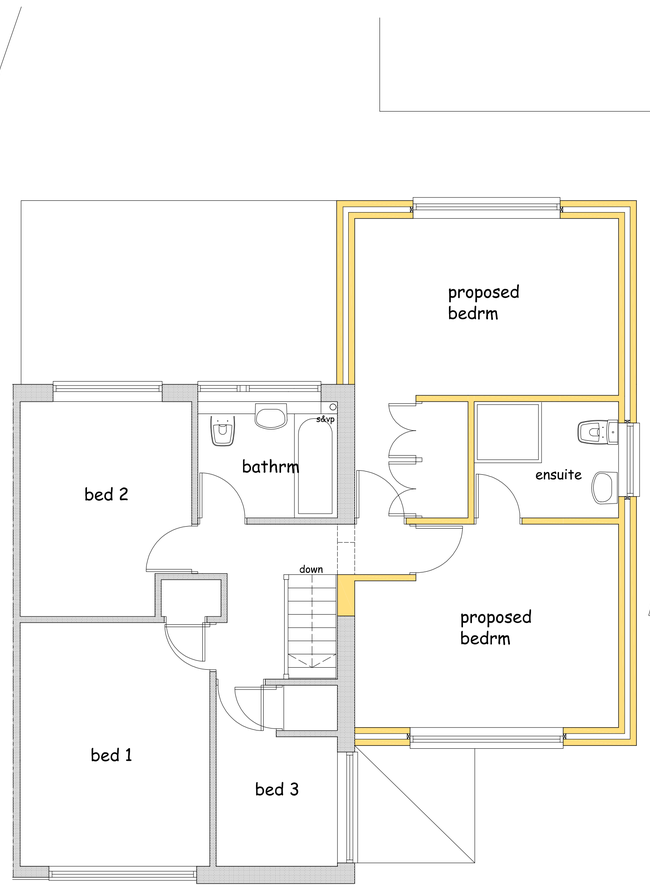

FIRST FLOOR PLAN

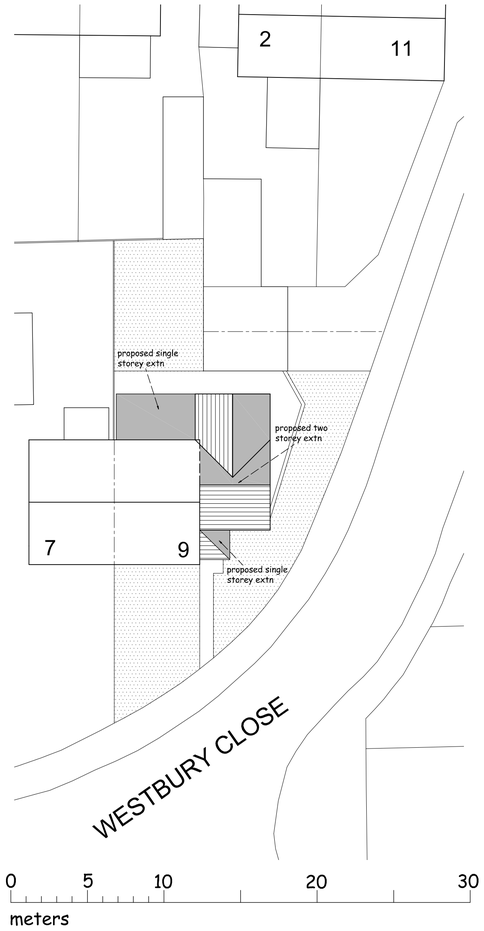

SITE PLAN 1:200

No.	Date	Revision	Initial

Project

PROPOSED EXTENSION TO No 9 WESTBURY CLOSE, HITCHIN, HERTS SG5 2NS

Client

MR S. AULAK

Drawing

PROPOSED PLAN

Scale 1:50 & 1:100 @ A1 · Drawn C.R

Checked · Date Dec 17

Drawing No.

AUL/17/02

This drawing and design is copyright and must not be reproduced in part or in whole without prior written consent. Contractors must verify all dimensions on site before commencing work

0 1 2 3 4 5
Metres