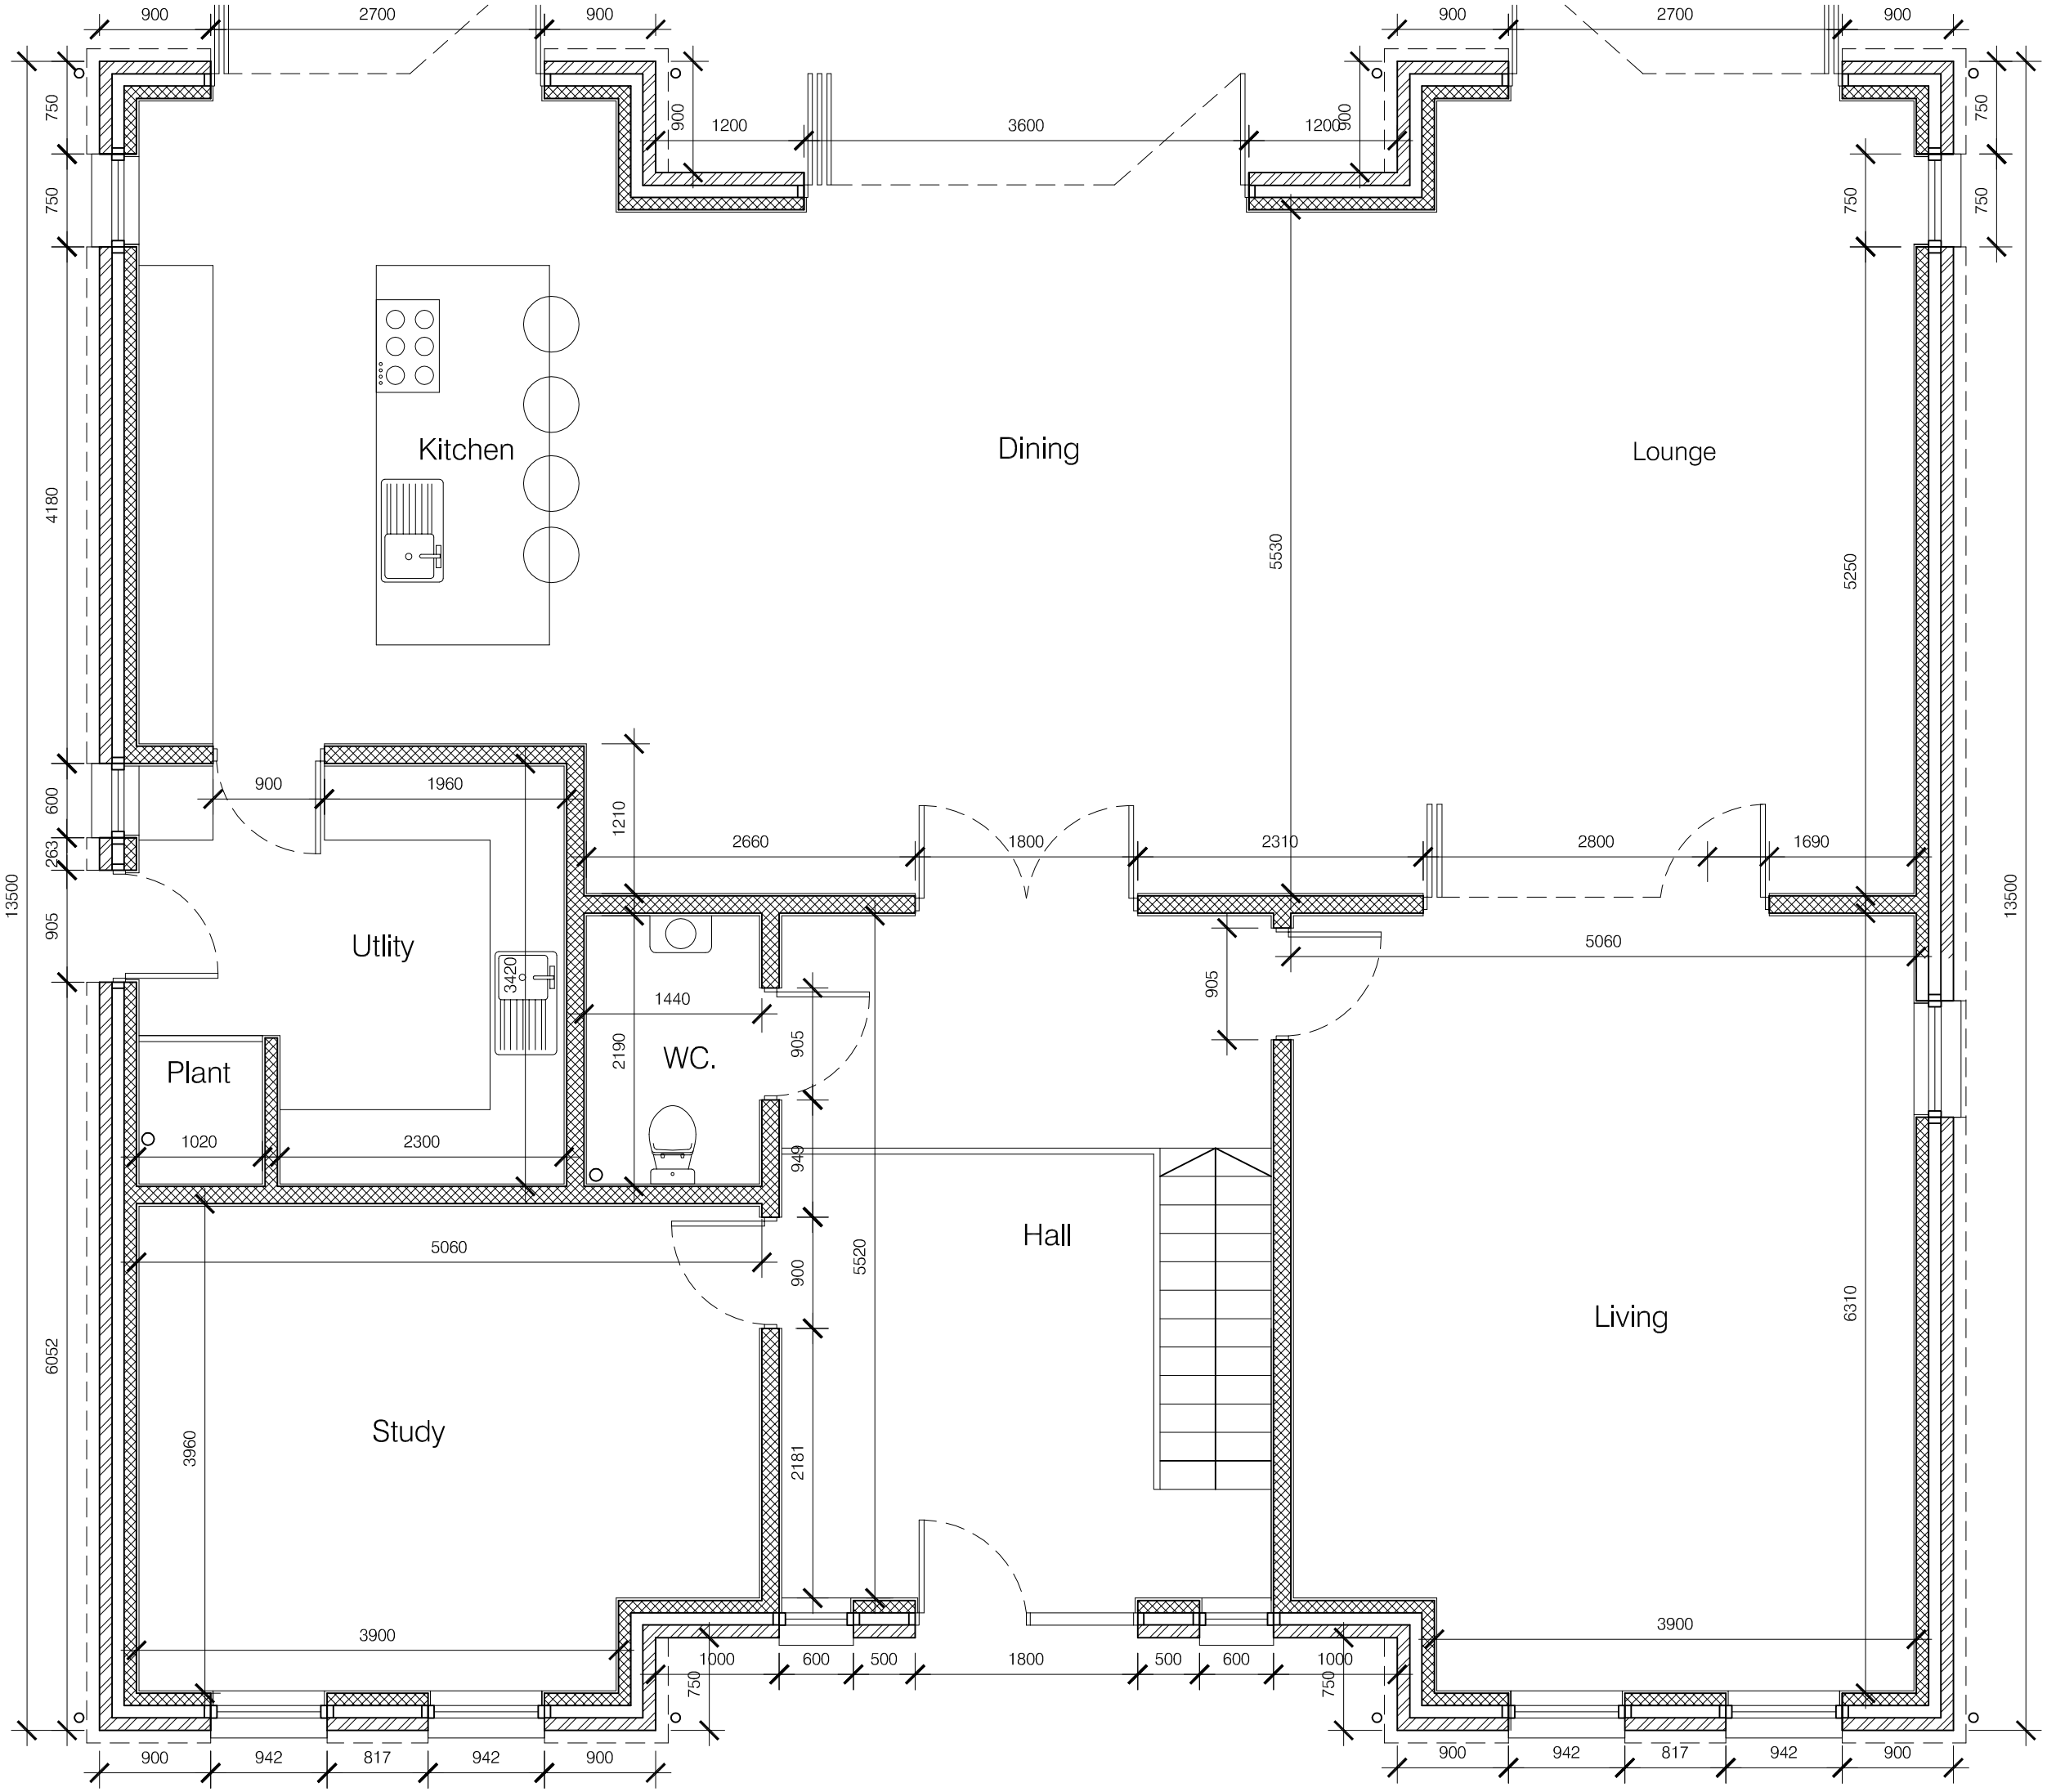

Notes :

Setting Out Dimensions;
All dimensions and levels shown on drawings to be checked prior to commencement of work, any discrepancies to be reported to the Architect.

Subject to Building Control Approval

Client to serve Party Wall Notice as required

This drawing is protected under © copy right

REdSHeDsign

LABC

preliminary

CONTRACT
New Dwelling,
Roseacre, Pirton Road, Holwell
Hertfordshire

DRAWING TITLE
Detailed Ground Floor Plan

SCALE	1:50@A3	DRAWING NUMBER	REVISION
DATE	July 2015	BR01	
DRAWN	JEI		
JOB NUMBER	GD-01		CHECKED BY

redshed design
47 Hoo Road
Meppershall
Bedfordshire
sg17 5lp

telephone: 01462 817075,07884008970
fax: 01462 817075
e-mail: james/karen@redsheddesign.co.uk
www.redsheddesign.co.uk