



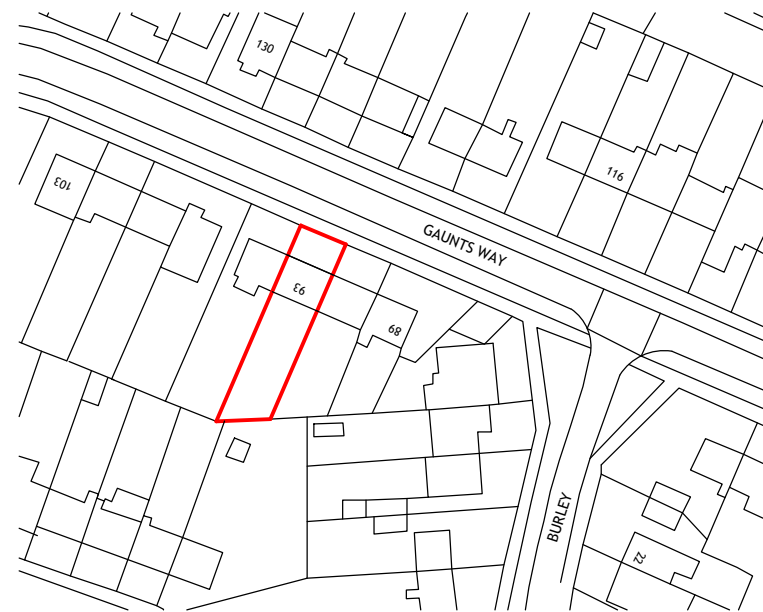


location plan
scale 1:1250

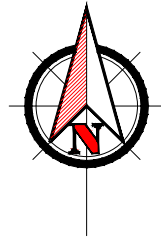

SCALE 1:1250



block plan
scale 1:500

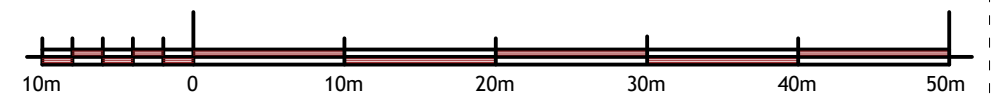

SCALE 1:500

plan & build

PH: 07816611144



shamshadali@hotmail.co.uk

ADDRESS: 93 GAUNTS WAY, LETCHWORTH GARDEN CITY SG6 4PP

TITLE: LOCATION AND BLOCK PLAN

PROJECT: SINGLE STOREY FRONT EXTENSION

DATE 12/03/2024

DWG NO. 04/04

DRAWN BY

SCALE

A3