



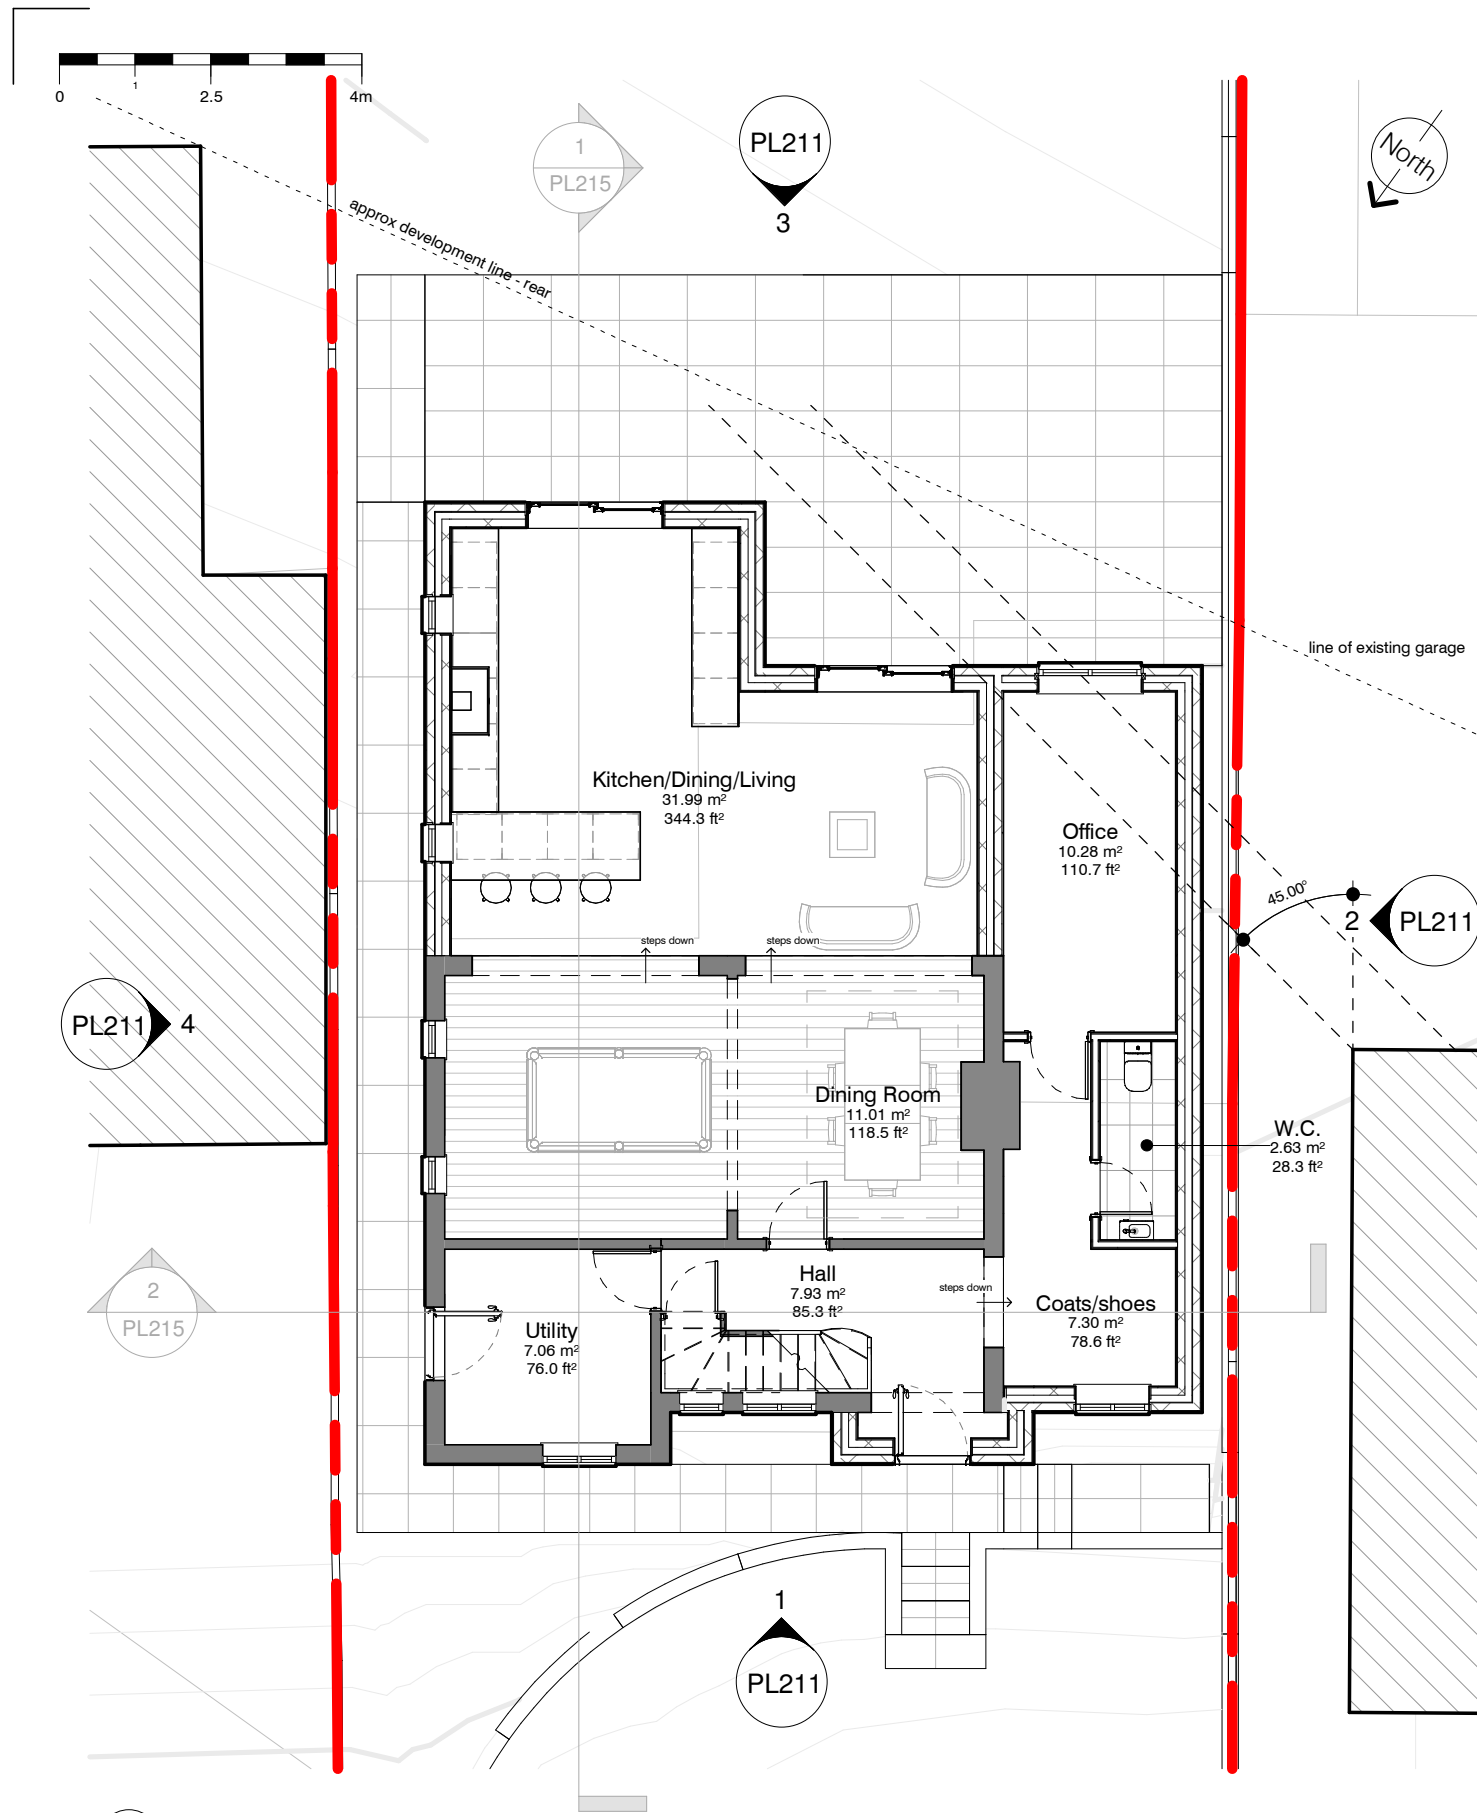

1 GROUND - Proposed A
1 : 100 @A3

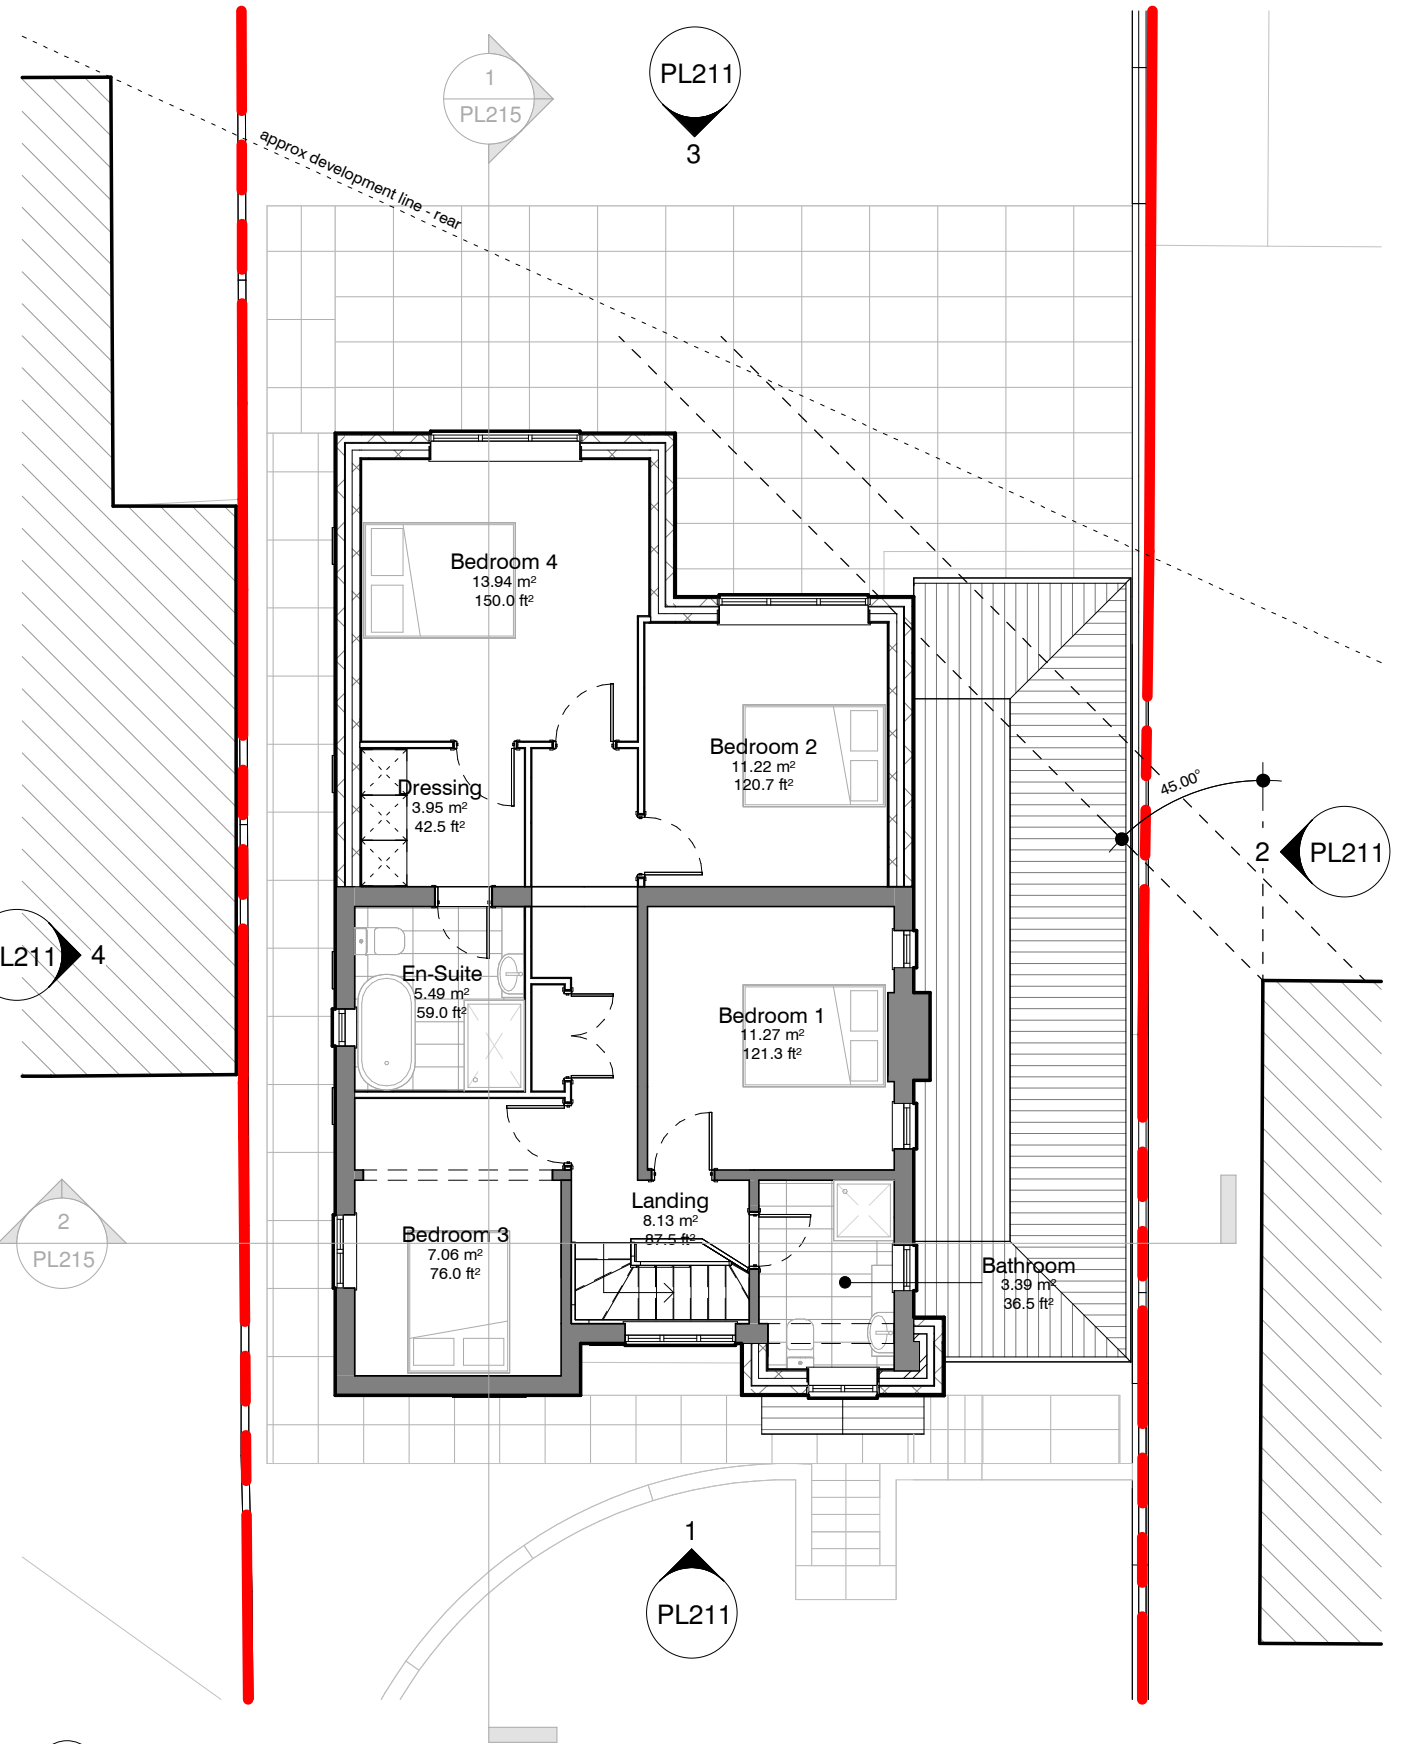

2 FIRST - Proposed A
1 : 100 @A3