


2 BLOCK PLAN (existing)
1 : 500 @A3

0 5 10 15 20m

Ordnance Survey ®
Ukmapcentre.com

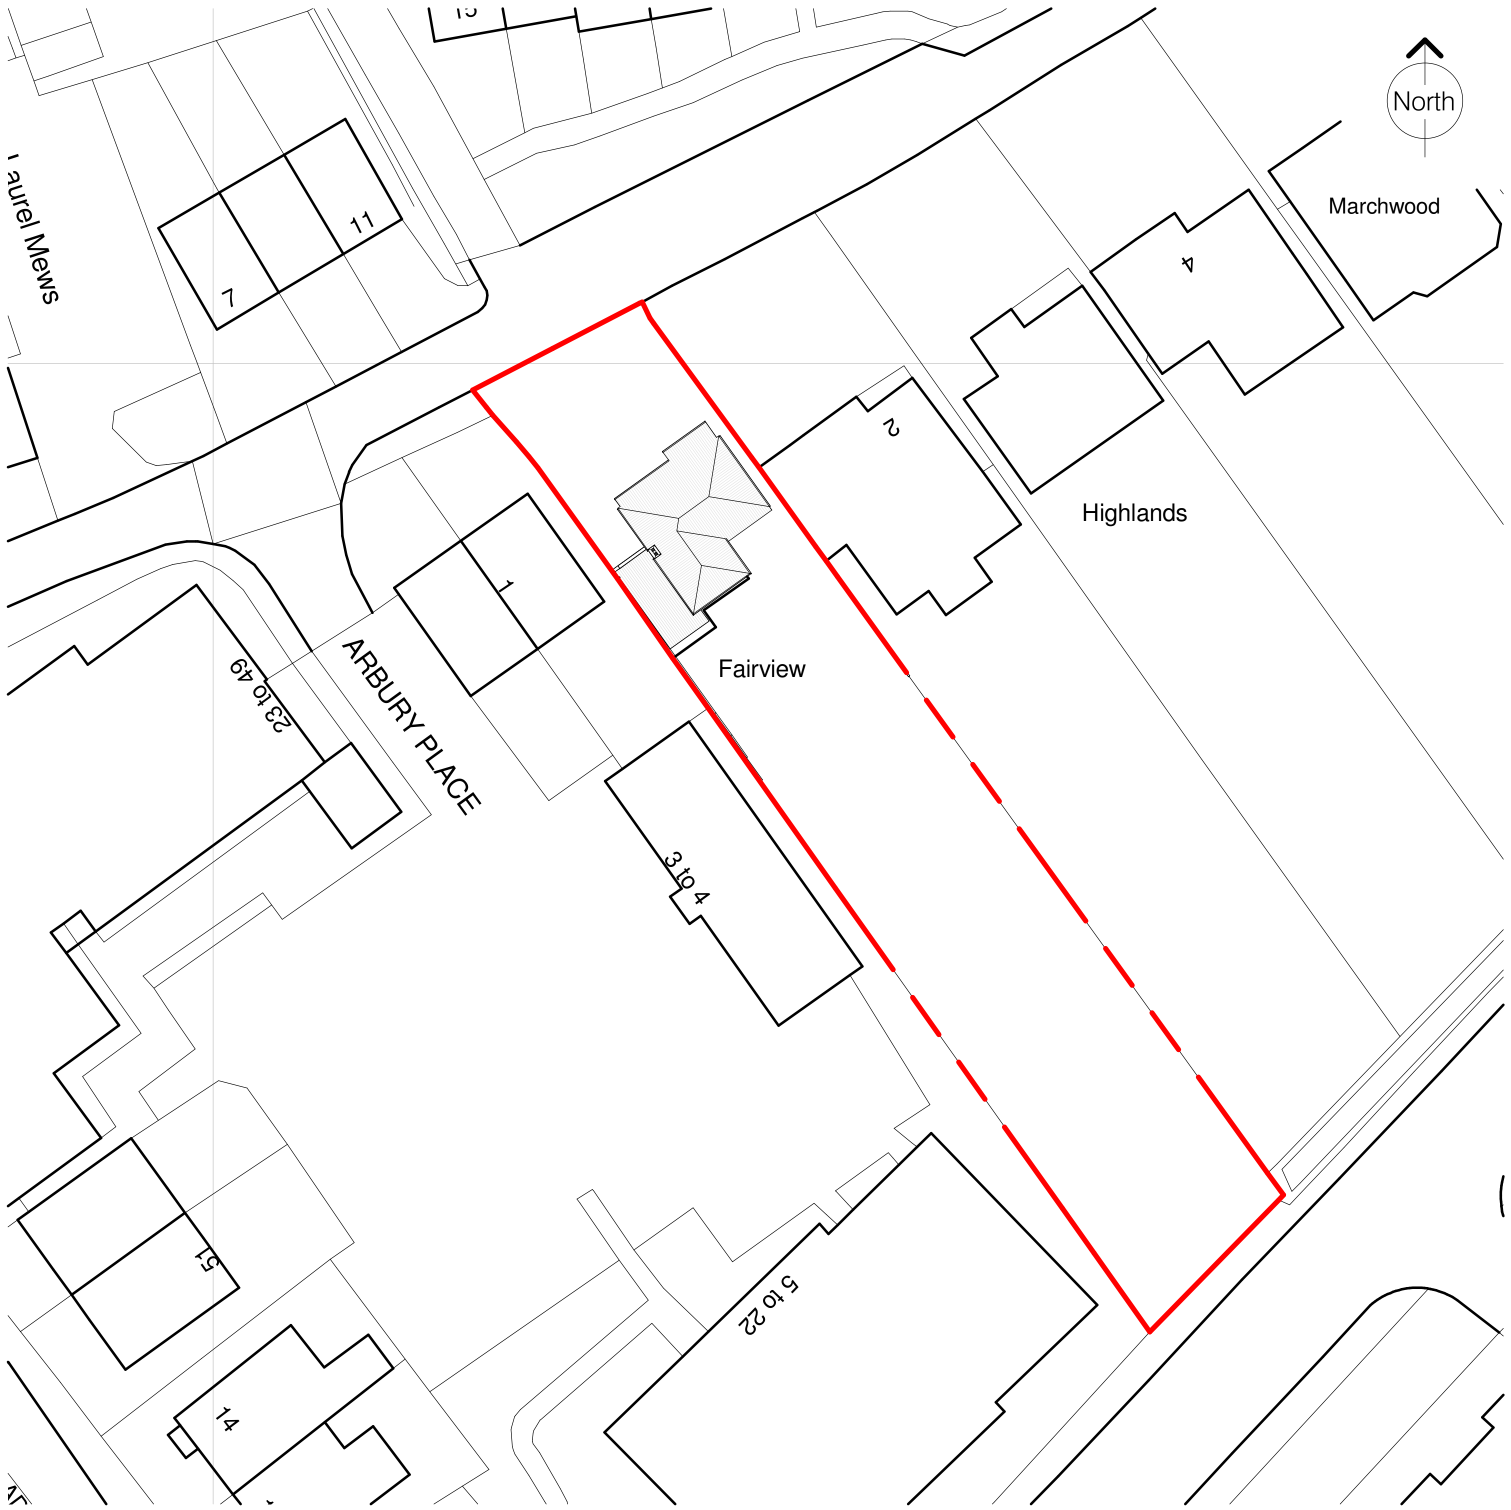

Serial number: 183464

©Crown copyright and database right 2020
Ordnance Survey licence 100048957
Reproduction in whole or in part is prohibited
without the prior permission of Ordnance Survey

10 0 10 20 30 40 50
metres

1 Location Plan
1 : 1250 @A3

0 25 50m

Client:	Title:	Project number:	Drawing number:	Revision:	Revisions:
Anna D'Onofrio	Location Plan	AD-2503	PL001	-	Rev Description Date
Address: Fairview, Icknield Way East, Baldock, SG7 5DE		Scale: As indicated@A3	Drawn by: Author	Date: 12/23/24	- PLANNING ISSUE 09.06.25
Sheet Size - A3	Status: PLANNING				

The copyright of this drawing is vested with the author and must not be copied or reproduced without consent. Figured dimensions only to be taken from this drawing. All contractors must visit the site and be responsible for checking all setting ouut dimensions and notifying the author of any discrepancies prior to any manufacture or construction work. Note this drawing will only be to scale at stated sheet size.

PicklePlanning

1 Sale Drive-
Baldock-SG7 6NS
07843238113
pickleplanning@gmail.com
www.pickleplanning.co.uk