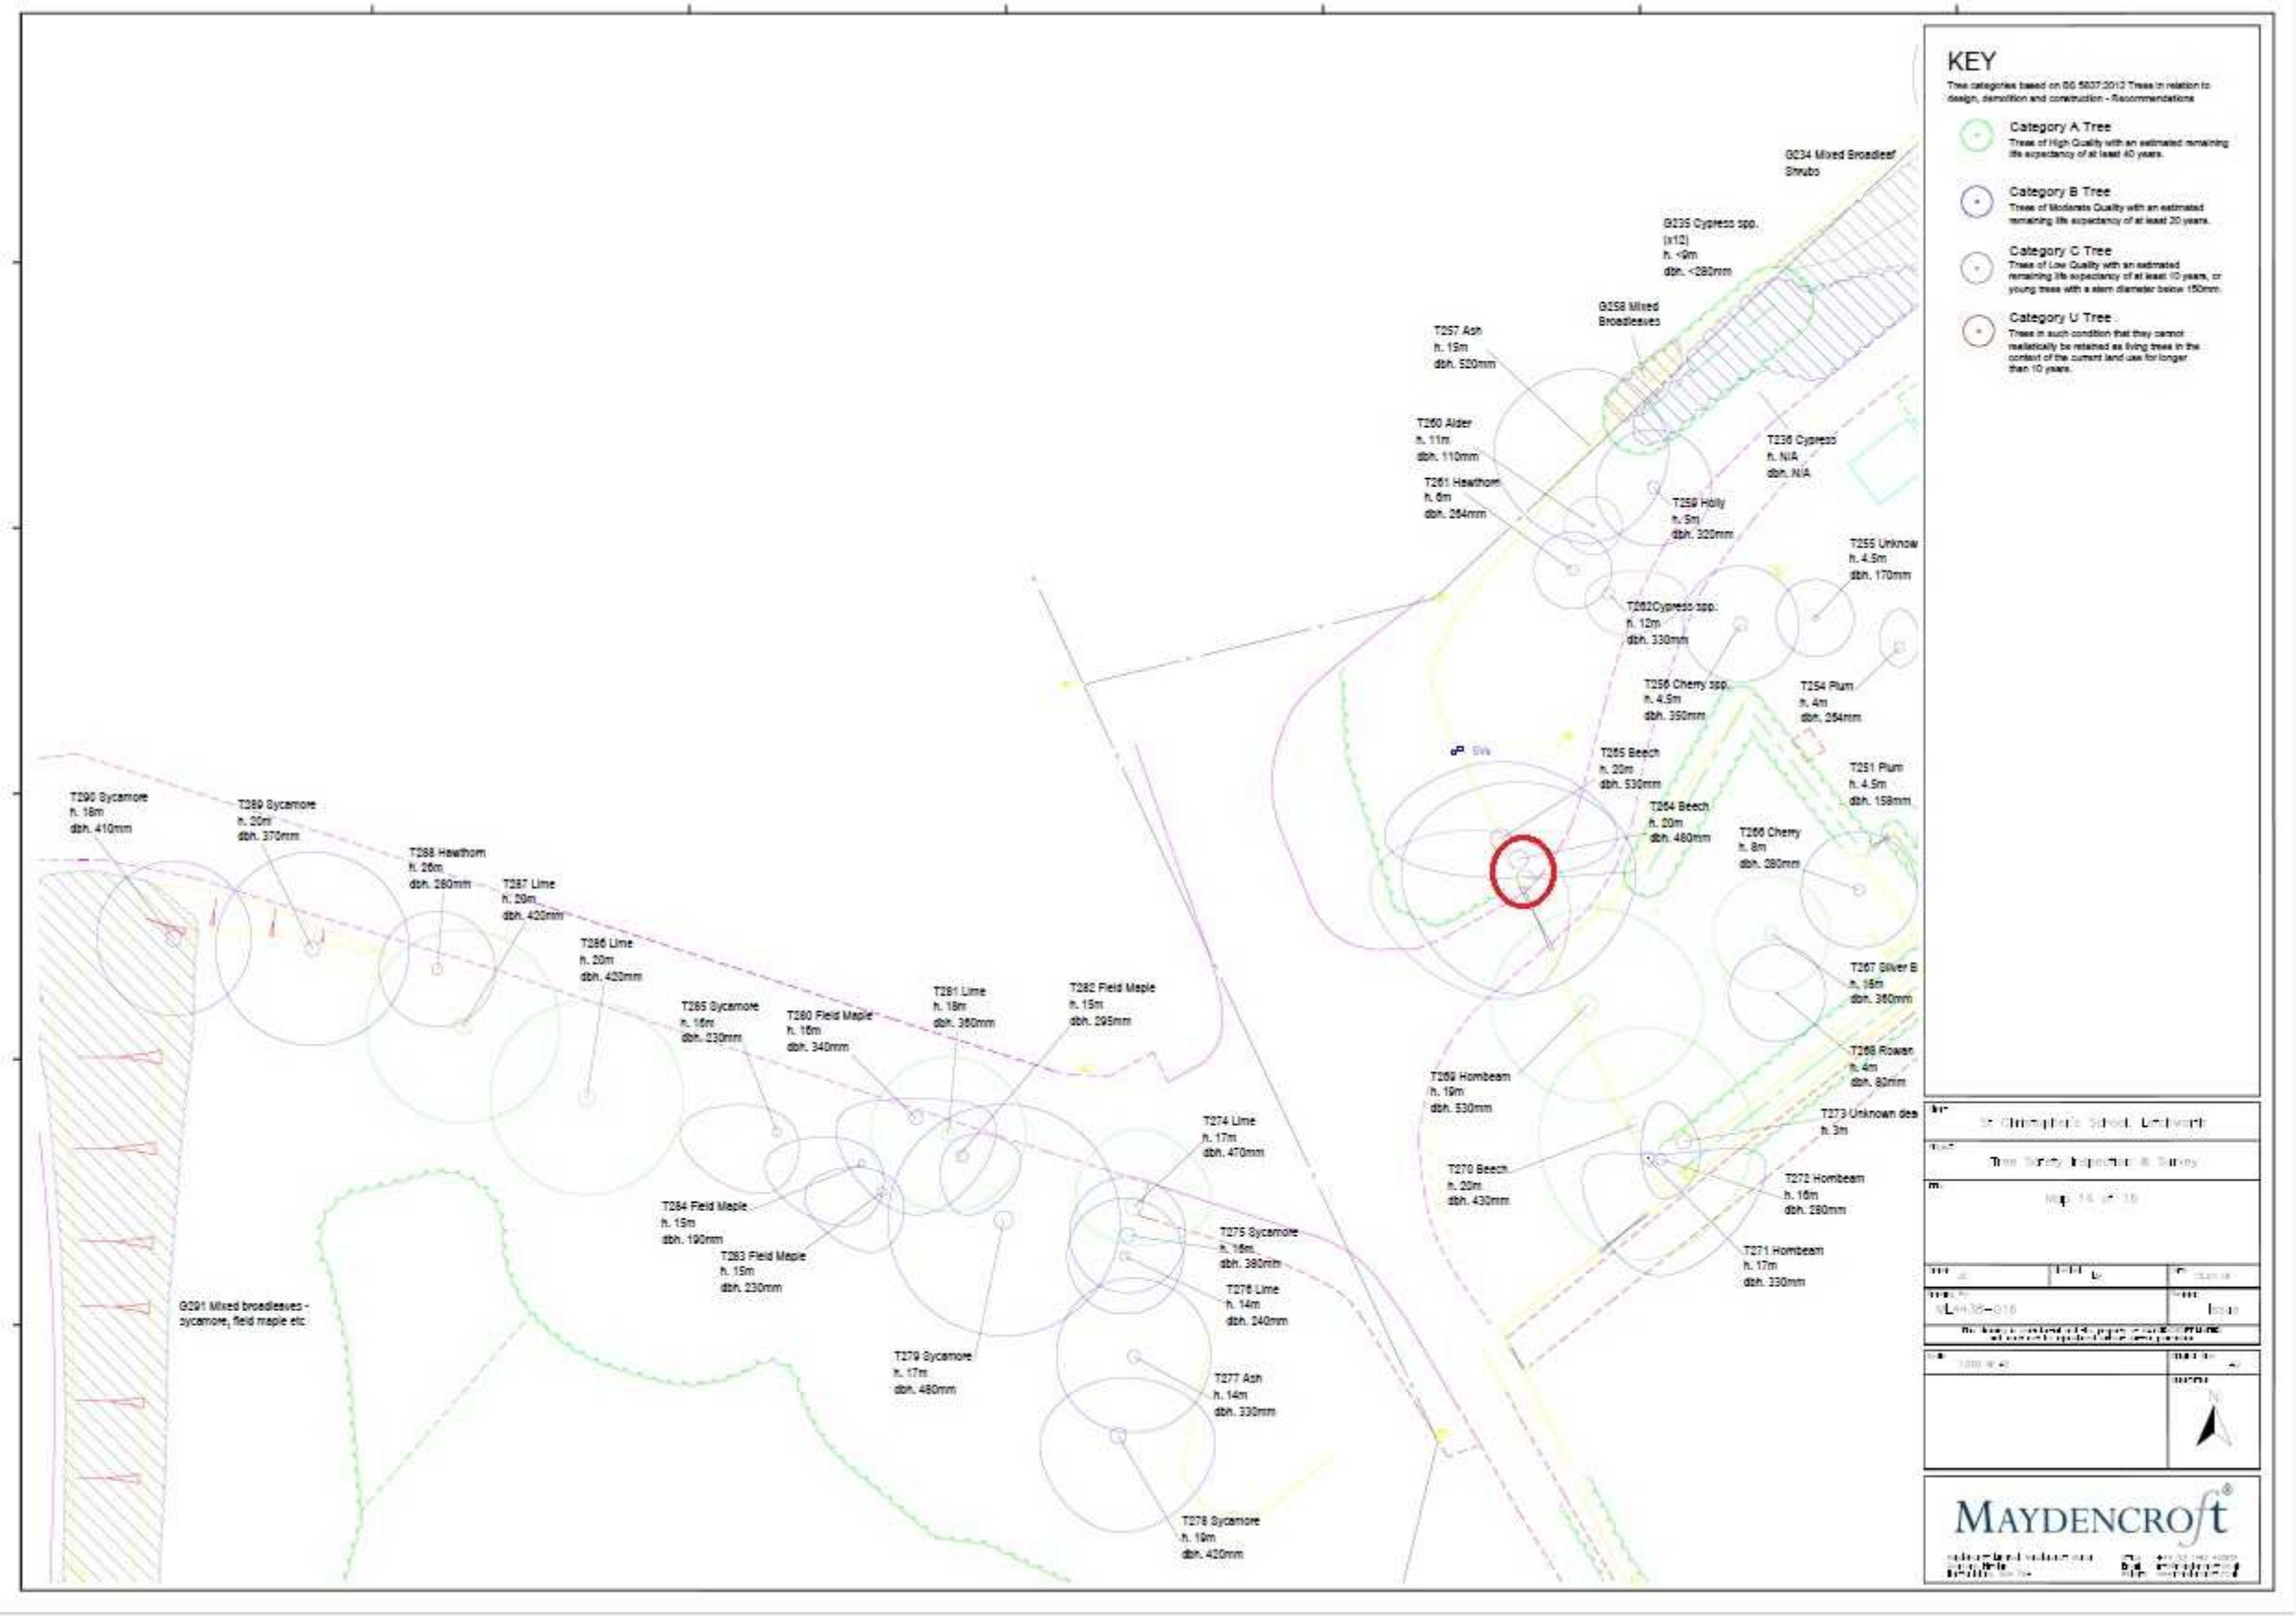
T290 Sycamore
h. 18m
dbh. 410mm
T289 Sycamore
h. 20m
dbh. 370mm
T288 Hawthorn
h. 26m
dbh. 280mm
T287 Lime
h. 20m
dbh. 420mm
T286 Lime
h. 20m
dbh. 420mm
T285 Sycamore
h. 16m
dbh. 230mm
T280 Field Maple
h. 16m
dbh. 340mm
T281 Lime
h. 18m
dbh. 360mm
T282 Field Maple
h. 15m
dbh. 295mm
T284 Field Maple
h. 15m
dbh. 190mm
T283 Field Maple
h. 15m
dbh. 230mm
G291 Mixed broadleaves - sycamore, field maple etc
T274 Lime
h. 17m
dbh. 470mm
T275 Sycamore
h. 16m
dbh. 380mm
T276 Lime
h. 14m
dbh. 240mm
T279 Sycamore
h. 17m
dbh. 480mm
T277 Ash
h. 14m
dbh. 330mm
T278 Sycamore
h. 19m
dbh. 420mm
G234 Mixed Broadleaf Shrubs
G235 Cypress spp. (x12)
h. <9m
dbh. <280mm
G258 Mixed Broadleaves
T257 Ash
h. 19m
dbh. 520mm
T260 Alder
h. 11m
dbh. 110mm
T261 Hawthorn
h. 6m
dbh. 264mm
T236 Cypress
h. N/A
dbh. N/A
T259 Holly
h. 5m
dbh. 320mm
T255 Unknow
h. 4.5m
dbh. 170mm
T262Cypress spp.
h. 12m
dbh. 330mm
T256 Cherry spp.
h. 4.5m
dbh. 350mm
T254 Plum
h. 4m
dbh. 264mm
T265 Beech
h. 20m
dbh. 530mm
T264 Beech
h. 20m
dbh. 460mm
T251 Plum
h. 4.5m
dbh. 158mm
T266 Cherry
h. 8m
dbh. 280mm
T267 Silver B
h. 16m
dbh. 360mm
T268 Rowan
h. 4m
dbh. 80mm
T269 Hornbeam
h. 19m
dbh. 530mm
T273 Unknown dea
h. 3m
T270 Beech
h. 20m
dbh. 430mm
T272 Hornbeam
h. 16m
dbh. 280mm
T271 Hornbeam
h. 17m
dbh. 330mm
KEY
Tree categories based on BS 5837:2012 Trees in relation to design, demolition and construction - Recommendations
Category A Tree
Trees of High Quality with an estimated remaining life expectancy of at least 40 years.
Category B Tree
Trees of Moderate Quality with an estimated remaining life expectancy of at least 20 years.
Category C Tree
Trees of Low Quality with an estimated remaining life expectancy of at least 10 years, or young trees with a stem diameter below 150mm.
Category U Tree
Trees in such condition that they cannot realistically be retained as living trees in the context of the current land use for longer than 10 years.
St Christopher's School, Letchworth
Tree Survey Inspected & Surveyed
MAYDENCROFT