

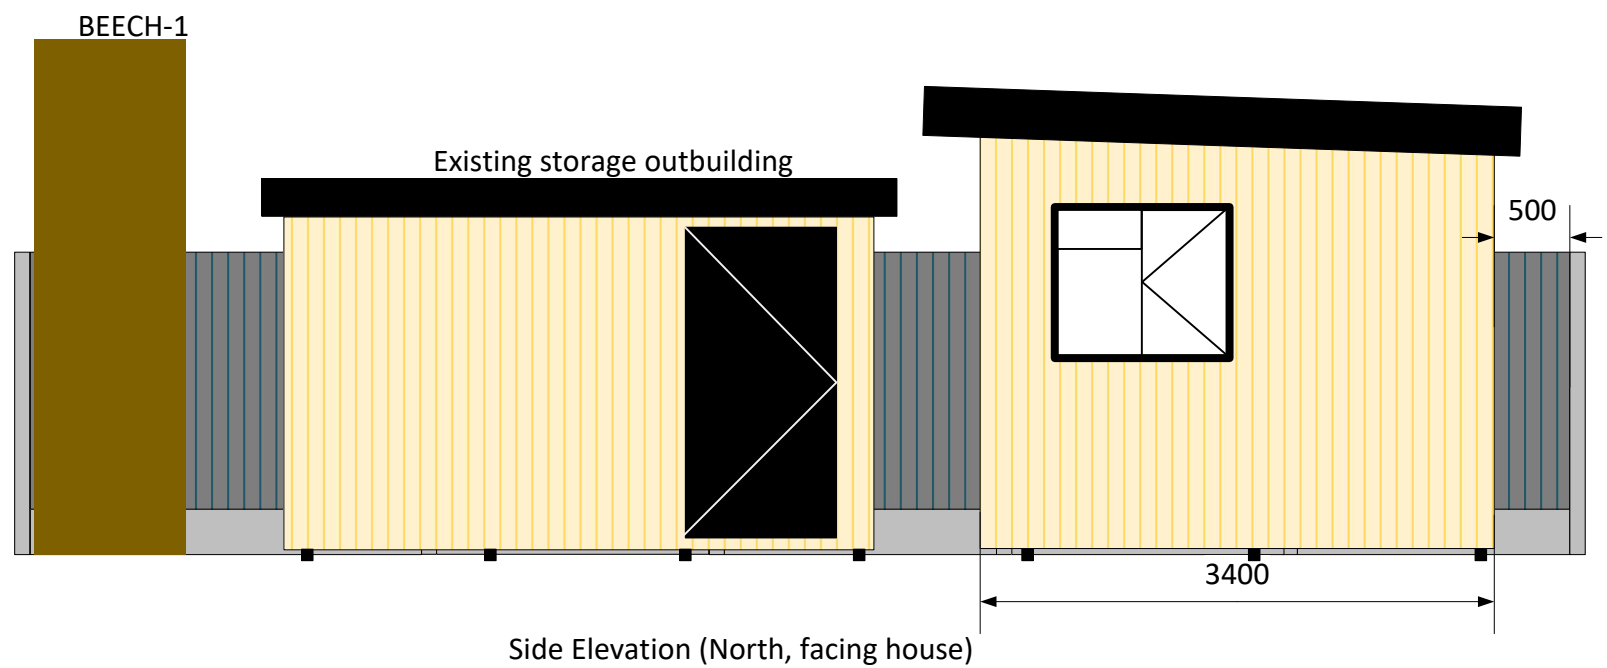
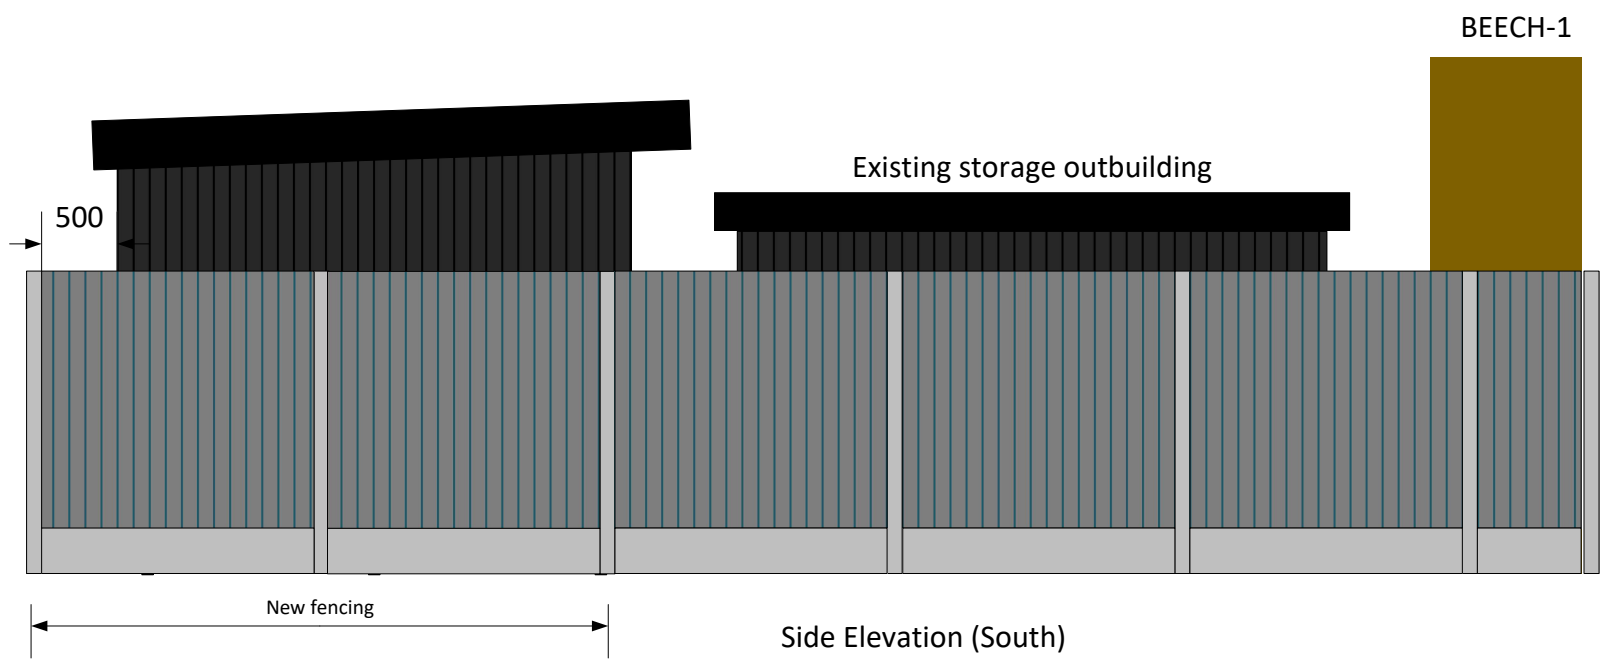


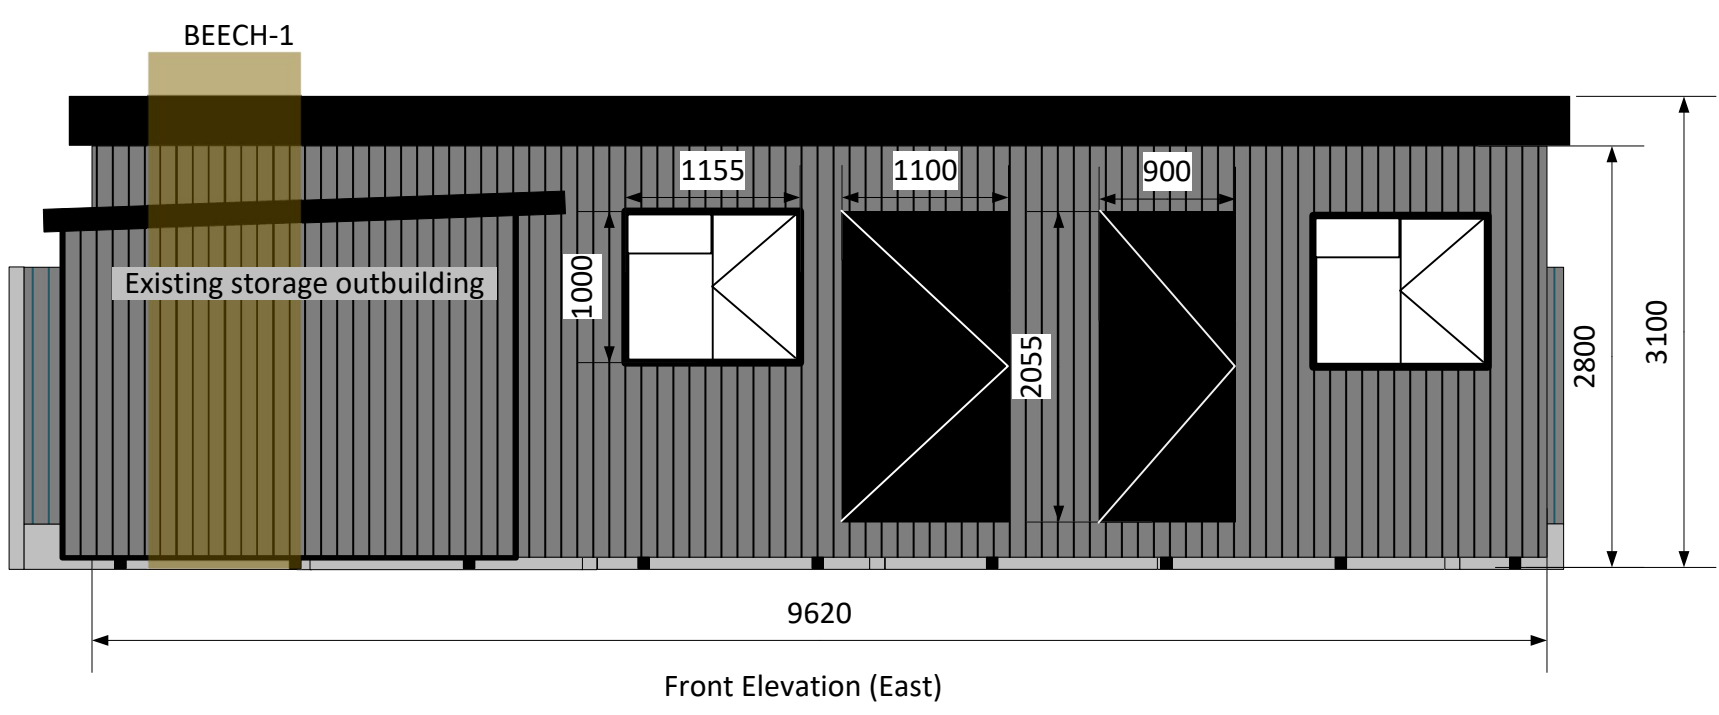

100 Ninesprings Way
Hitchin
SG4 9NX

Elevation Plan – Including
surrounding objects

Scale 1:50 (A3)

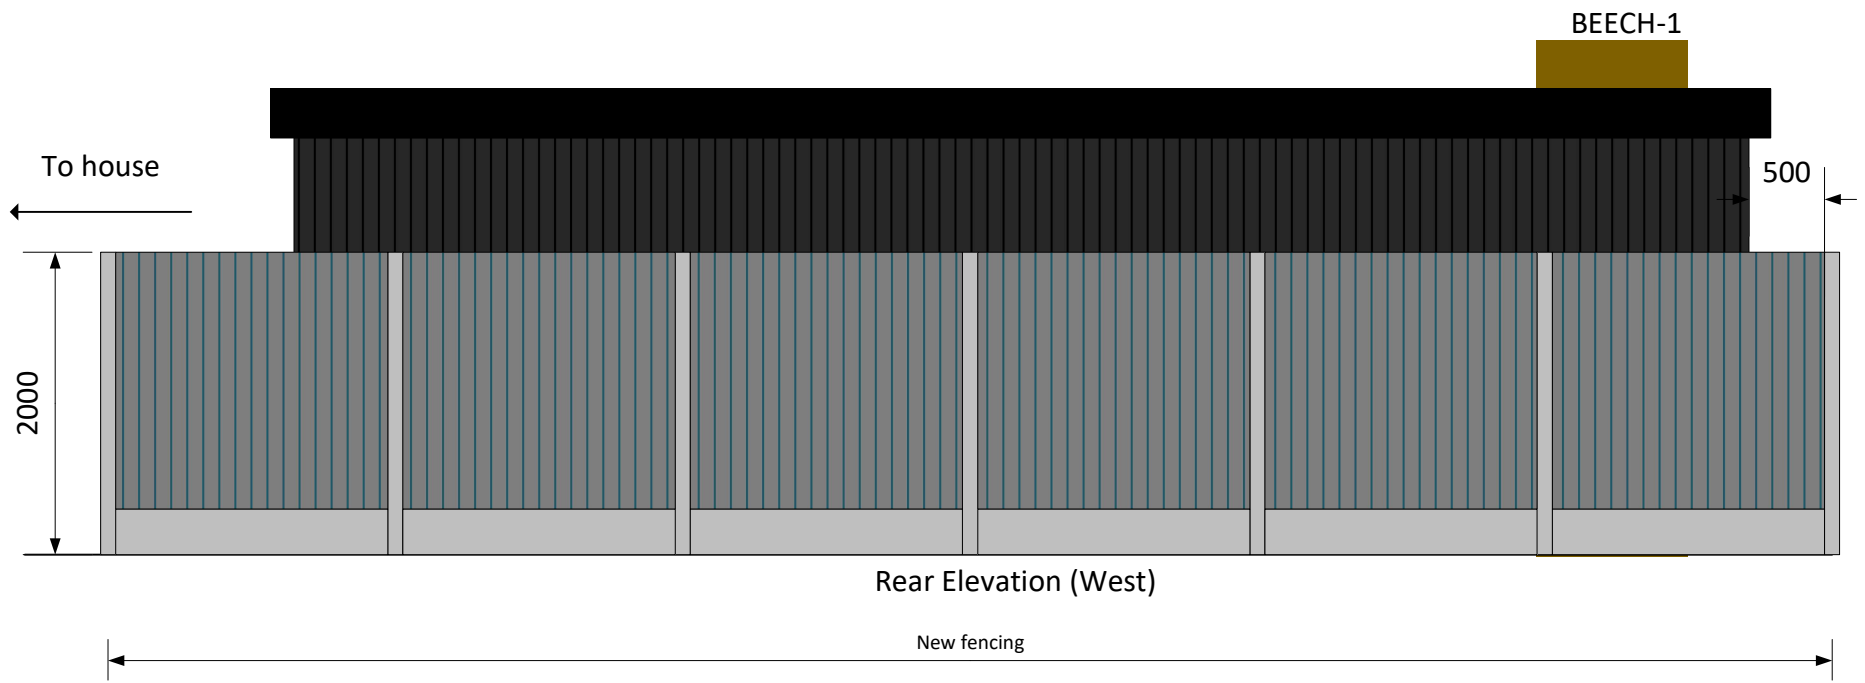