


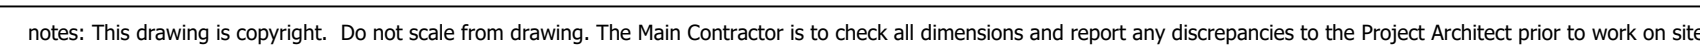

THE CLUB COMPANY		 MARK NEWTON ASSOCIATES
CHESFIELD DOWNS		
PROPOSED ELEVATIONS - CLUBHOUSE		
1:50@AO		
NOV 2023	status	PLANNING
KLT	checked by	MNA
1422	dwg no.	P-006 A

[illegible]