


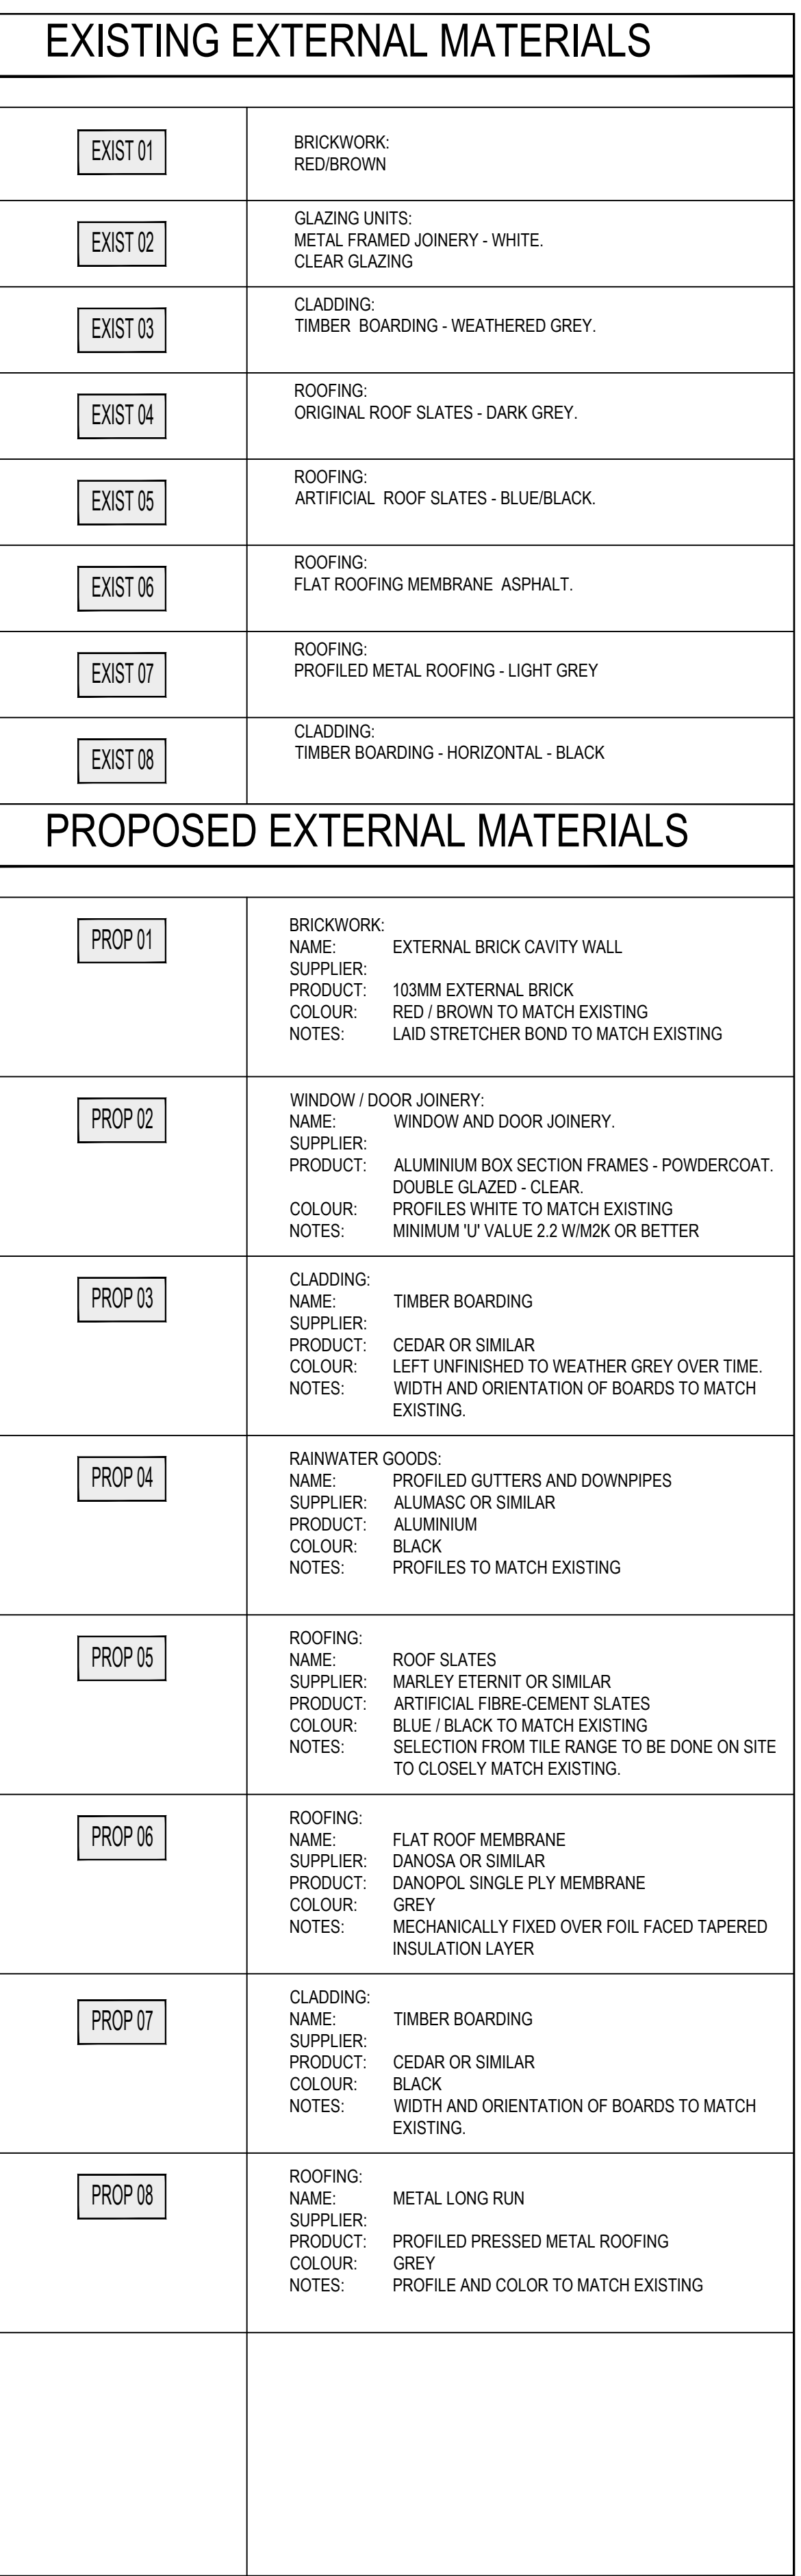

TO BE REMOVED

CONSENTED EXTERNAL PLANT ROOM
EXTENSION WITH EXTERNAL STAIR.
DECISION NOTICE 23/02906/S73

MNA
MARK NEWTON ASSOCIATES
SOUTH LODGE, HOWE GREEN
HERTFORDSHIRE SG13 8LH
m - 07966 330613
e - mark@marknewtonassociates.com