


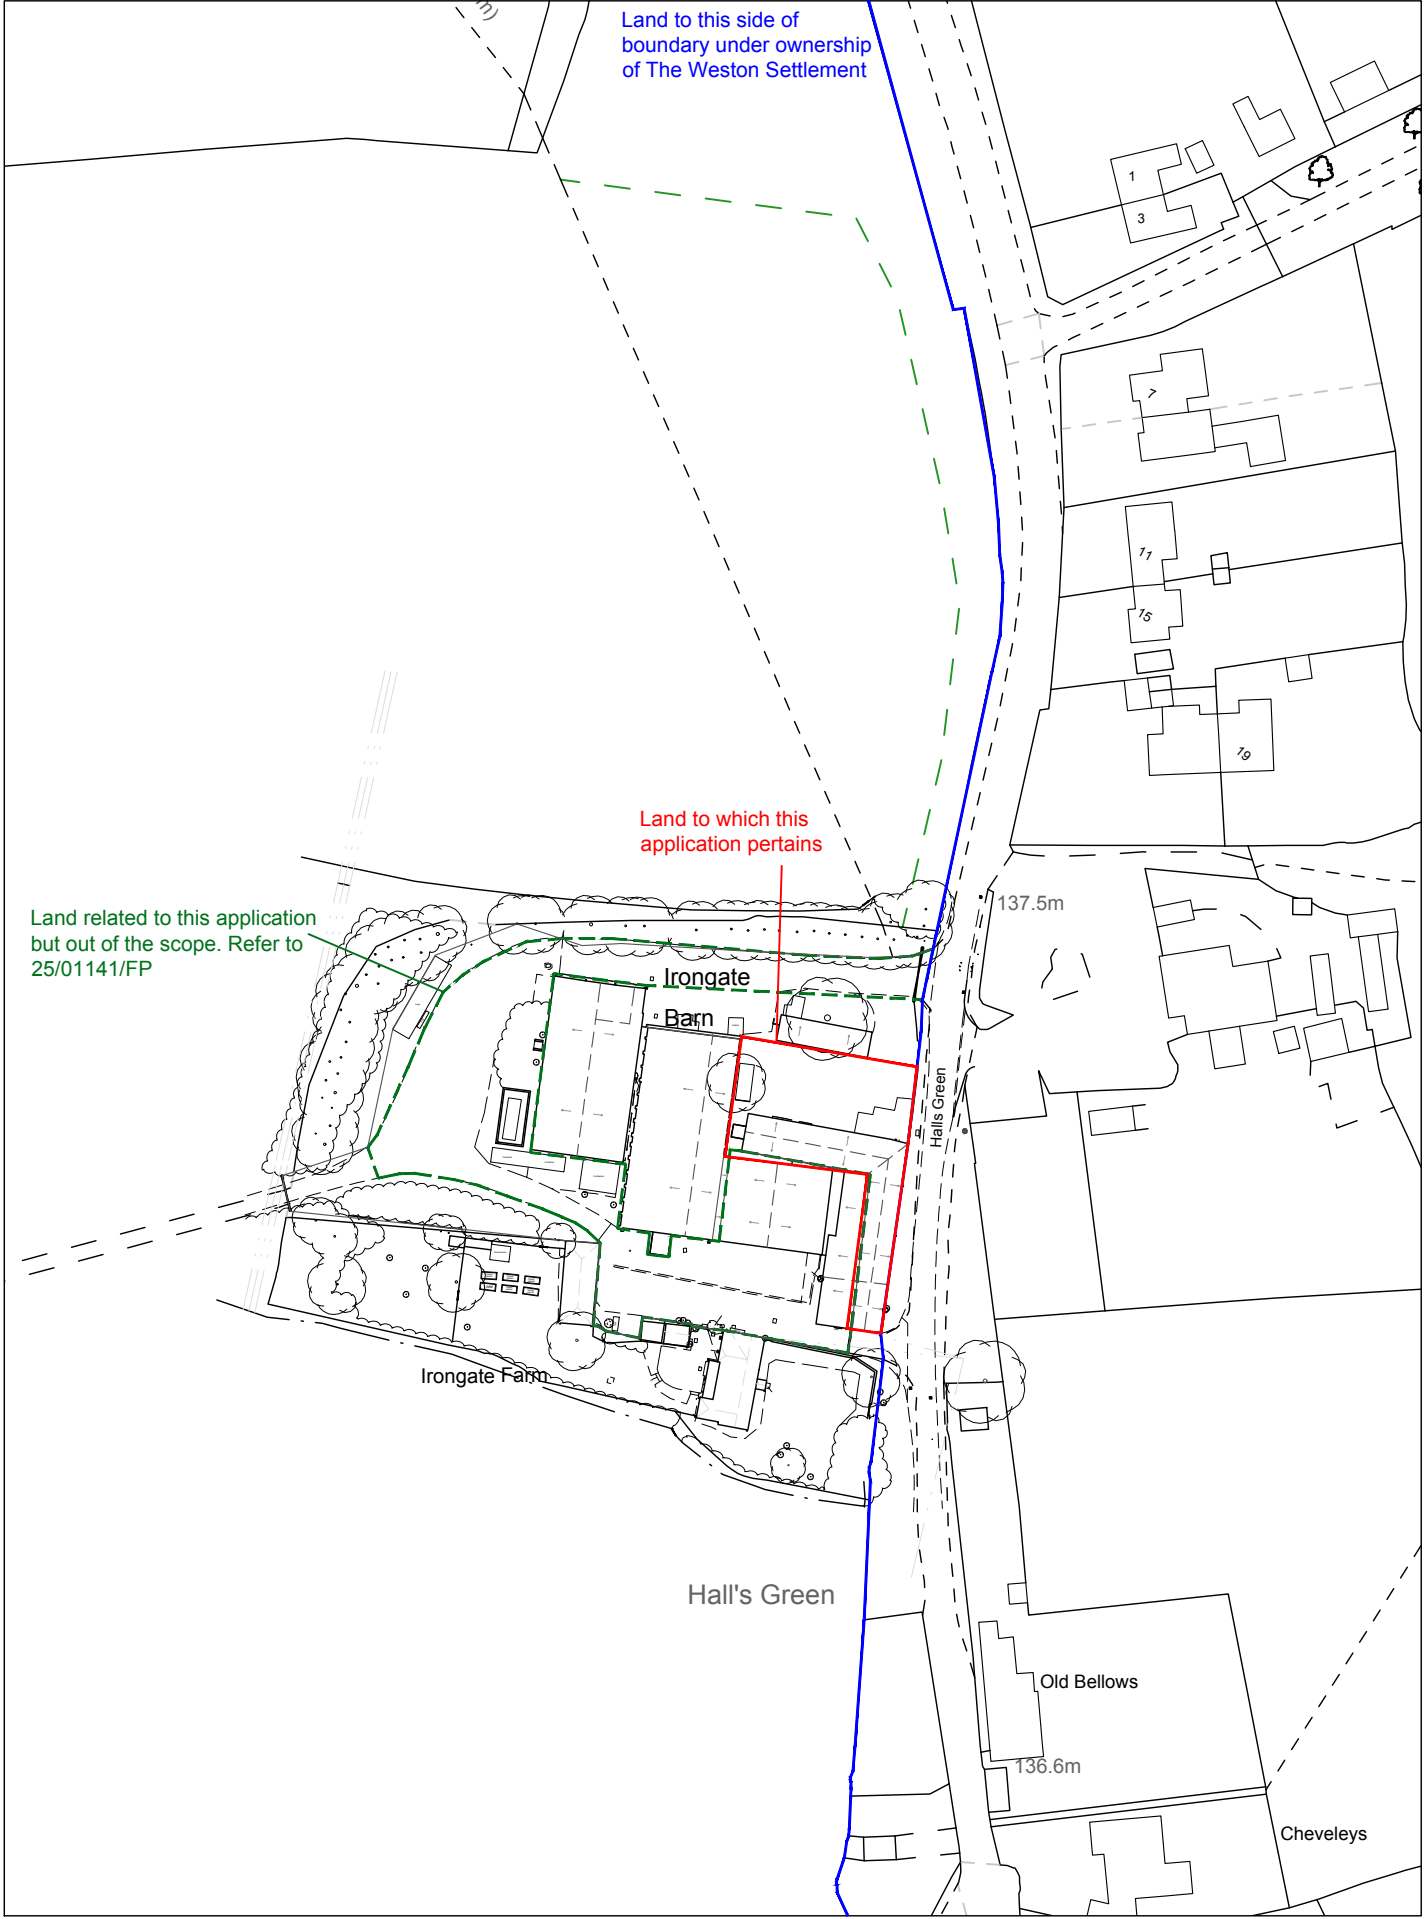

Second Floor: 99 Bancroft
Hitchin, SG5 1NG
01462 298968
michael@michaelcollinsarchitects.com
www.michaelcollinsarchitects.com

Note: This drawing is copyright.
Note: These layouts are preliminary until further surveys are undertaken.
Note: Scale and boundaries are indicative.
Note: Ownership boundary indicative based on OS data.
Note: Red dotted line is shown as site boundary.
Note: Elevation key plan not to scale.

Michael Collins Architect LLP

Groundschool, Irongate Farm

255 Location Plan

Stage: Stage 3
Status: LBC

001

Scale: 1:1250 @A3
Version: LBC