


GENERAL NOTES

This drawing is © 2024 BRICK Architects Ltd

Drawing is not to be scaled. Dimensions are in millimetres unless noted otherwise

This drawing must be read in conjunction with all other relevant drawings and specifications from the Architect and other consultants


All dimensions are to be checked on site, errors or omissions must be reported to the Architect before commencement of works. If in doubt, ask

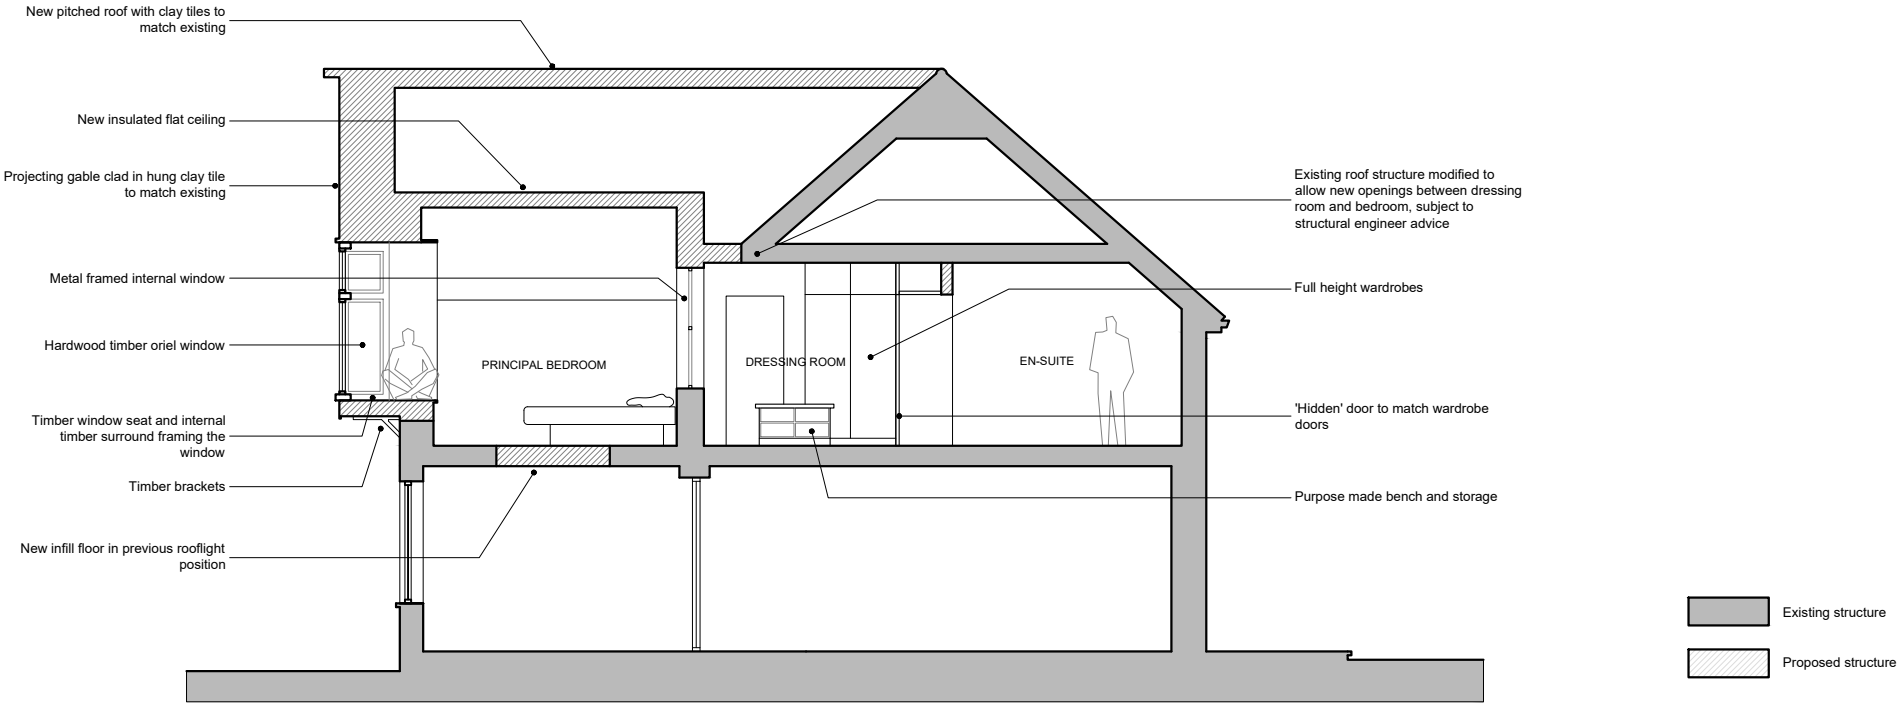

Section A-A



Side (East) Elevation

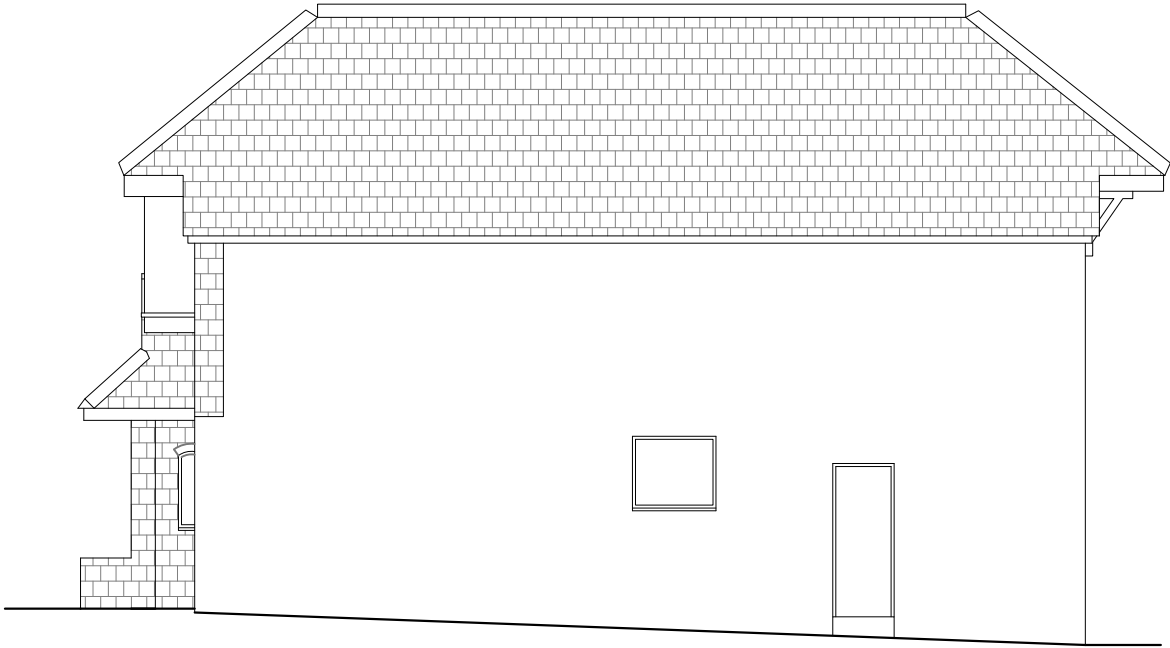

Side (West) Elevation

SCHEME DESIGN SUBJECT TO
STRUCTURAL ENGINEER /SERVICES ENGINEER,
& PLANNERS COMMENT

010002000300040005000600070008000900010000

SCALE BAR IN mm 1:100

BRICK

www.brickarchitects.co.uk

05.12.2024						ISSUED FOR INFORMATION		JP	DW
rev	date	description						drawn	audited
drawing status									
FOR INFORMATION									
project	17 Blackmore Way St Albans. AL4 8LJ					job no	24-022	drawn	JP DW
								audited	scale
									date
drawing title	Proposed Arrangement Side Elevations					drawing number	24-022_PL_131		revision
									/
© 2024 BRICK Architects Ltd						info@brickarchitects.co.uk			