


GENERAL NOTES

This drawing is © 2024 BRICK Architects Ltd


Drawing is not to be scaled. Dimensions are in millimetres unless noted otherwise

This drawing must be read in conjunction with all other relevant drawings and specifications from the Architect and other consultants


All dimensions are to be checked on site, errors or omissions must be reported to the Architect before commencement of works. If in doubt, ask

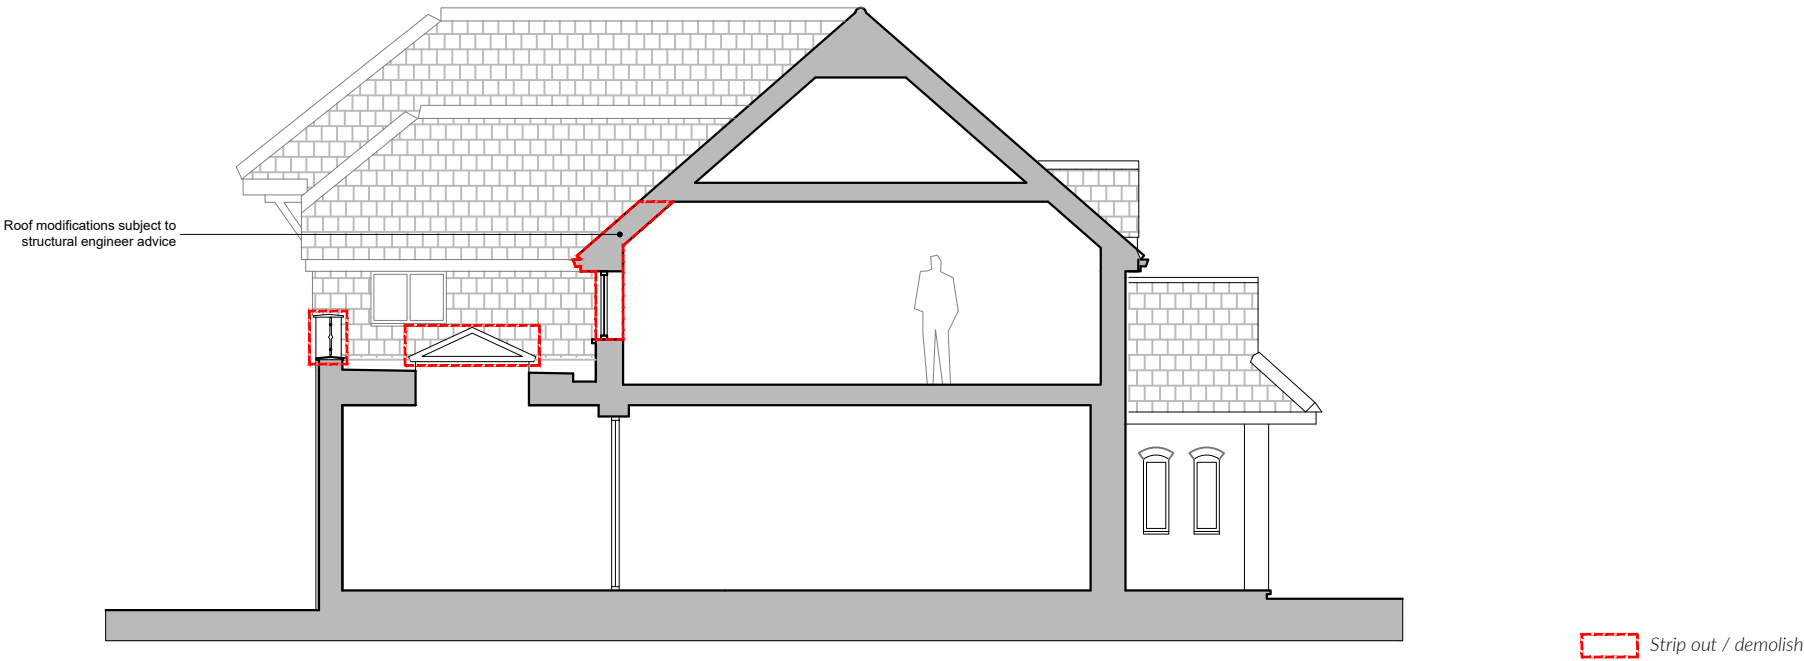

Section A-A

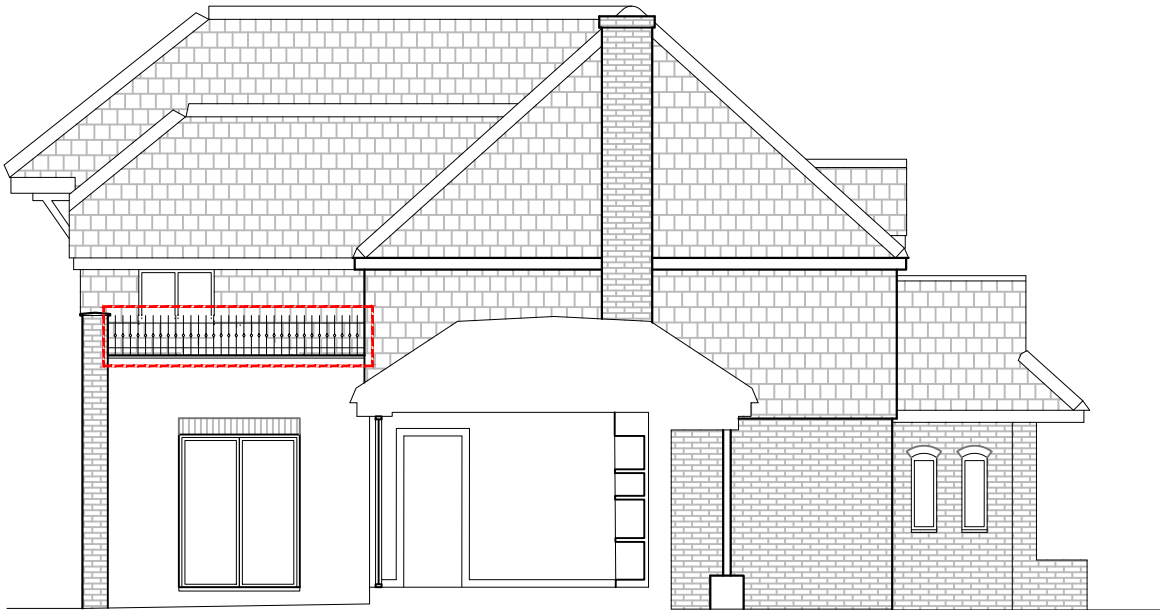

Side (East) Elevation

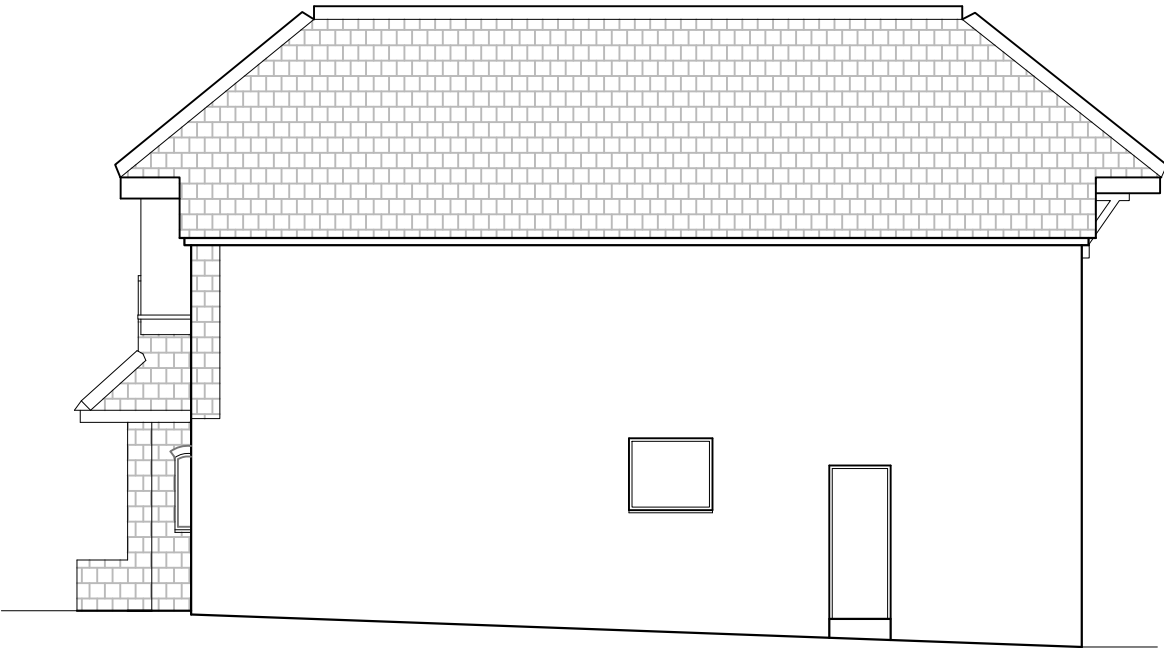

Side (West) Elevation

SCHEME DESIGN SUBJECT TO
STRUCTURAL ENGINEER /SERVICES ENGINEER,
& PLANNERS COMMENT

010002000300040005000600070008000900010000

SCALE BAR IN mm 1:100

BRICK

www.brickarchitects.co.uk

/

05.12.2024

ISSUED FOR INFORMATION

JP

DW

rev

date

description

drawn

audited

drawing status

FOR INFORMATION

project

17 Blackmore Way
St Albans. AL4 8LJ

job no

24-022

drawn

JP

audited

DW

scale

1:100@A3

date

Oct'24

drawing title

Existing Arrangement
Side Elevations

drawing number

24-022_PL_031

revision

/

© 2024 BRICK Architects Ltd

info@brickarchitects.co.uk