


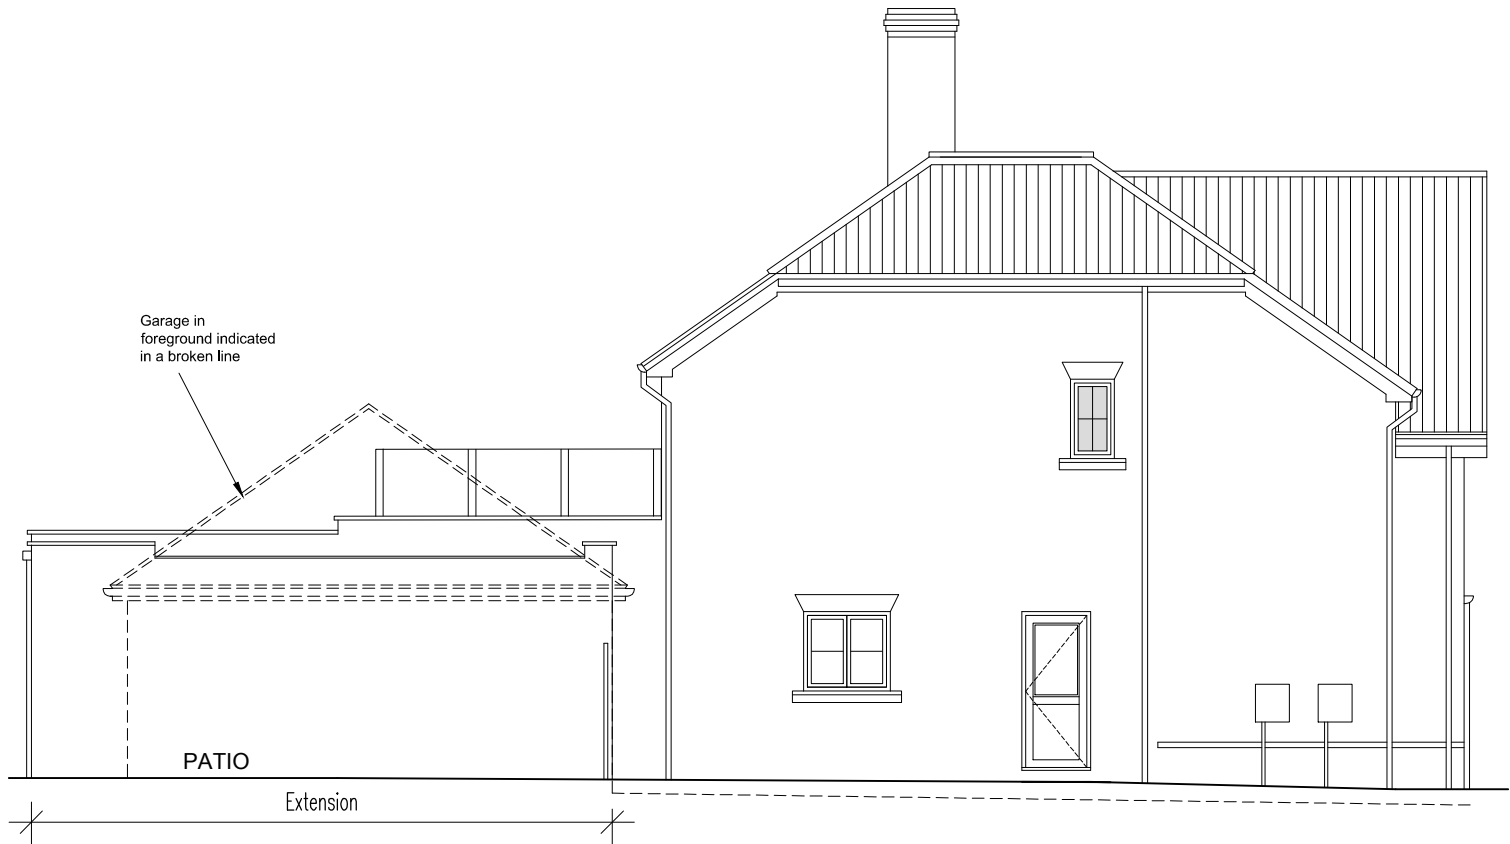


PROPOSED SIDE (SW) HIDDEN ELEVATION 1:100



PROPOSED SIDE (SW) ELEVATION 1:100



PROPOSED FRONT (SE) ELEVATION 1:100

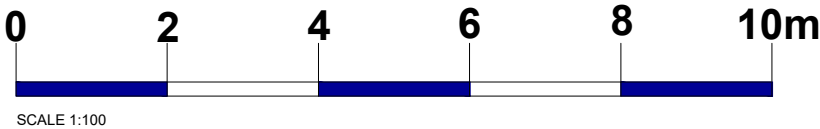

PLANNING

GENERAL NOTES: This scheme is subject to Town Planning and the plans shall not be acted upon until they have been approved in accordance with the Building Regulations. All dimensions and levels given, whether figured or scaled, are to be physically checked on site by the contractor prior to commencement of work and the contractor will take responsibility for the same. All design and construction is to be in accordance with the Construction, Design and Management Regulations 2015 & Building Safety Act 2022. This plan is copyright and is not to be produced or used for construction purposes without permission. It is only for use as a Planning and Building Control document. Prior to commencement of works, the contractor must ensure that all necessary notices under The Party Wall etc Act 1996 have been given and that all formal procedures required under the act have been fulfilled.		PLEASE NOTE: 1. ALL DIMENSIONS AND SITE BOUNDARIES ARE TO BE CHECKED ON SITE AS NECESSARY. 2. ALL PROPOSALS ARE SUBJECT TO STRUCTURAL ENGINEERS DESIGN.		PROPOSED MATERIALS: WALLS - BRICKWORK TO MATCH EXISTING & TIMBER BOARDING IN BLACK TO MATCH THE NEIGHBOURING PROPERTIES WINDOWS - WHITE UPVC TO MATCH EXISTING DOORS - WHITE UPVC OR ALUMINIUM TO MATCH EXISTING ROOF - FLAT ROOF TO MATCH EXISTING RAINWATER GOODS - BLACK TO MATCH EXISTING		Revision	<table><tr><td rowspan="2">Project</td><td>Single Storey Rear/Side Extension</td><td>Scale</td><td>As noted@A3</td><td>Date</td><td>11/2024</td></tr><tr><td>8 The Stables</td><td>Drawing Number</td><td>8374-P16</td><td>Client</td><td>PS</td></tr><tr><td colspan="2">Potters Heath, Welwyn</td><td colspan="4" rowspan="2"></td></tr><tr><td colspan="2">Hertfordshire. AL6 9GR</td></tr><tr><td colspan="2">Title</td><td colspan="4">Proposed Elevations. Sheet 1 of 2.</td></tr><tr><td colspan="2">PRE-CONSTRUCTION</td><td colspan="4">PRE-CONSTRUCTION</td></tr></table>			Project	Single Storey Rear/Side Extension	Scale	As noted@A3	Date	11/2024	8 The Stables	Drawing Number	8374-P16	Client	PS	Potters Heath, Welwyn						Hertfordshire. AL6 9GR		Title		Proposed Elevations. Sheet 1 of 2.				PRE-CONSTRUCTION		PRE-CONSTRUCTION			
Project	Single Storey Rear/Side Extension	Scale	As noted@A3	Date	11/2024																																			
	8 The Stables	Drawing Number	8374-P16	Client	PS																																			
Potters Heath, Welwyn	
Hertfordshire. AL6 9GR	
Title		Proposed Elevations. Sheet 1 of 2.																																						
PRE-CONSTRUCTION		PRE-CONSTRUCTION																																						
				All work to be in accordance with the Building Regulations and relevant codes of practice. The contractor is to check all dimensions on site. Any discrepancies are to be notified immediately. This drawing is copyright. Hartfield Architects Ltd 13 Castle Drive Hertfordshire AL6 9GR Tel: 01763 501086 www.hartfieldarchitects.co.uk																																				