




Proposed House Elevations 1:100

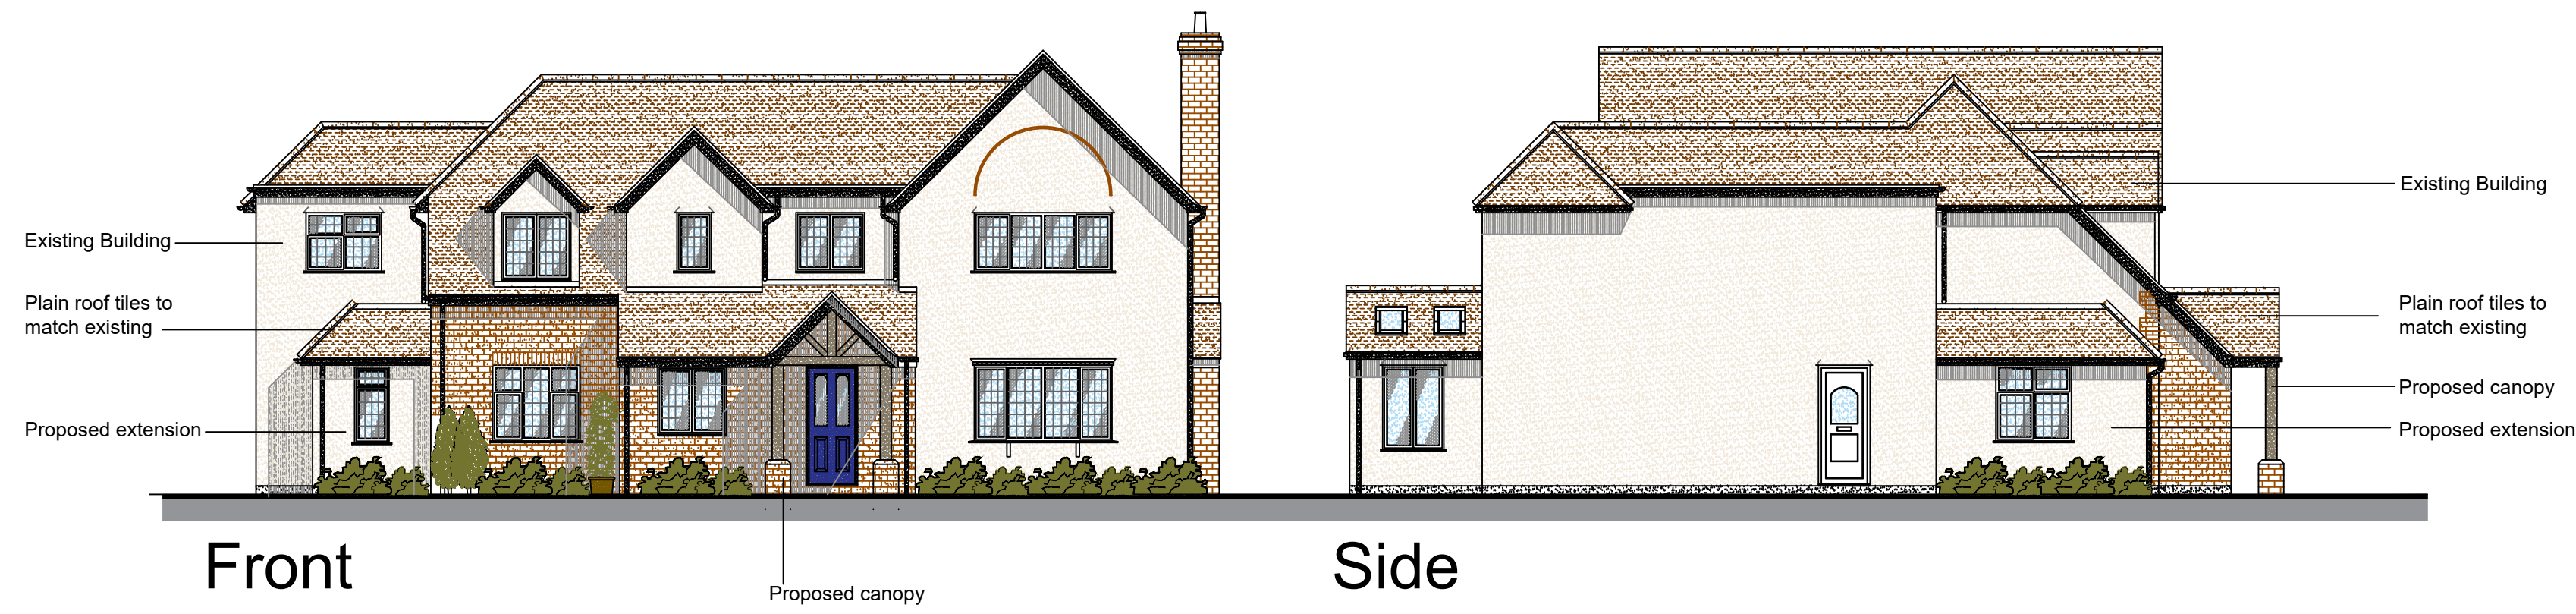


Proposed First Floor Plan 1:50

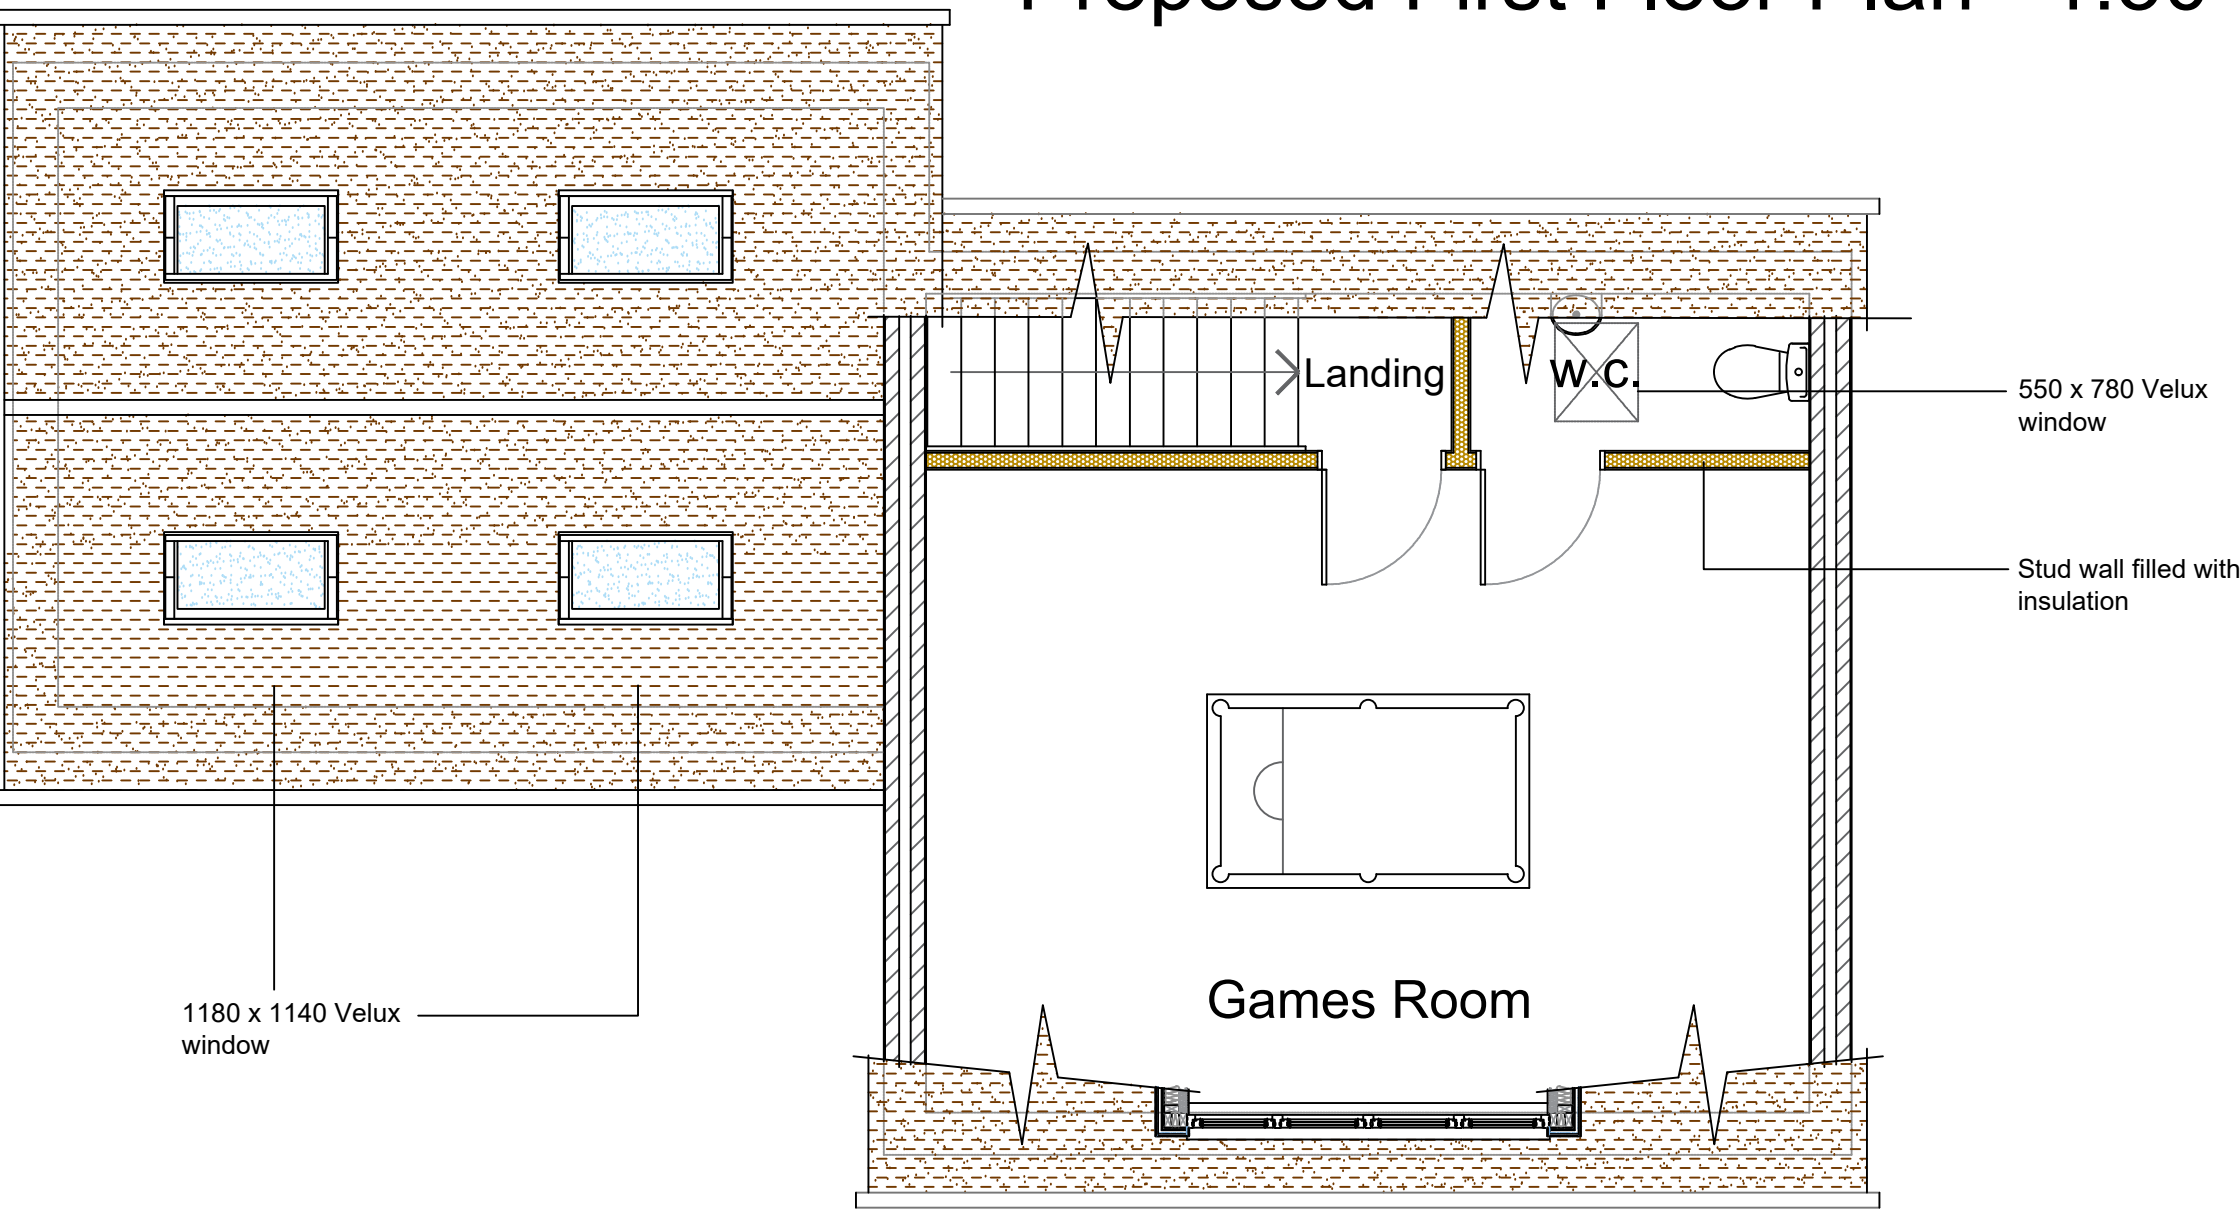


Proposed Garage Elevations 1:100

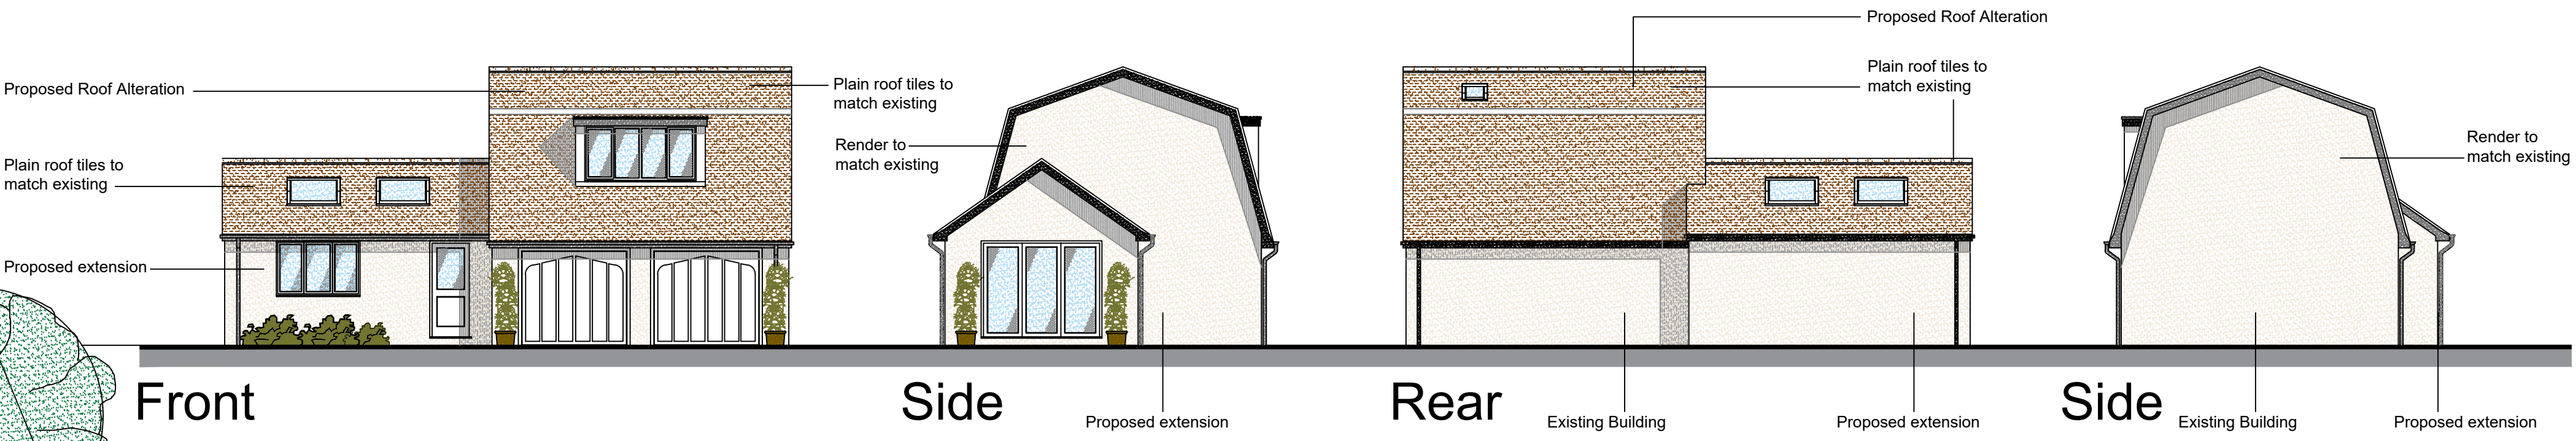


Existing Garage Elevations 1:100

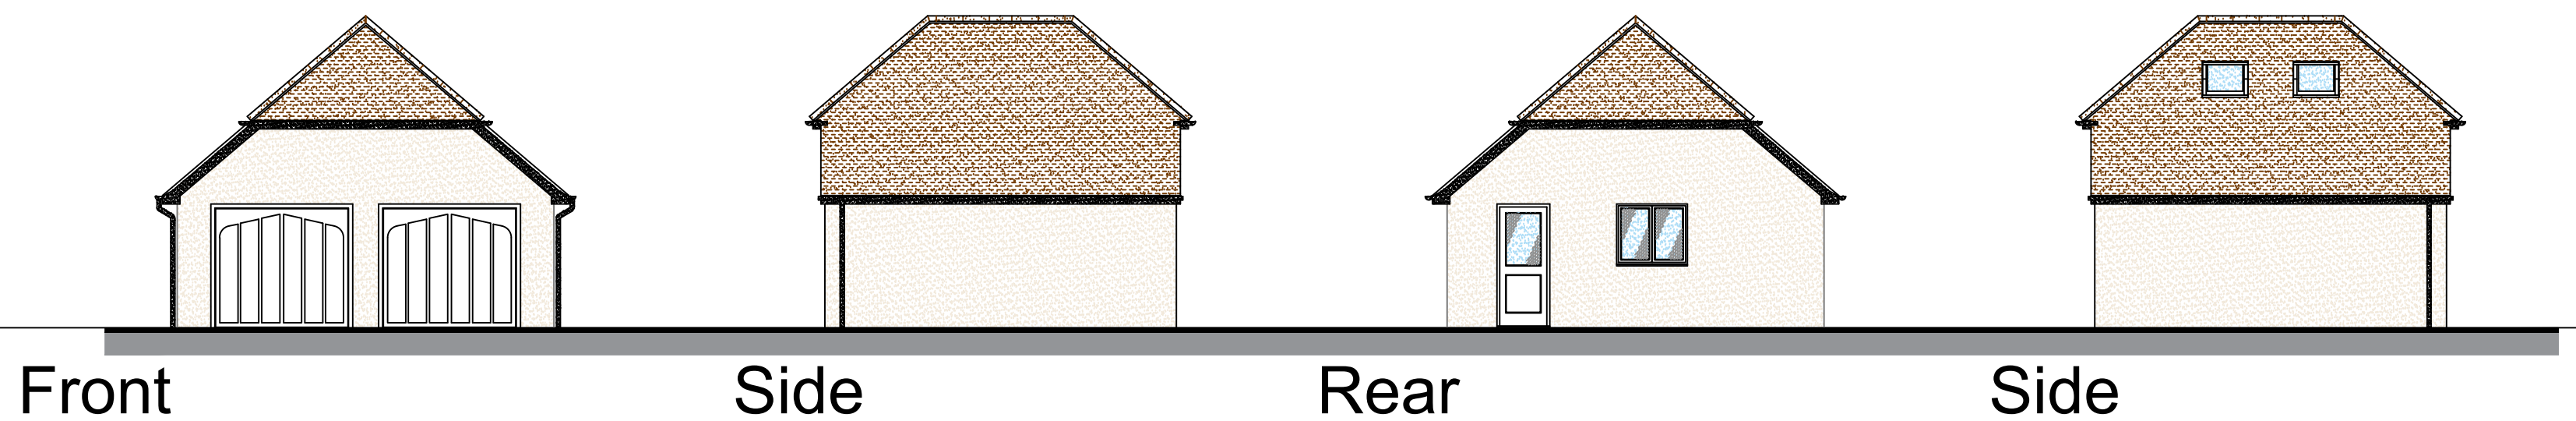

Existing House Elevations 1:100

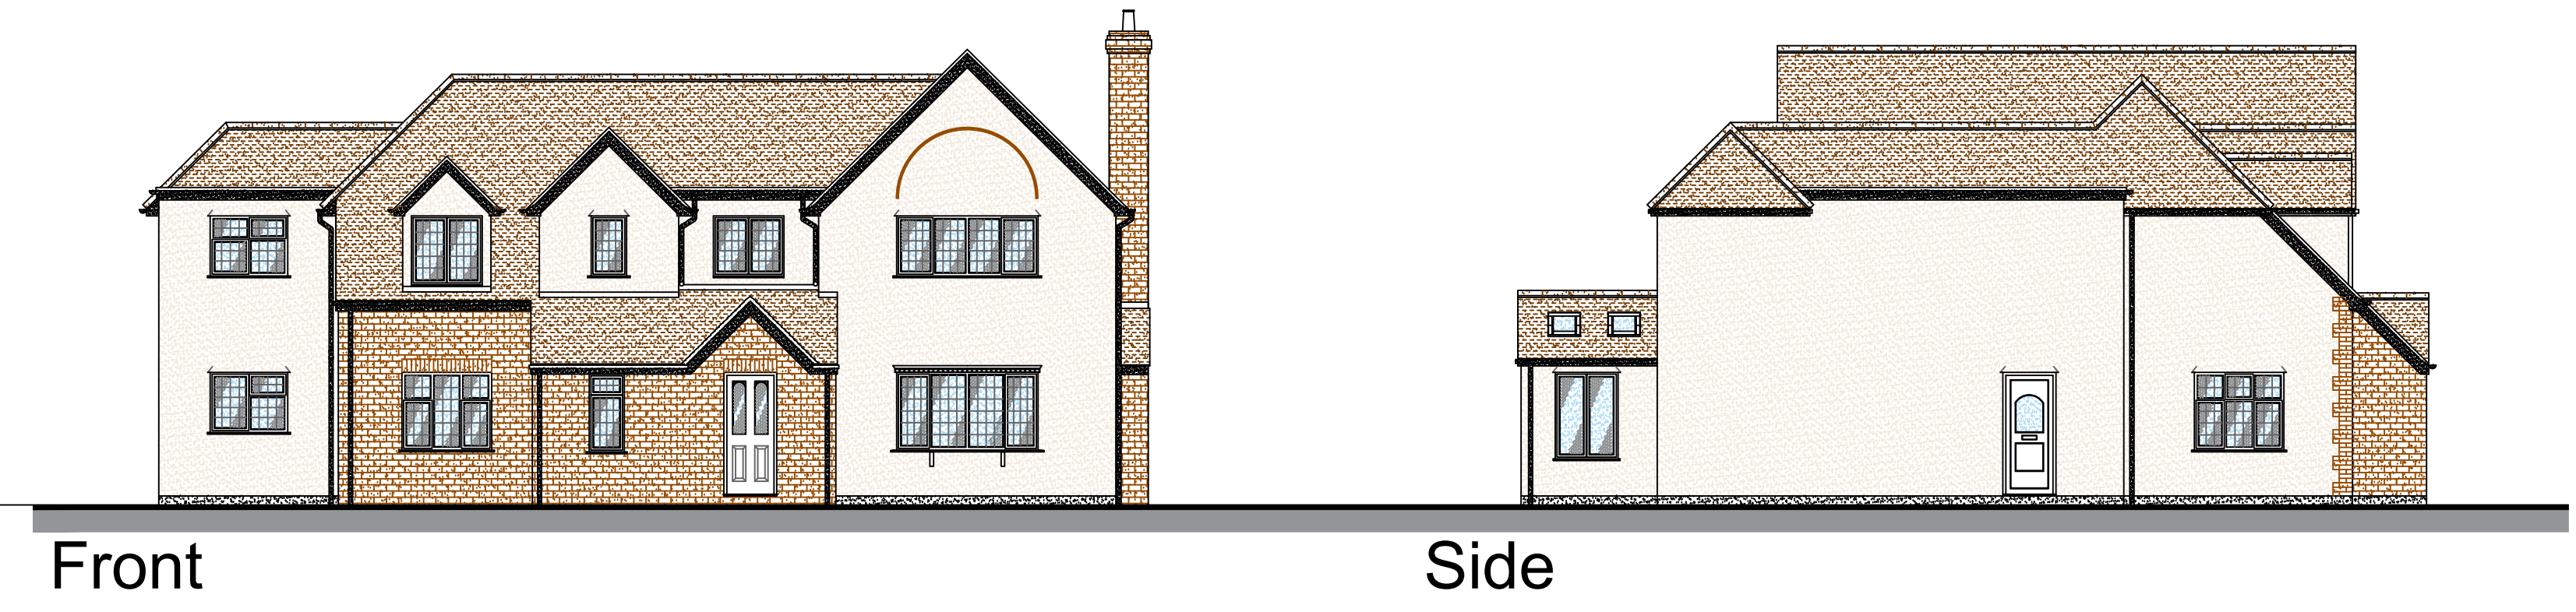

Existing Ground Floor Plan 1:100

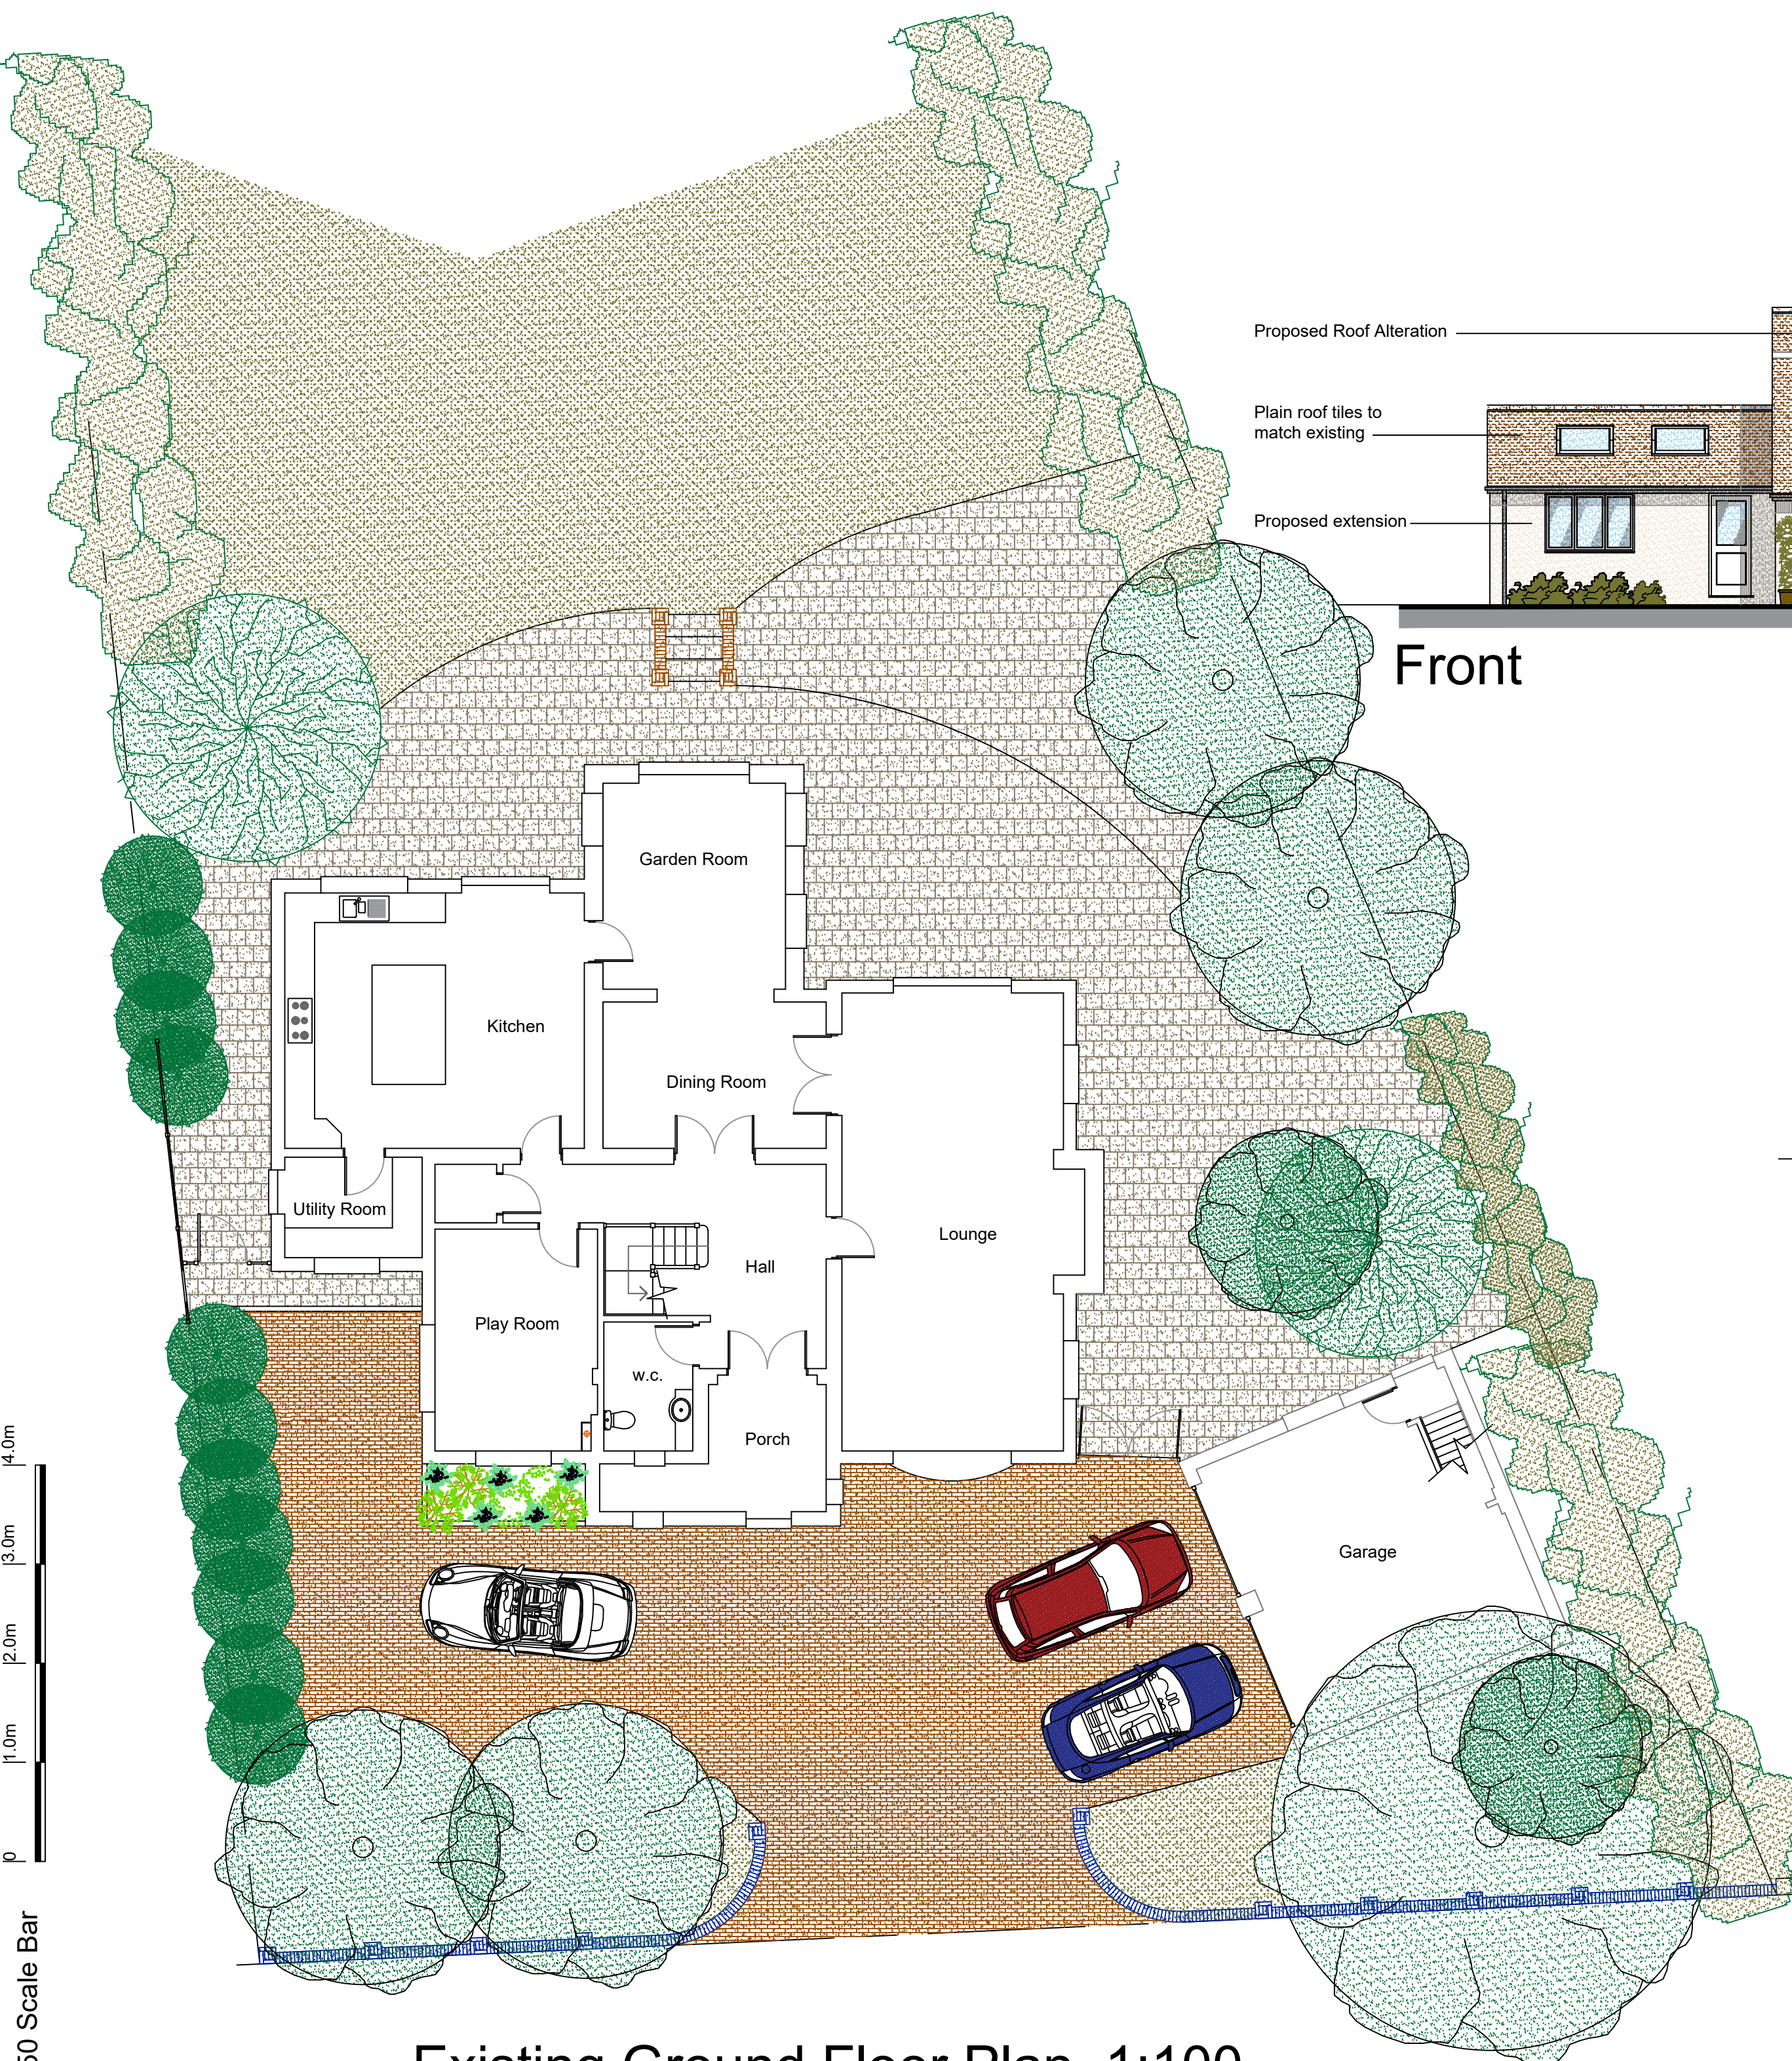

1:100 Scale Bar 1:50 Scale Bar