



#2

GRAEME + NICOLE ANDERSON 18 STEVENAGE ROAD KNEEBOROUGH SS3 6AW
PROPOSED NEW SHED

HEDGE Δ 2.5m HIGH

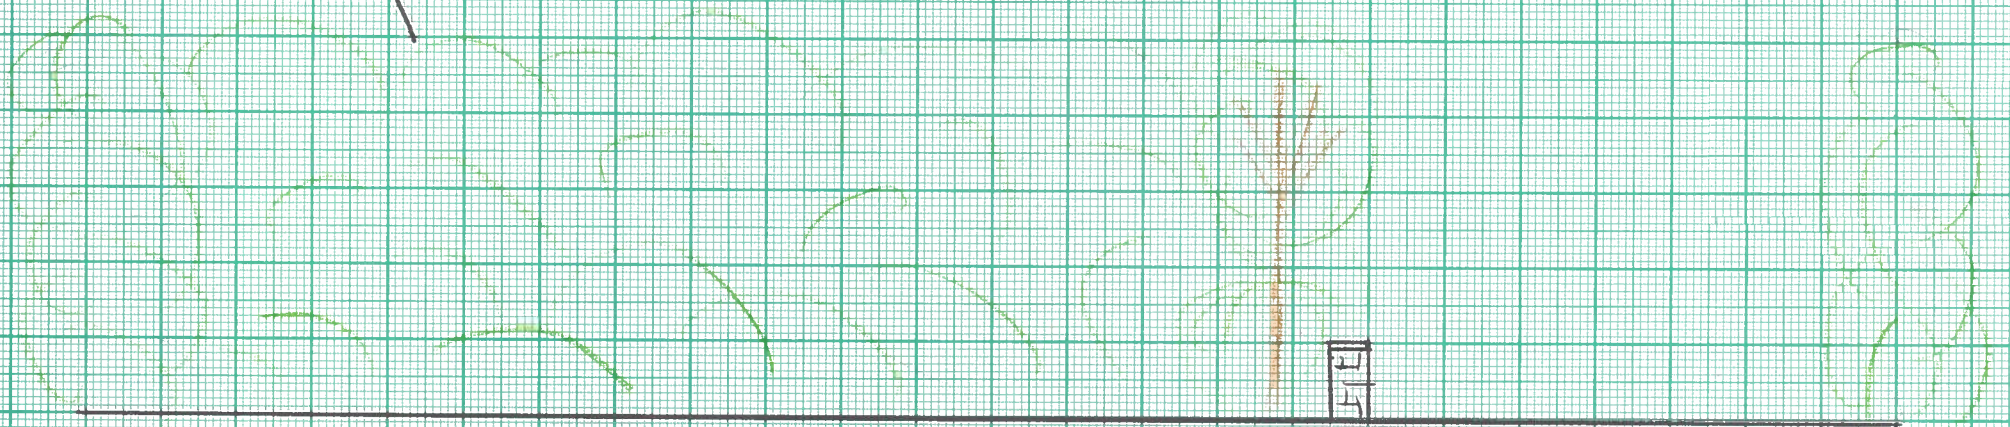


EAST ELEVATION AS EXISTING @ 1:50

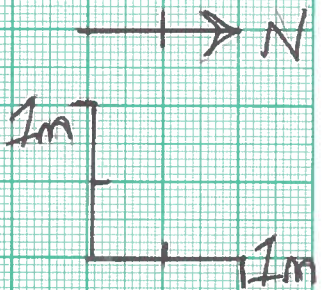

HEDGE Δ 2.5m HIGH

NEW SHED

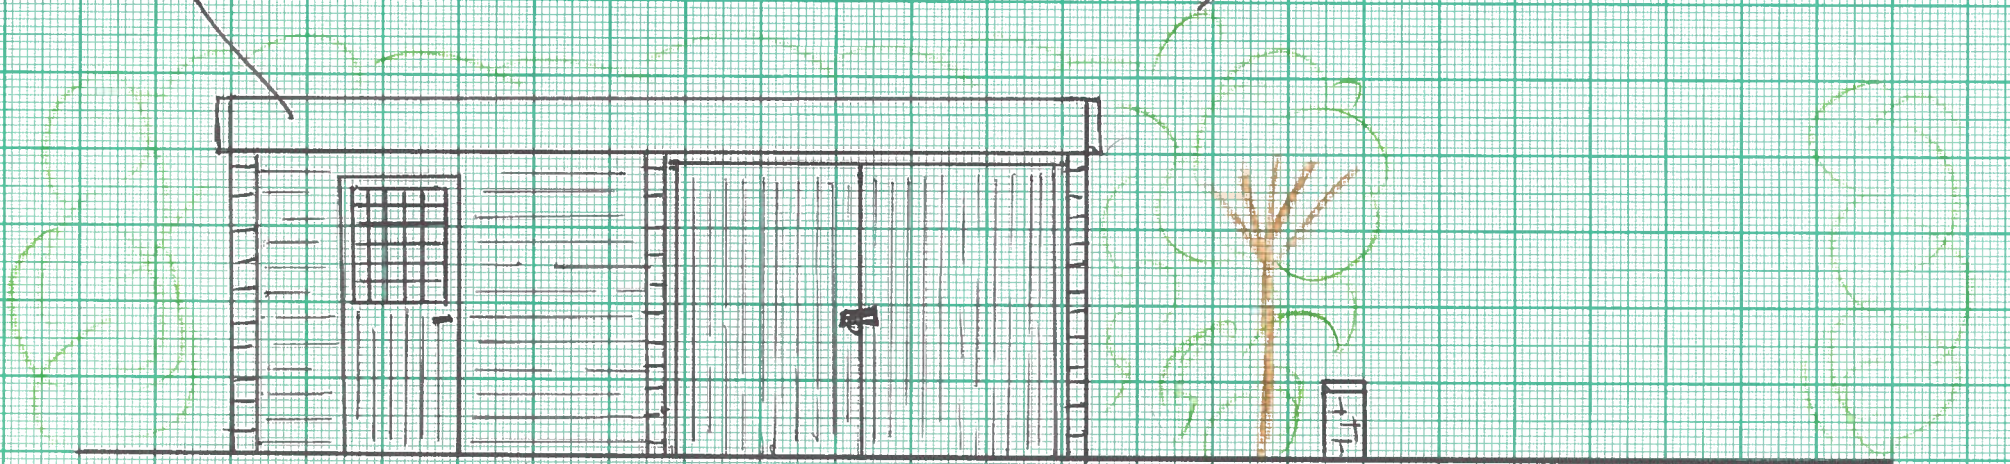

EAST ELEVATION AS PROPOSED @ 1:50