


#3

GRAEME + NICOLE ANDERSON 18 STEVENAGE ROAD KNEBLWORTH SG3 6AL

PROPOSED NEW SHED

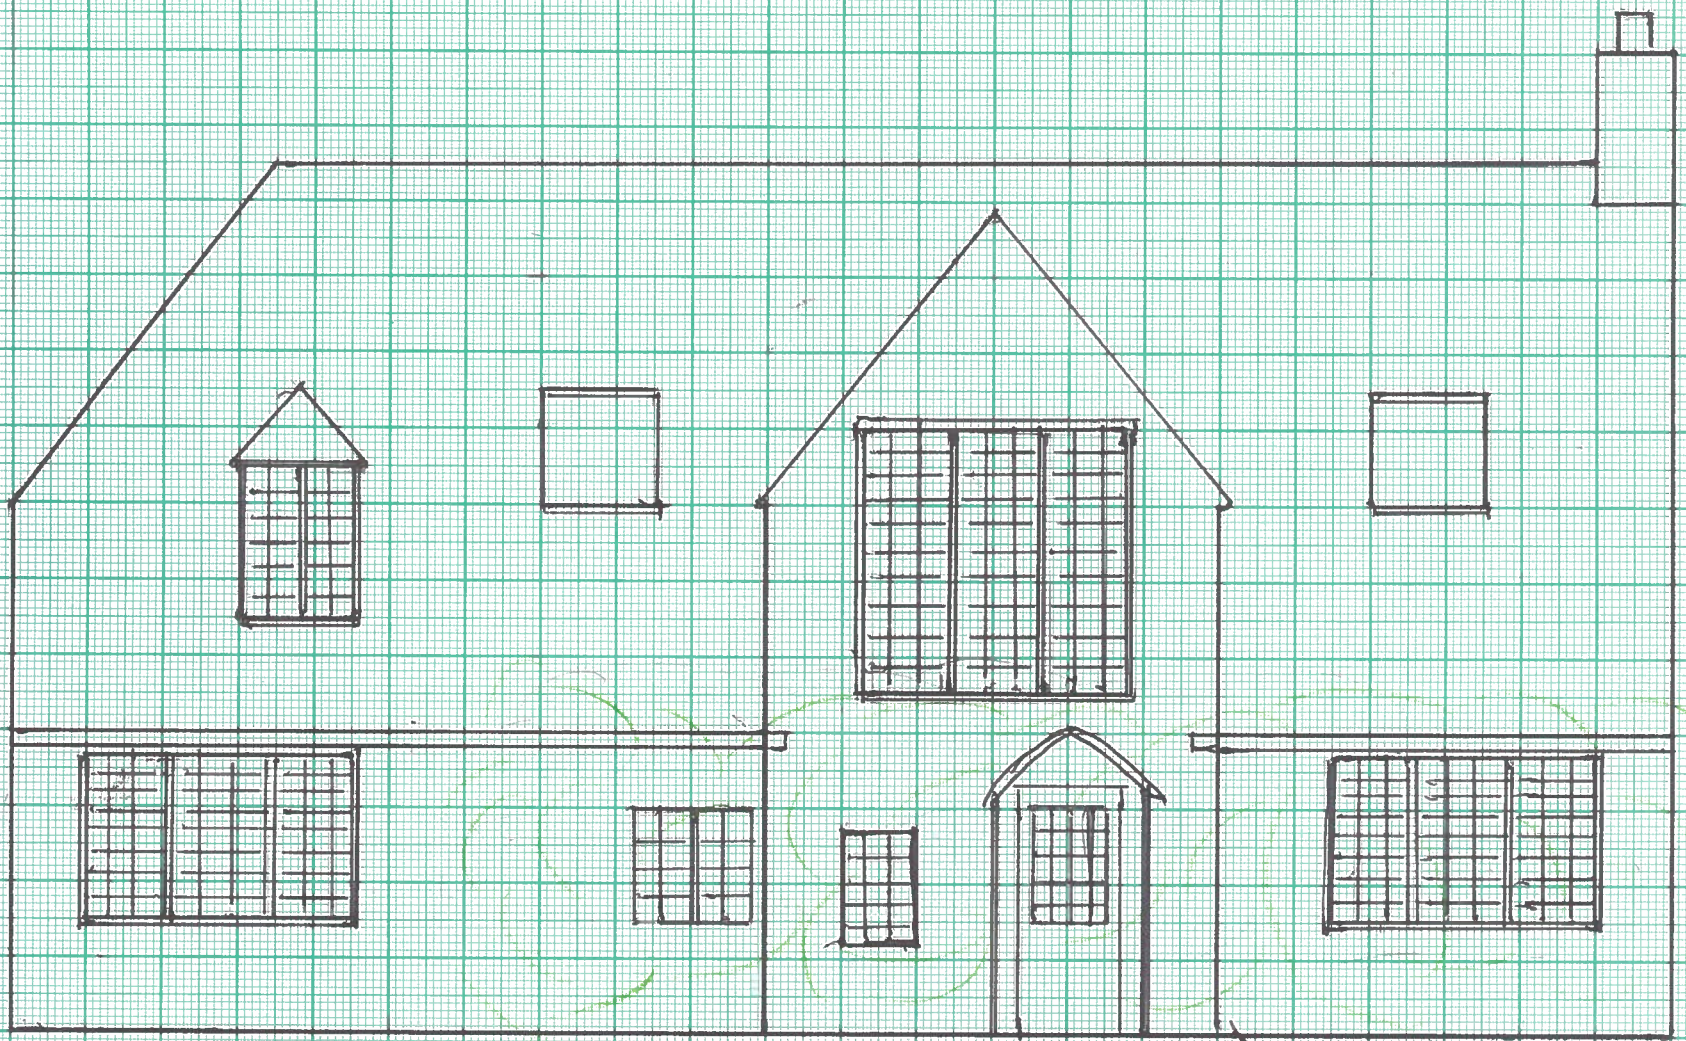


WEST ELEVATION AS EXISTING @ 1:50

HEDGE
≈ 2.5m
HIGH

N ←

1m
1m

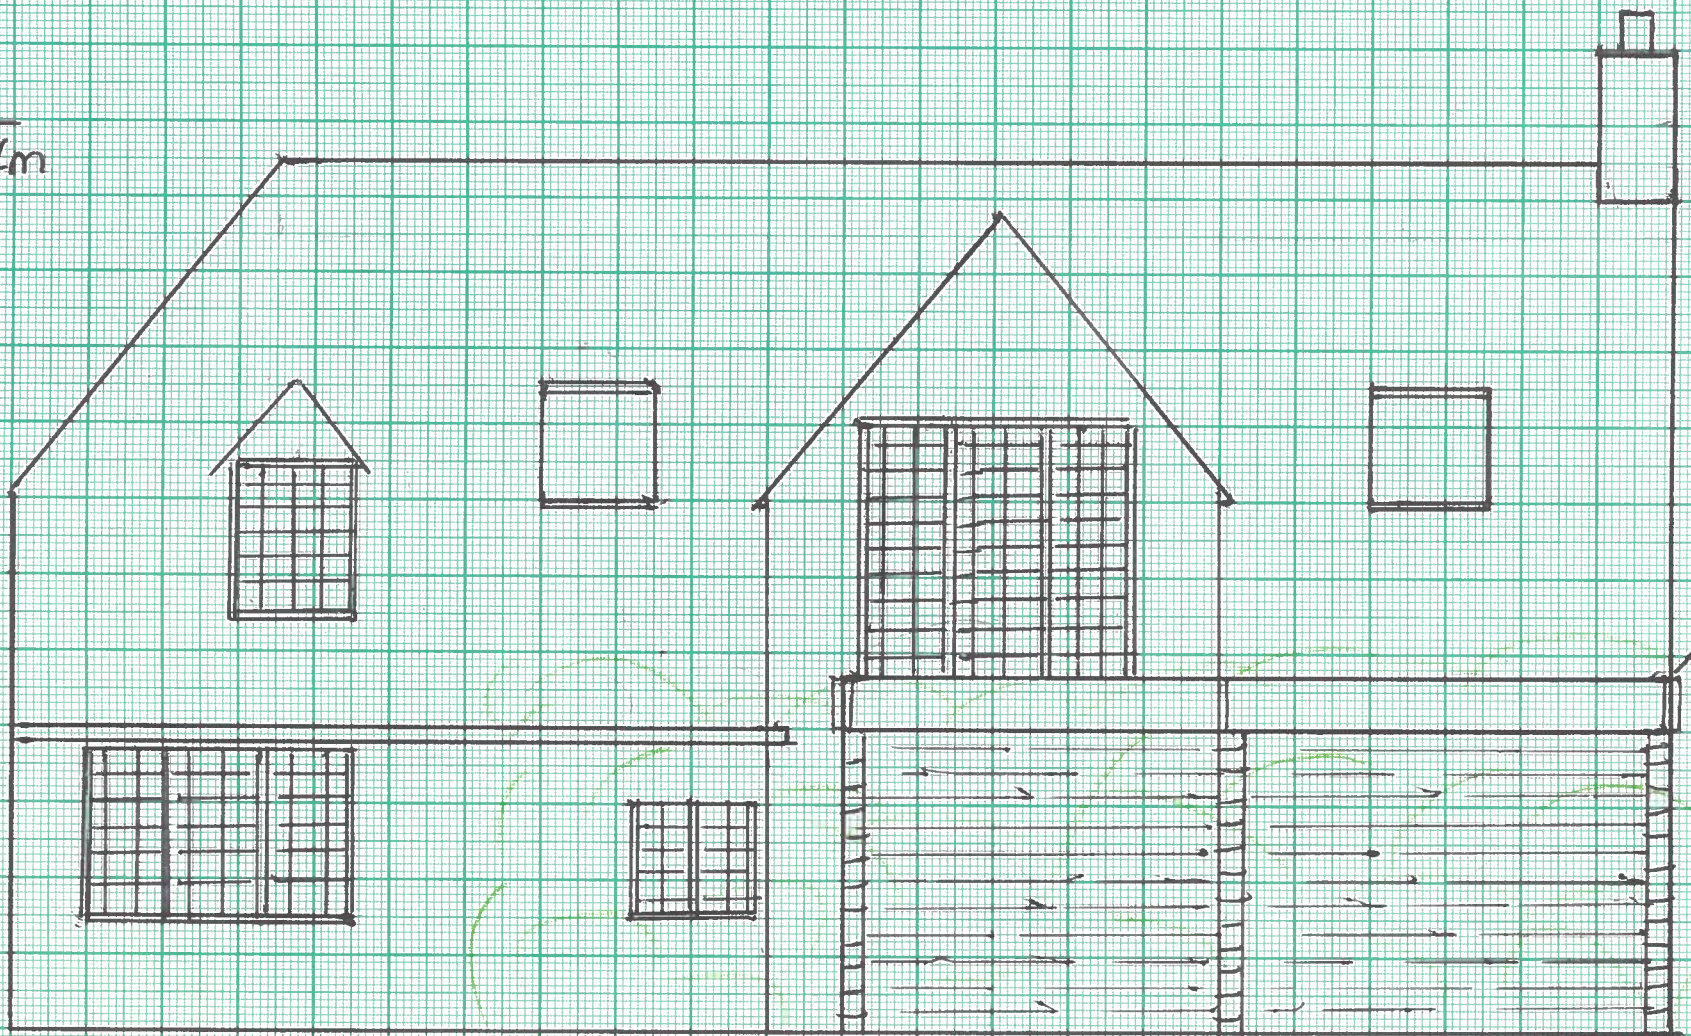

NEW
SHED

WEST ELEVATION AS PROPOSED @ 1:50

HEDGE
≈ 2.5m
HIGH