


#4

GRAEME + NICOLE ANDERSON 18 STEVENAGE ROAD KNEBWORTH SG3 6AW

PROPOSED NEW SHED

HEDGE Δ 2.5m HIGH

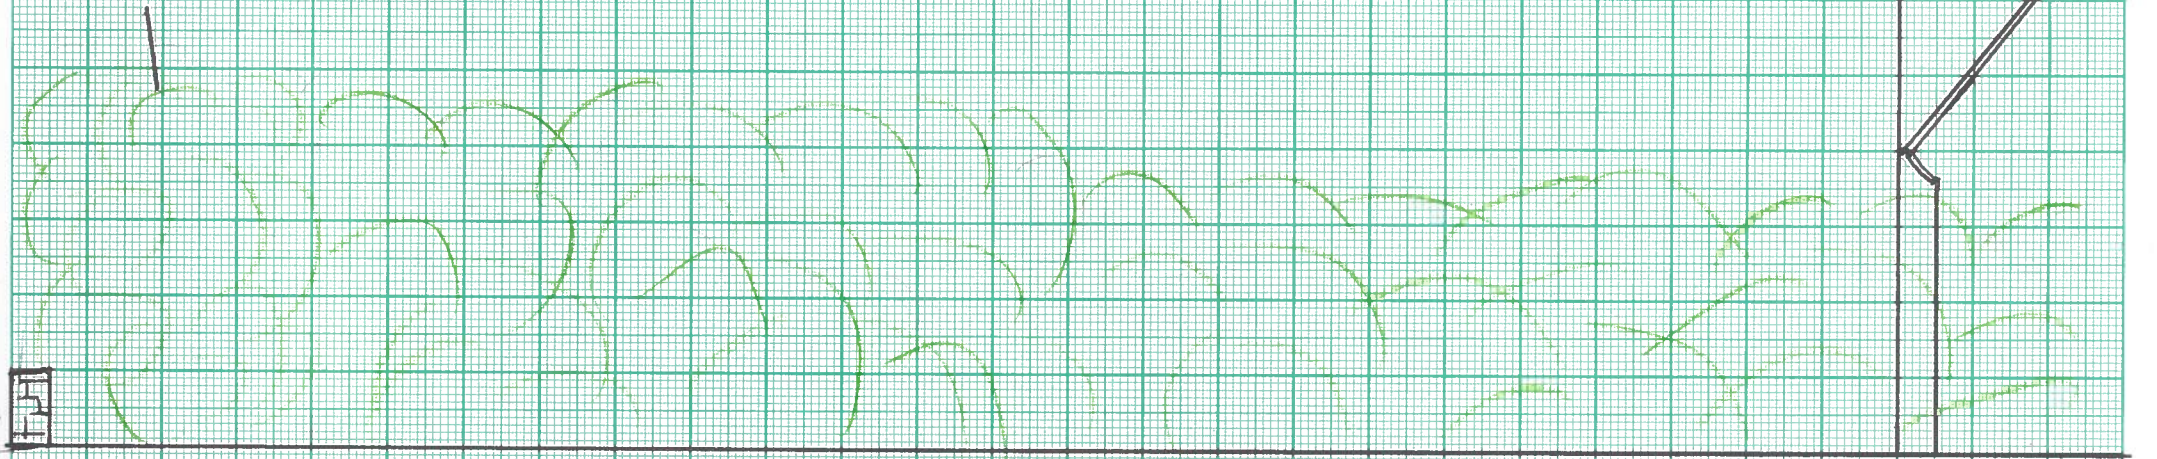


SOUTHERN ELEVATION AS EXISTING @ 1:50



1m
1m

HEDGE Δ 2.5m HIGH

SHED

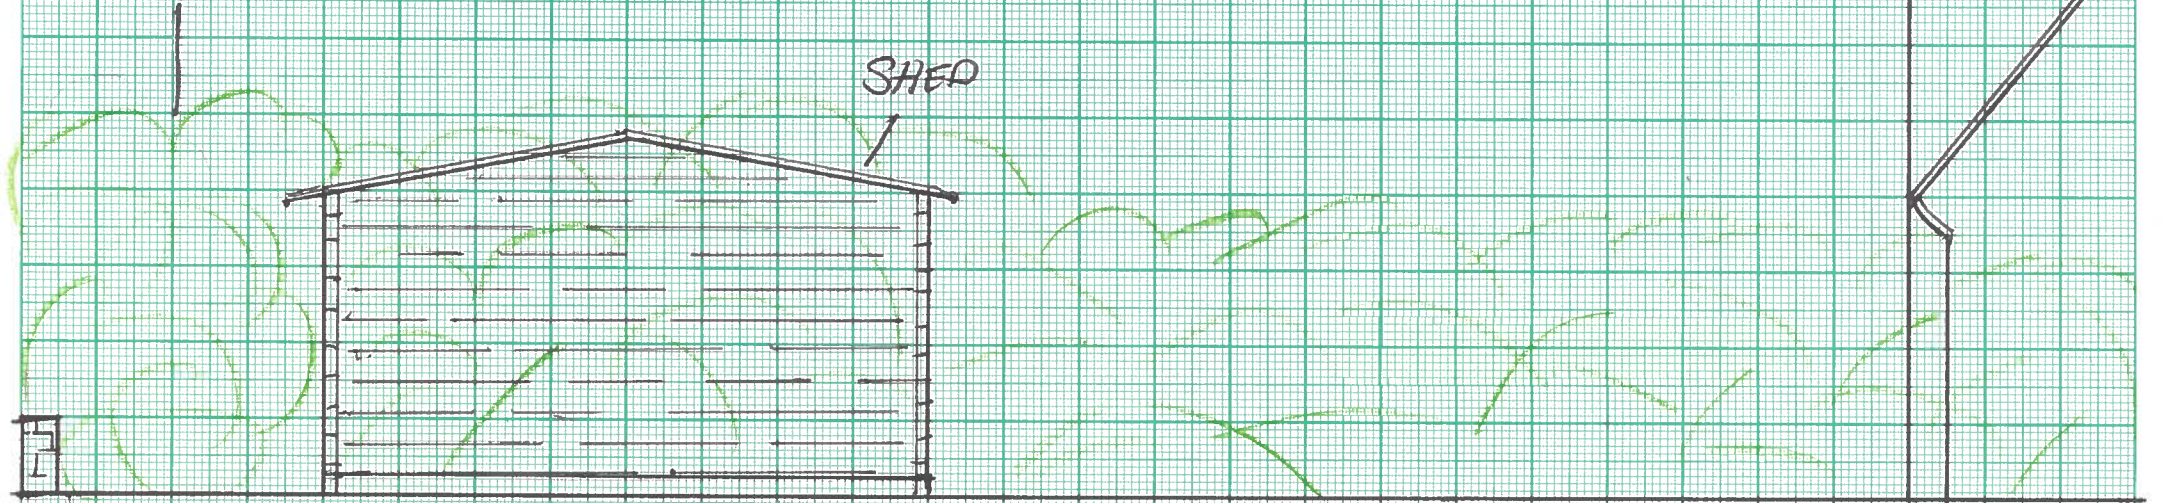

SOUTHERN ELEVATION AS PROPOSED @ 1:50